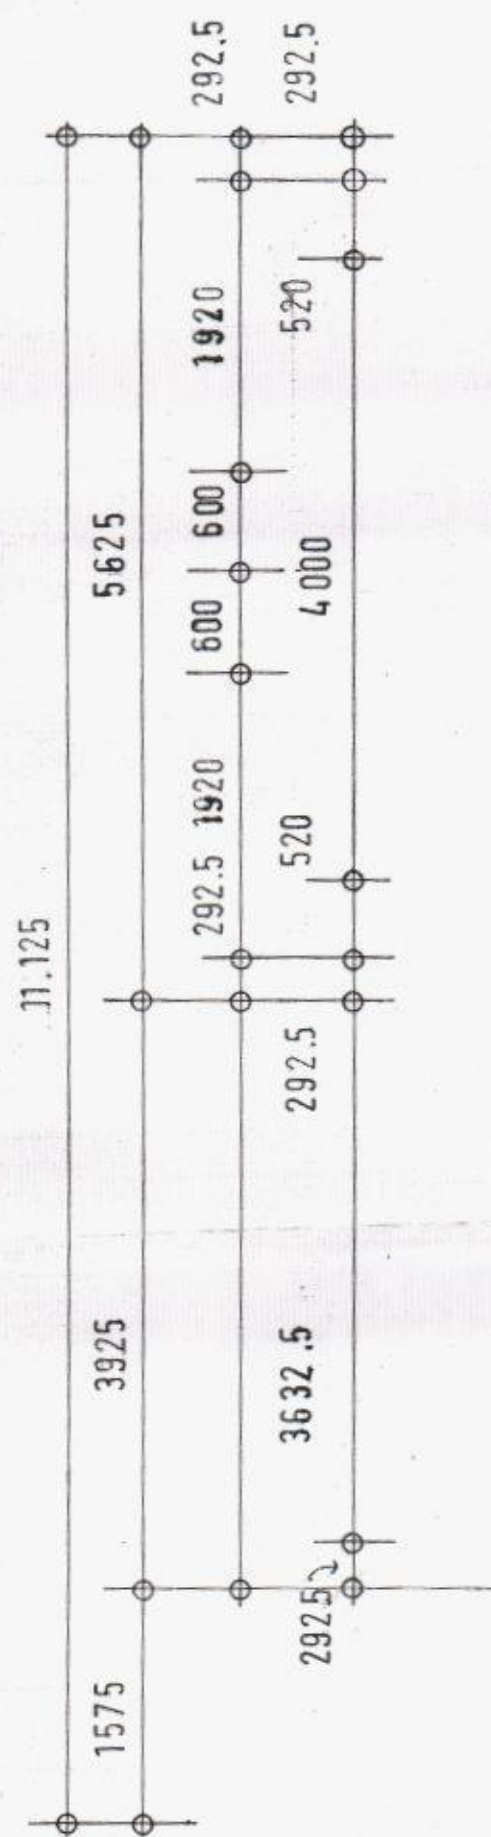
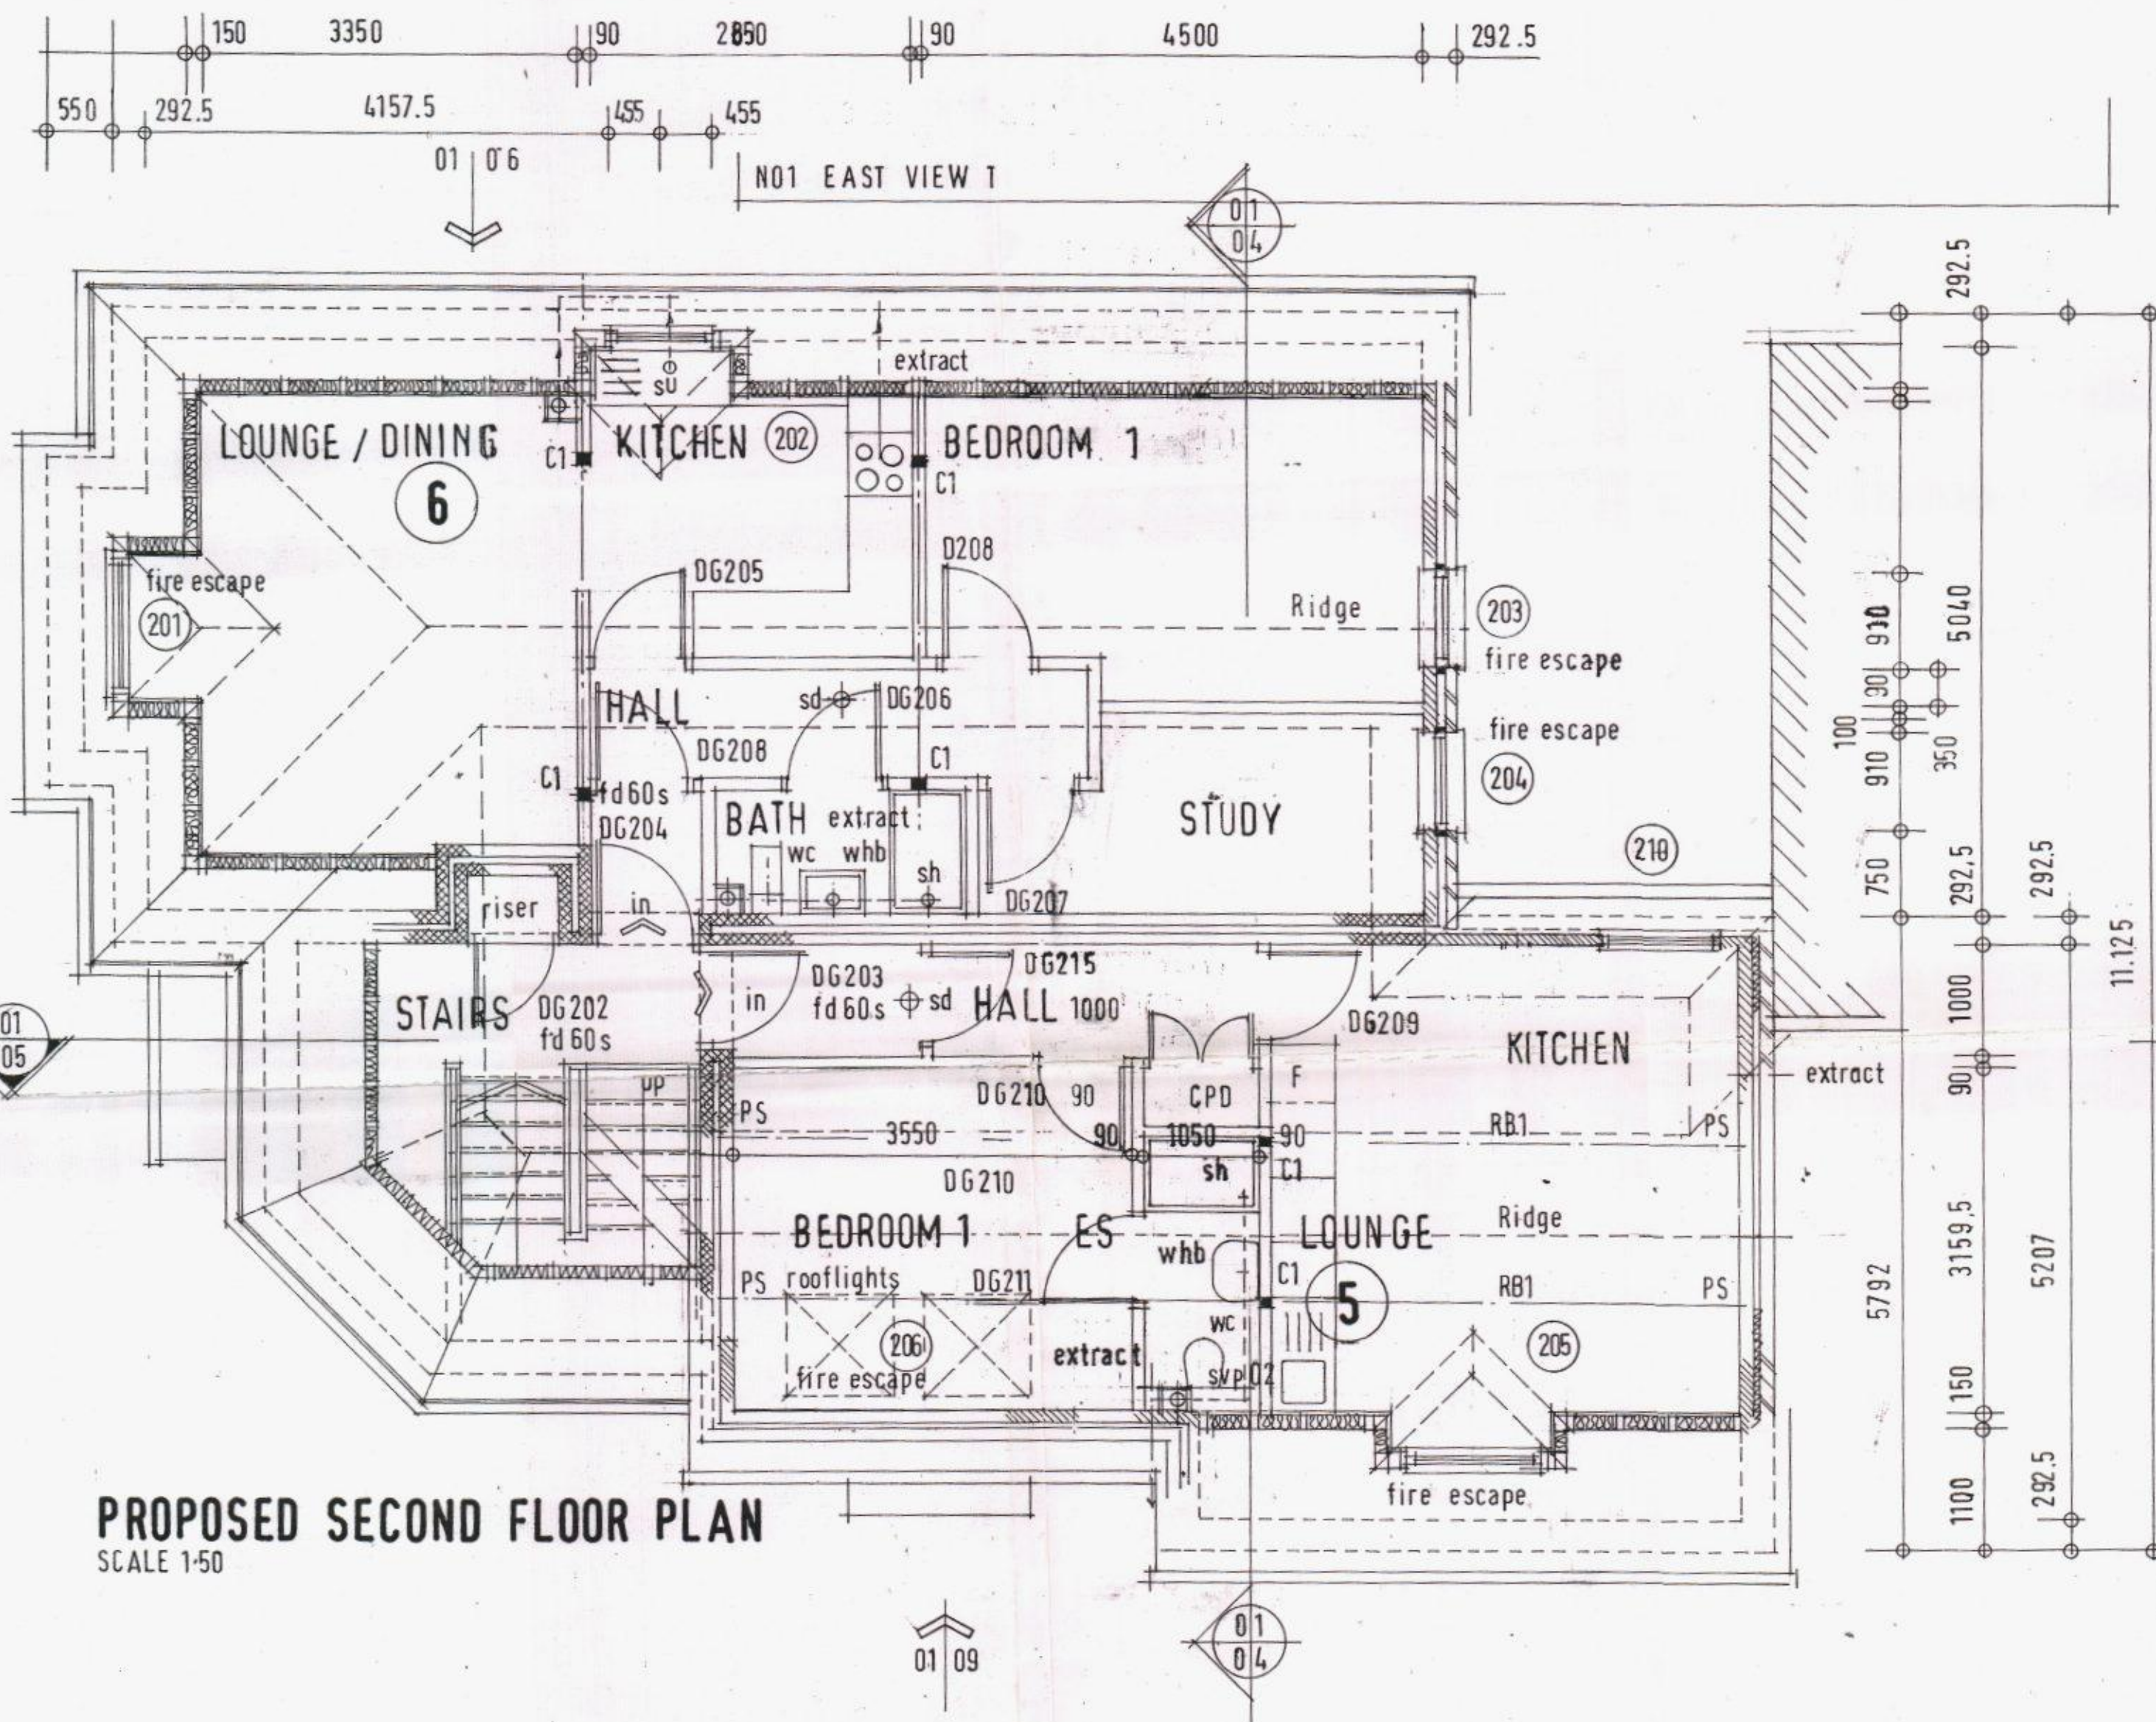


11.125

01
0801
05

HAVANT BOROUGH
COUNCIL
16 JUN 2015
RECEIVED

Rev C W203 moved 10.01.09
Rev B Amendments 18.12.08
REV A Building regs 5.11.08

Architectural Planning.
Building Surveyors and Designers.
1a Nutbourne Road, Sandy Point,
Hayling Island, Hampshire, PO119RT.
T: 02392 463994.

PROPOSED DEVELOPMENT OF
6 FLATS AT 36 WATERLOO ROAD,
HAVANT, HAMPSHIRE. FOR RCH
BUILDERS & DEVELOPERS.

Drawing:
PROPOSED SECOND FLOOR PLAN.
Client:
RCH BUILDERS & DEVELOPERS.
Scale: 1:50 @A2.
Date: 31.10.08.
Drawing No: 9175/09/004

