


Scale at 1:200
Plan produced from Ordnance Survey information.
License number 0100031673.
Boundary dimensions are as accurate as possible due to hedges etc. Refer to floor plan for accurate details of proposed alterations.

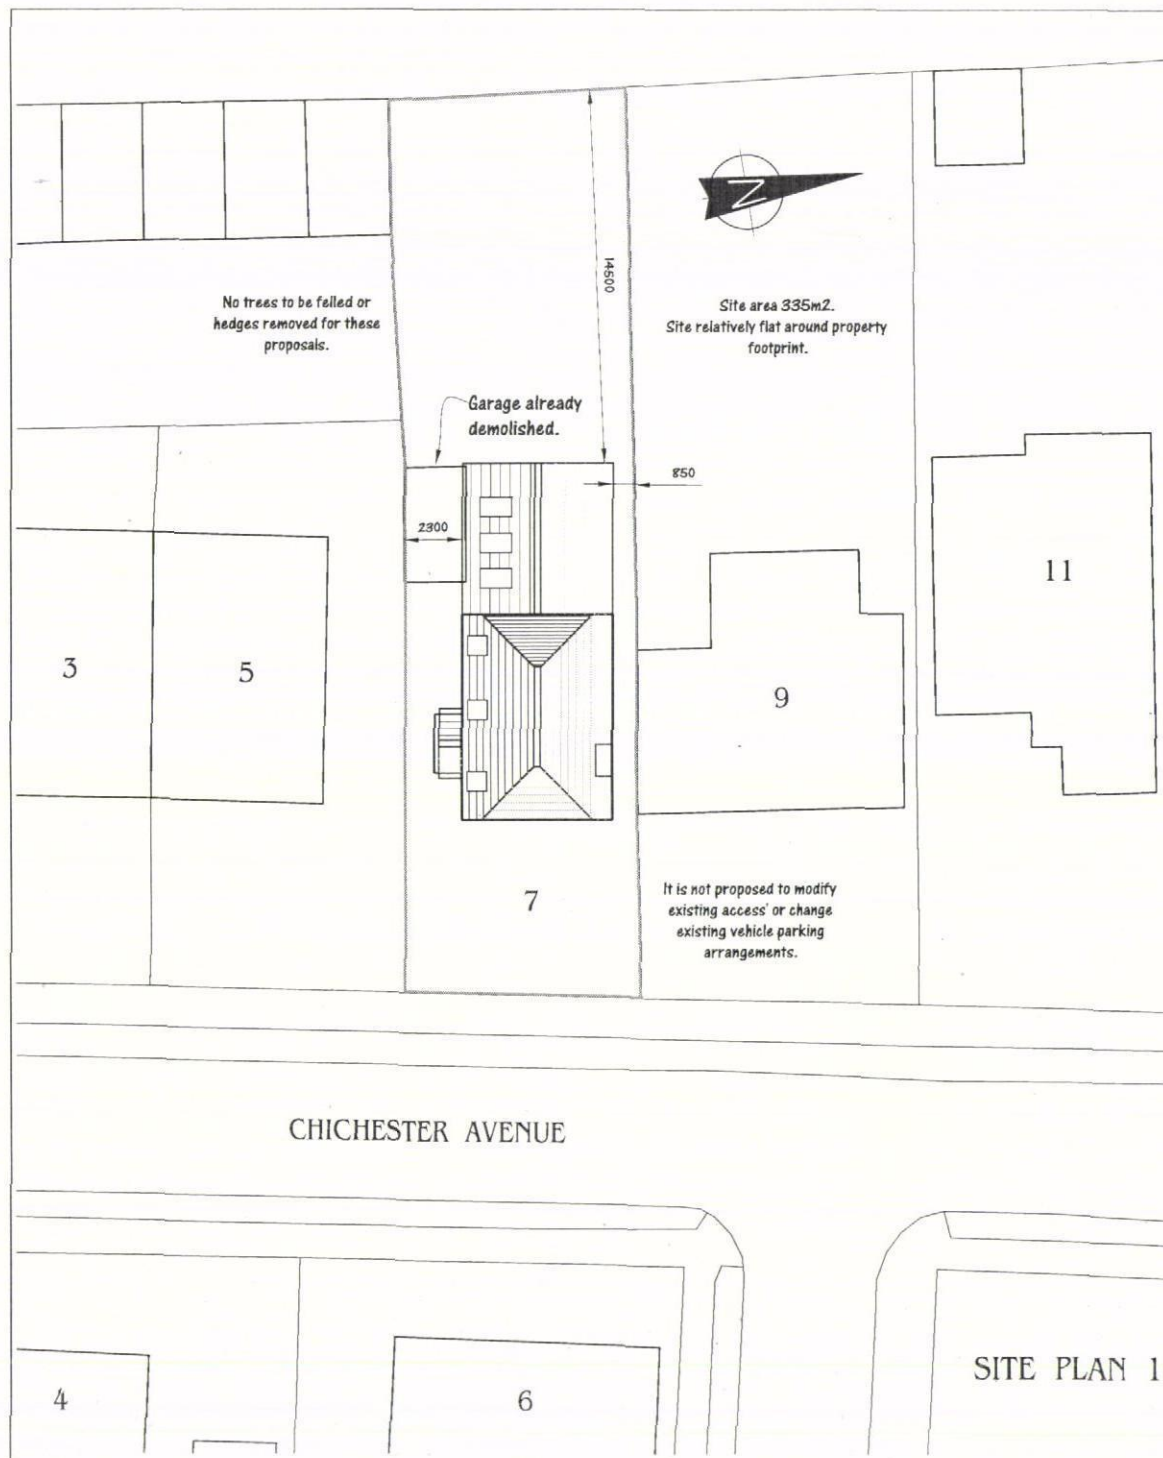

LOCATION PLAN 1:1250

SITE PLAN 1:200

Adrian Caplen
ASSOCIATES

ARCHITECTURAL DESIGN

tel: 01730 827897
adrian@troopercottage.co.uk
www.troopercottage.co.uk

Trooper Cottage, Honeychurch Lane, Ffosfield, Hants. GU32 1BH

HAVANT BOROUGH COUNCIL
08 JUL 2015
RECEIVED

PROJECT
Mr and Mrs C Jurgens
7 CHICHESTER AVENUE,
HAYLING ISLAND. PO11 9EZ

TITLE
REAR EXTENSION AND NEW PORCH. PROPOSED SITE AND LOCATION PLANS.

DATE JULY 2015 SCALE AS NOTED@A3

DRAWING NO 2015-20-04