



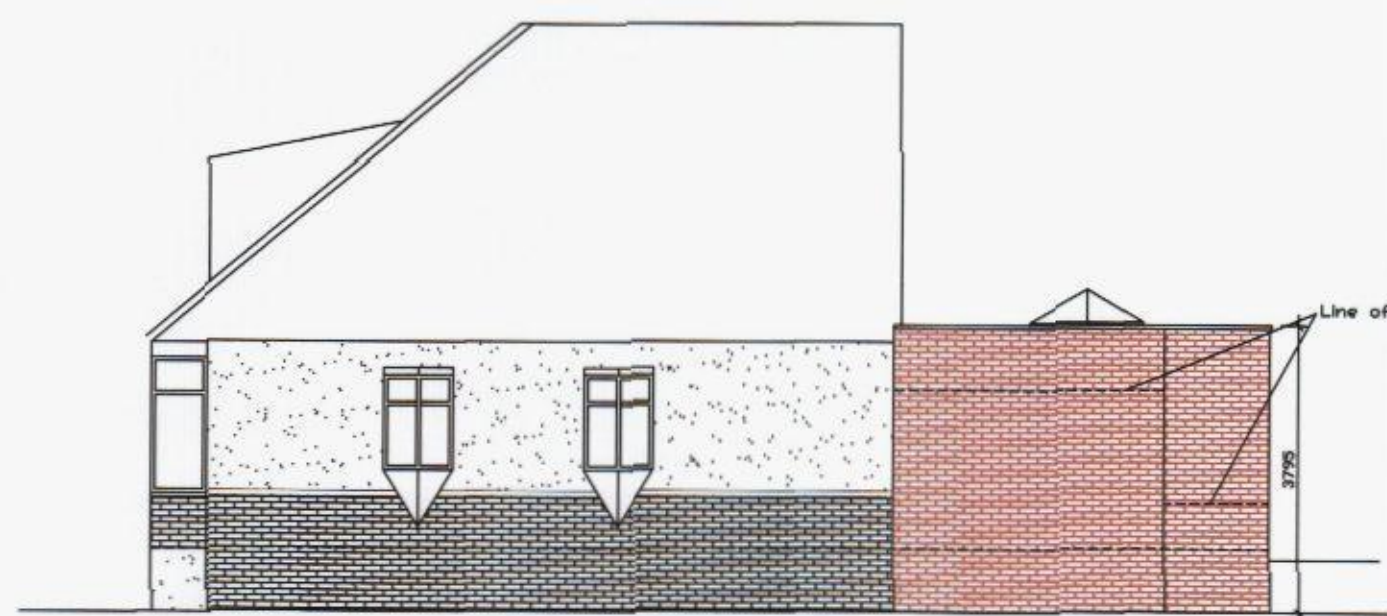


SIDE ELEVATION




REAR ELEVATION

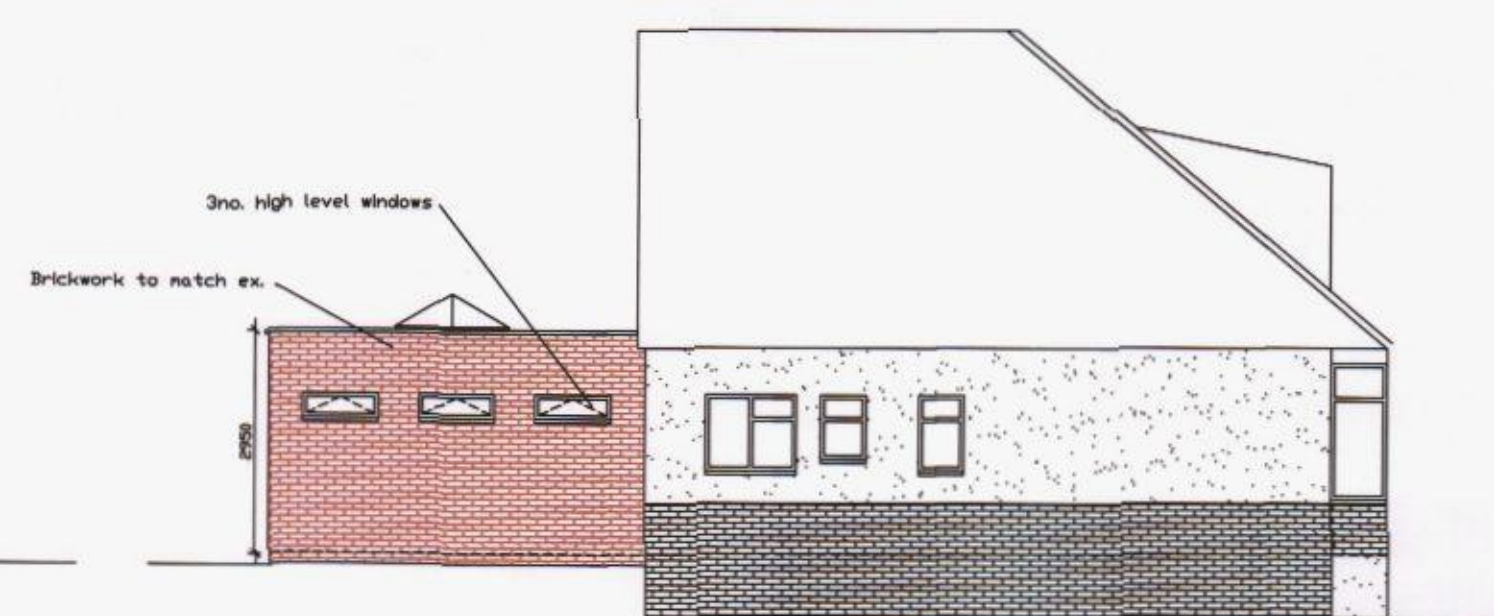

SIDE ELEVATION

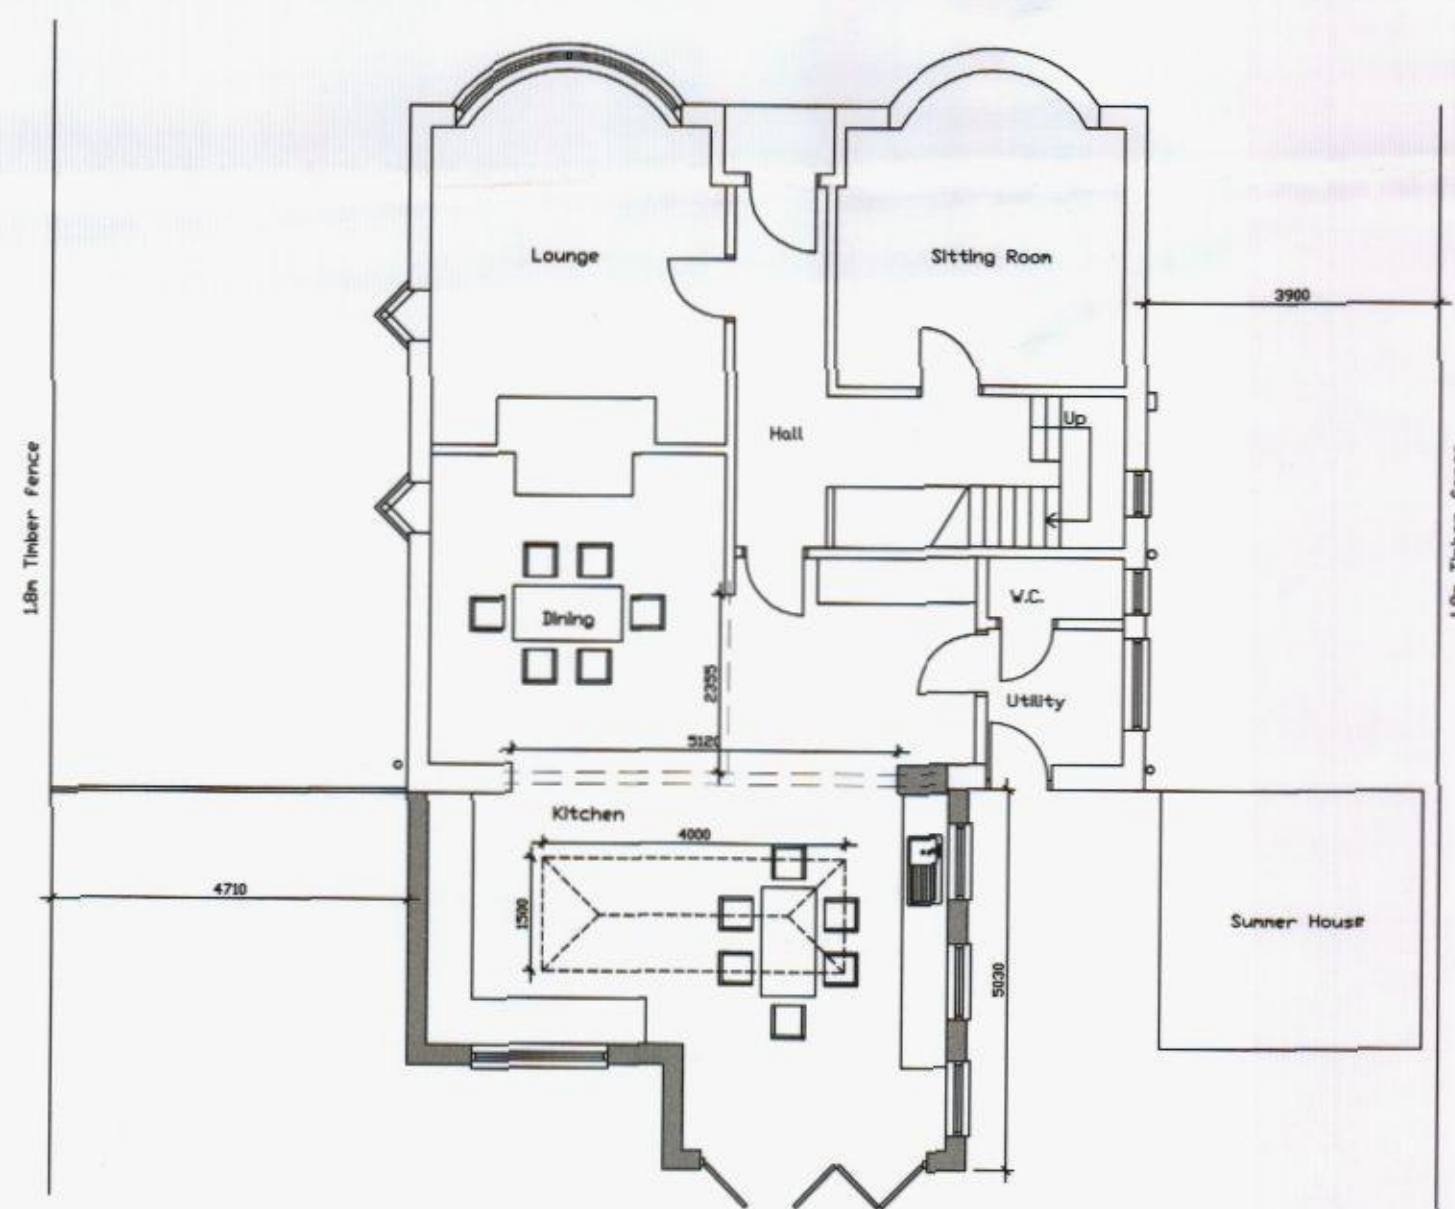

GROUND FLOOR PLAN

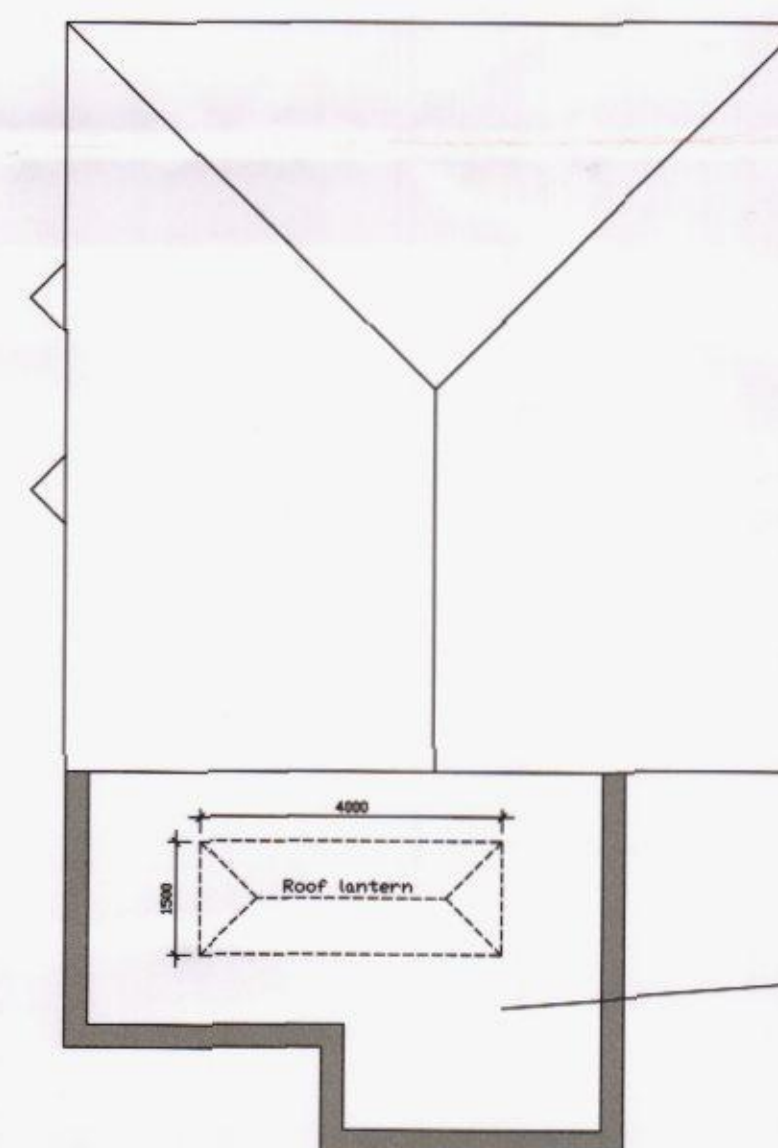

ROOF PLAN

Existing conservatory roof to be removed and replaced with new flat/parapet roof (Existing walls to remain)

HAVANT BOROUGH COUNCIL
DEVELOPMENT CONTROL
15 JUN 2015
RECEIVED

Address: Proposed alterations 114 London Road Horndean PO8 8HB	
Drawing Title: Proposed Plans & Elevations	
Drawing Number Planning/002	Scale: 1:100 @ A2
Date: Jun 2015	Rev:

