

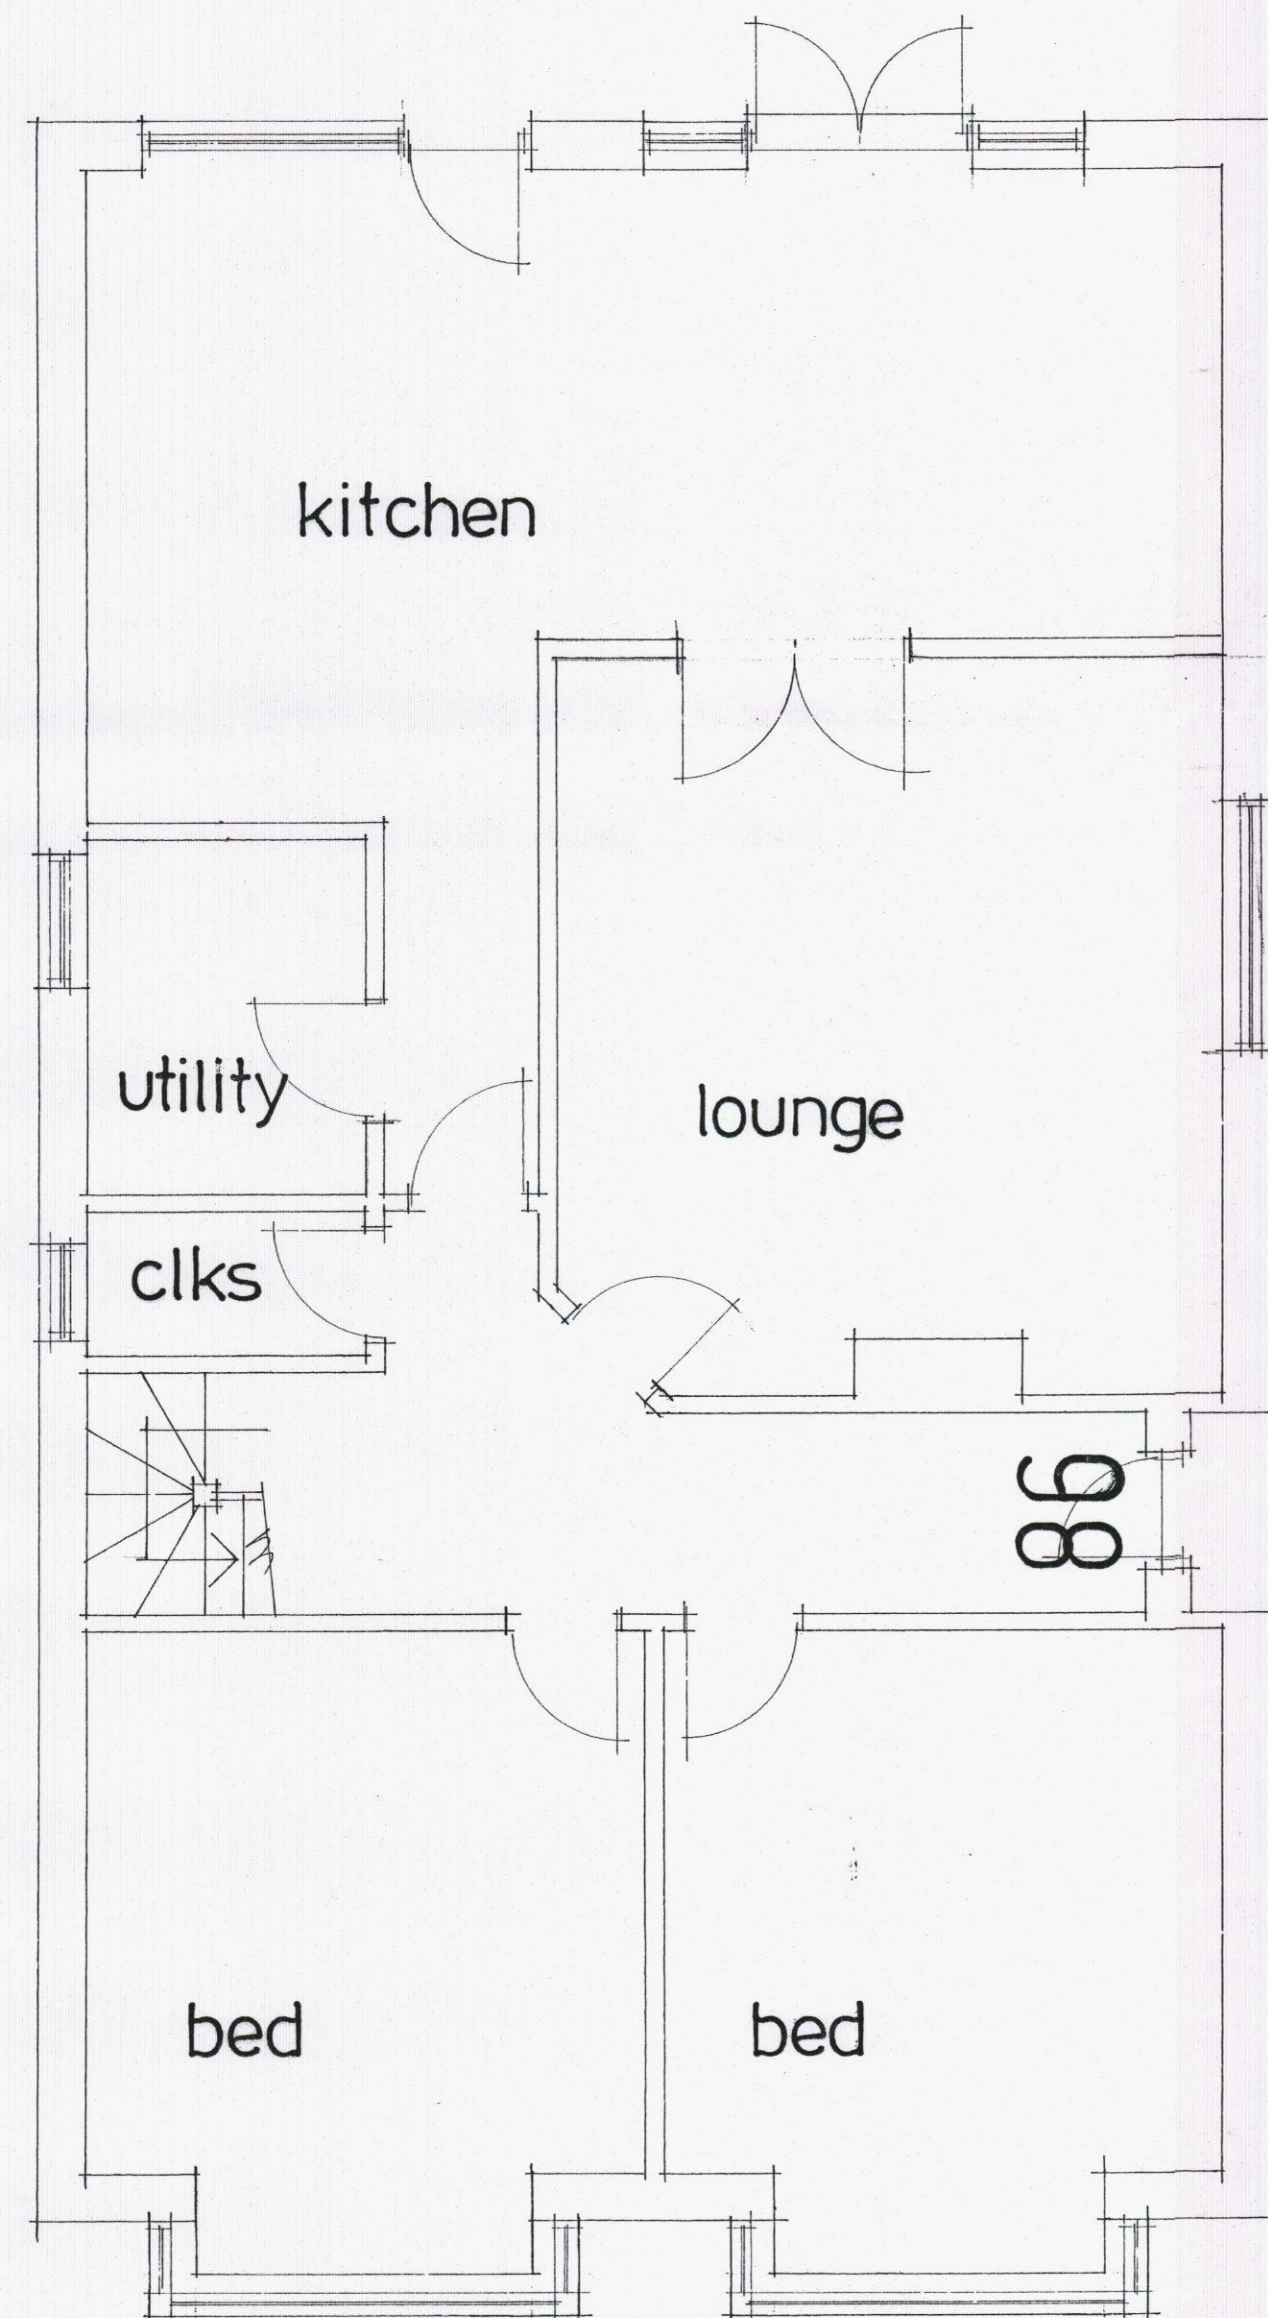


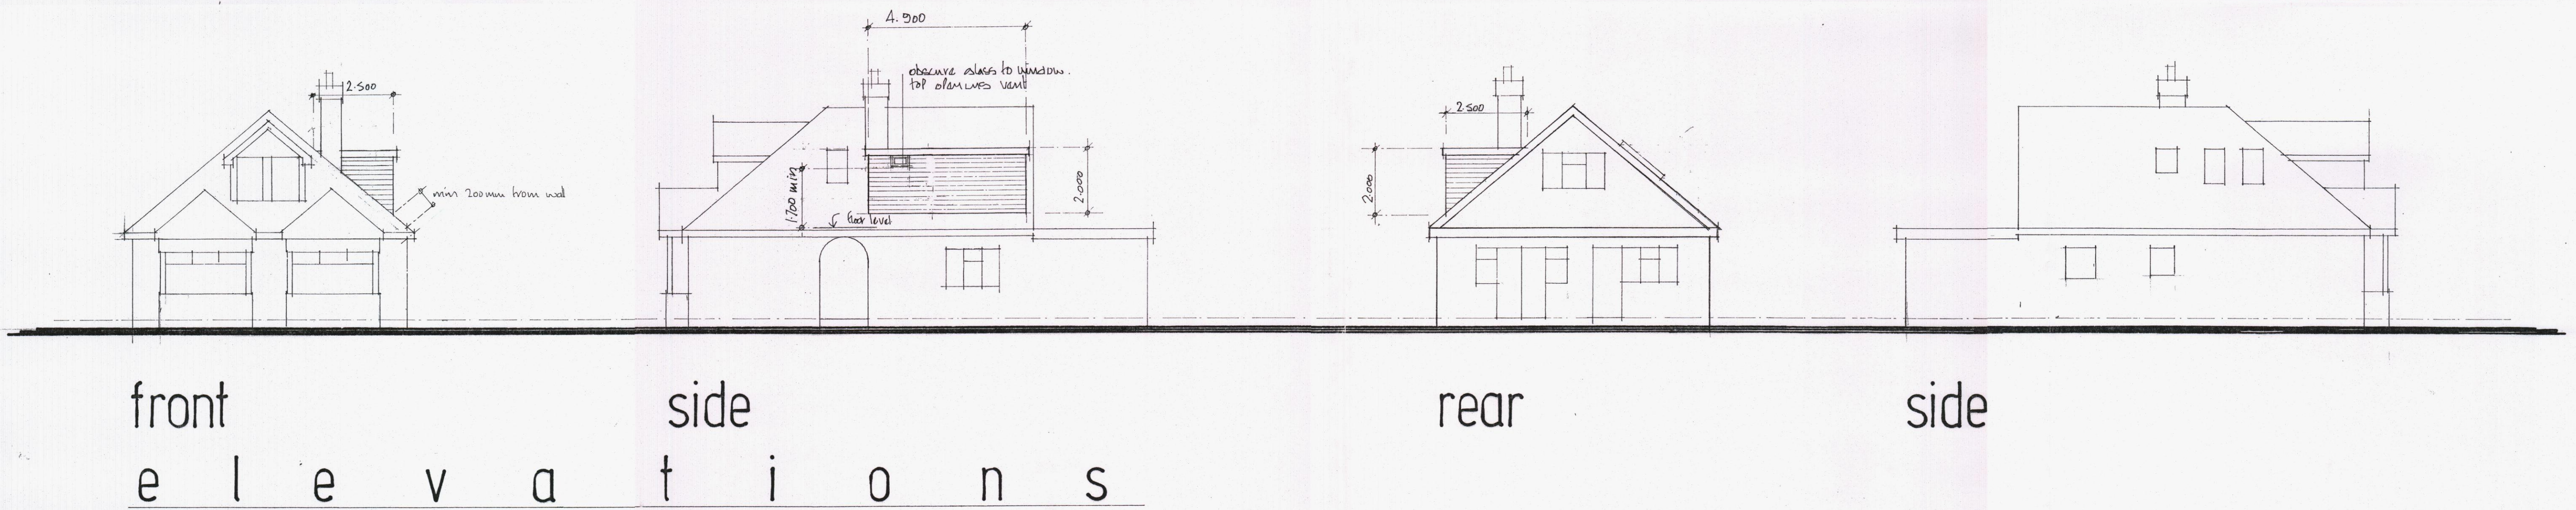

ground floor plan

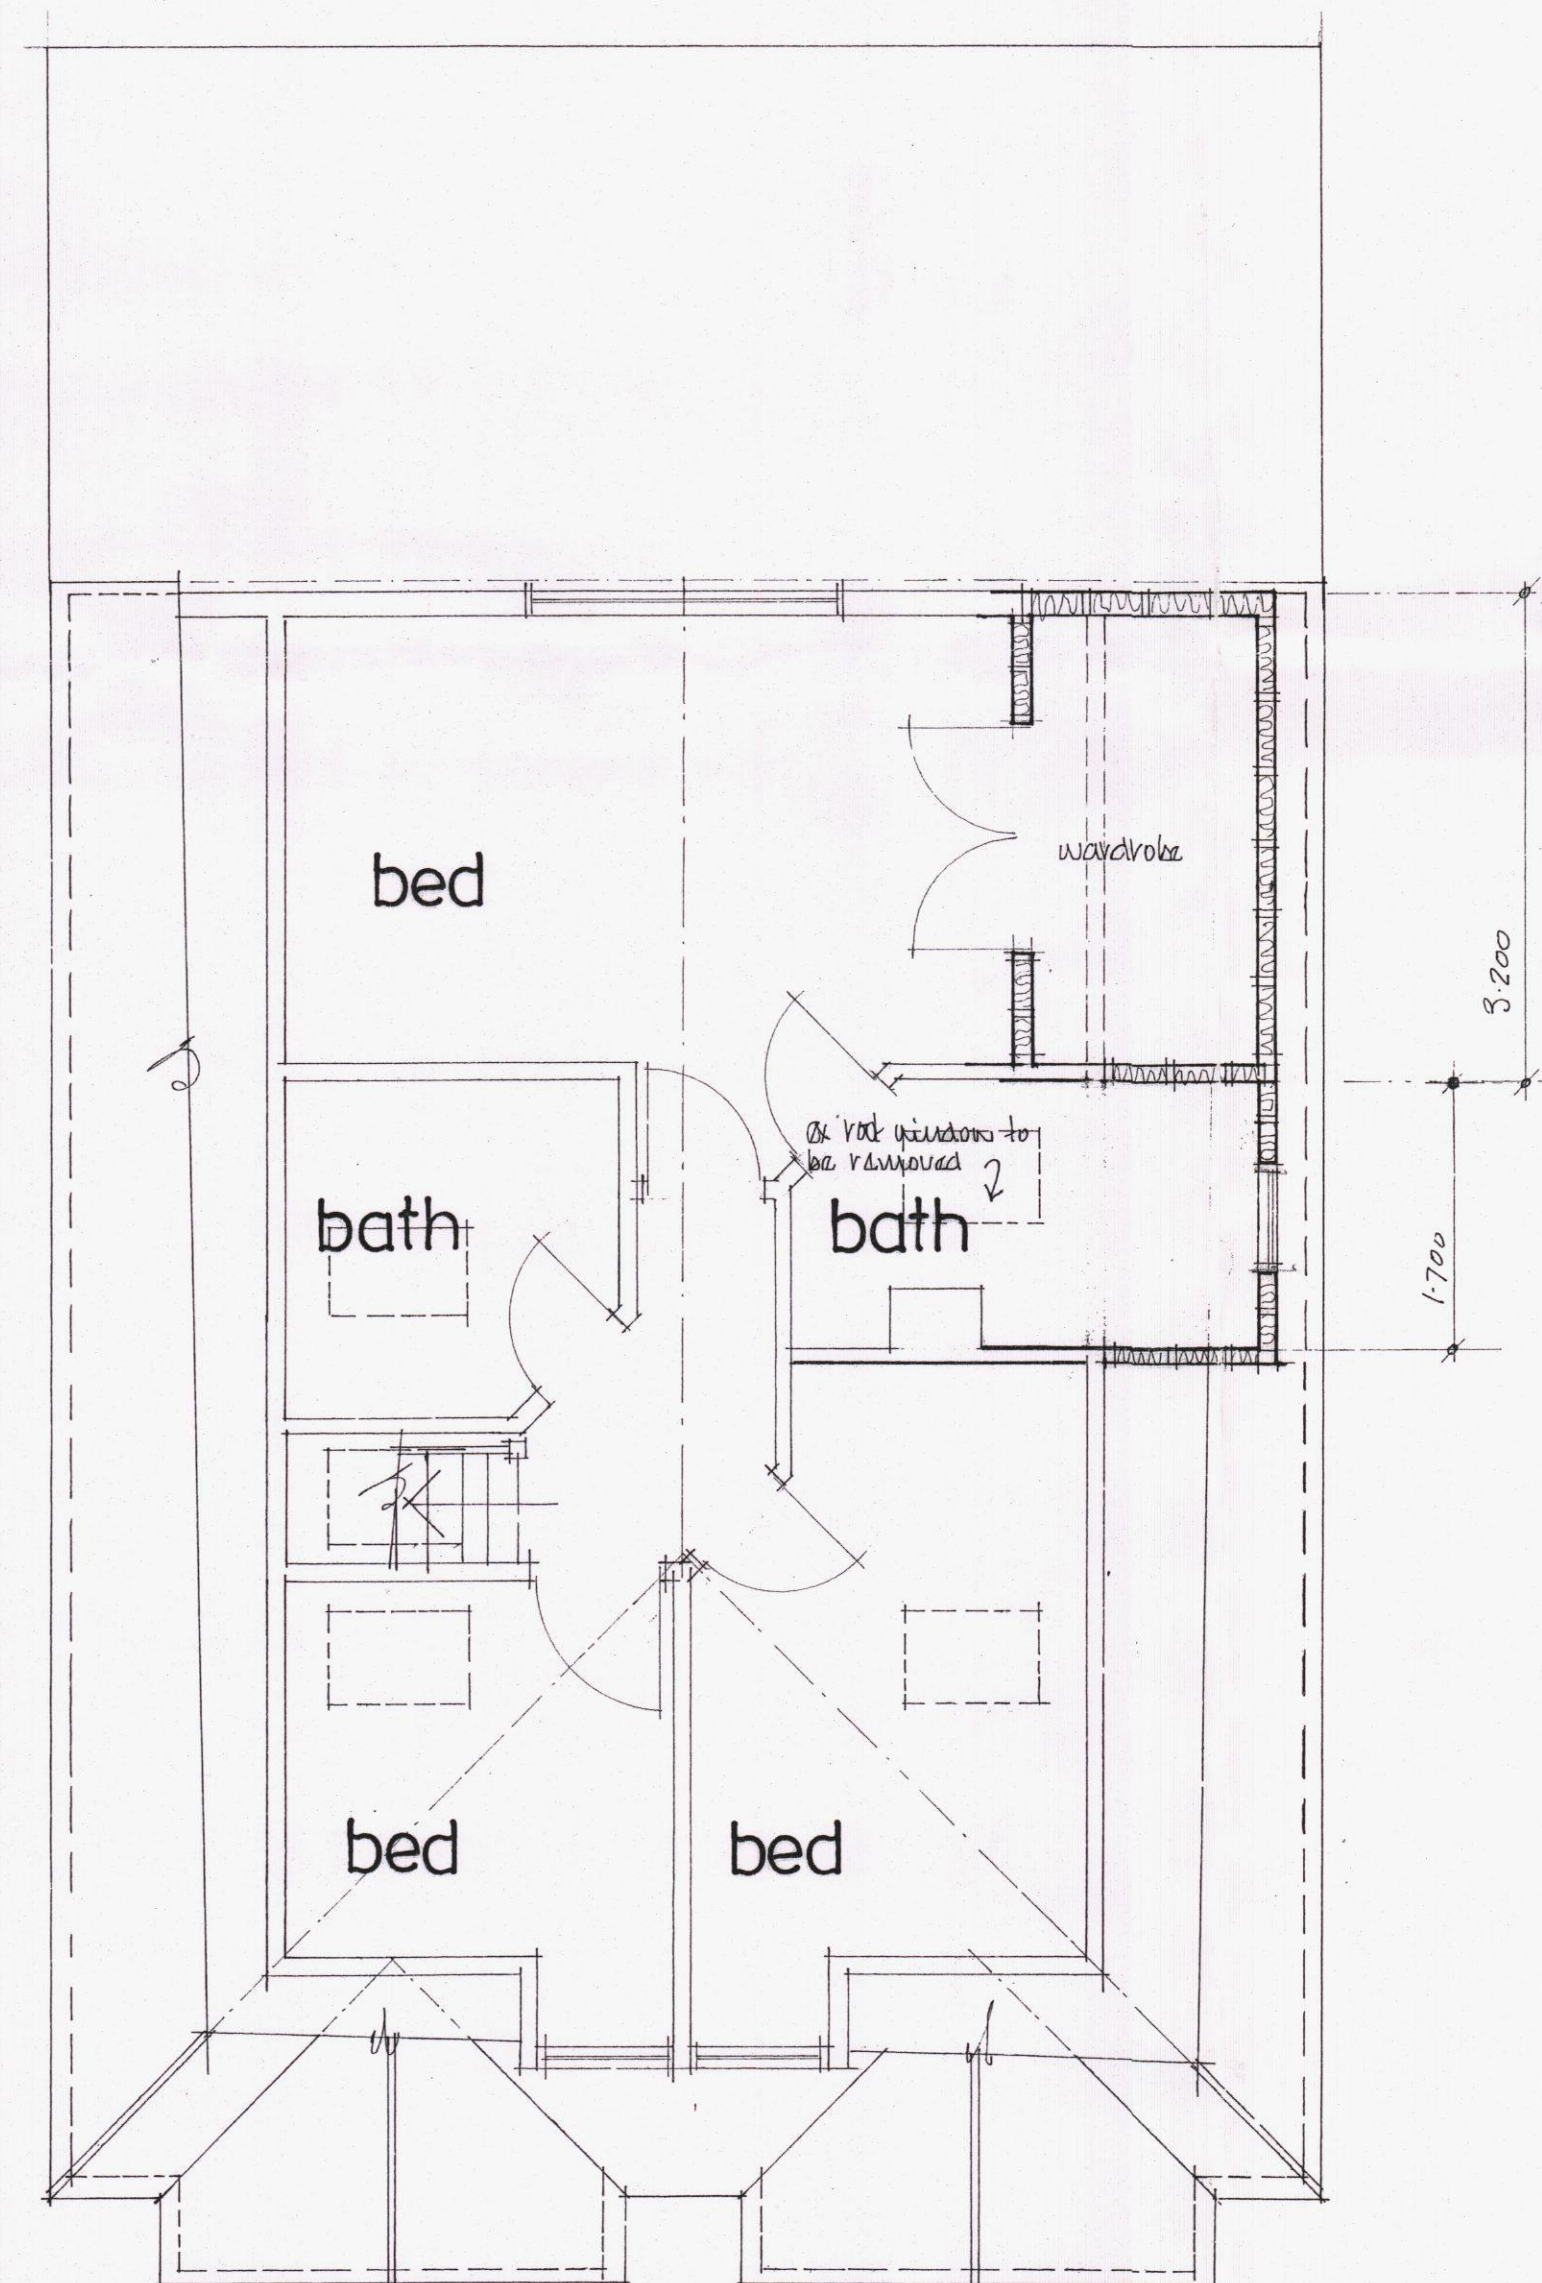


first floor plan

Dormer
dormer to be clad in vertical tile hangers
colour to match the main roof.



HAVANT BOROUGH COUNCIL
12 JUN 2015
RECEIVED

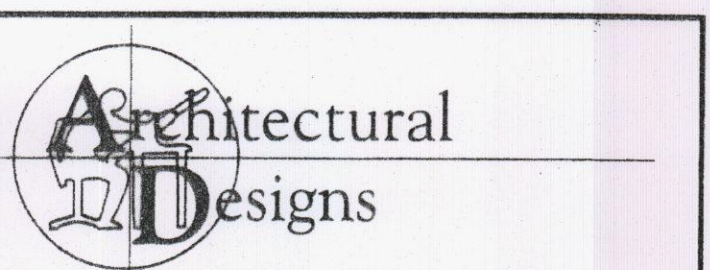	
Architectural Designs 157 Methuen Road, Southsea, Portsmouth, Hants. PO4 9HQ Telephone: 02392 362829	
Project: 26 Stokes Hill Road Purbrook	
Title: Design drawings	
Scale: 1:50 and 1:100	
Date:	
Drawing No: 1505 - 1836 A	