

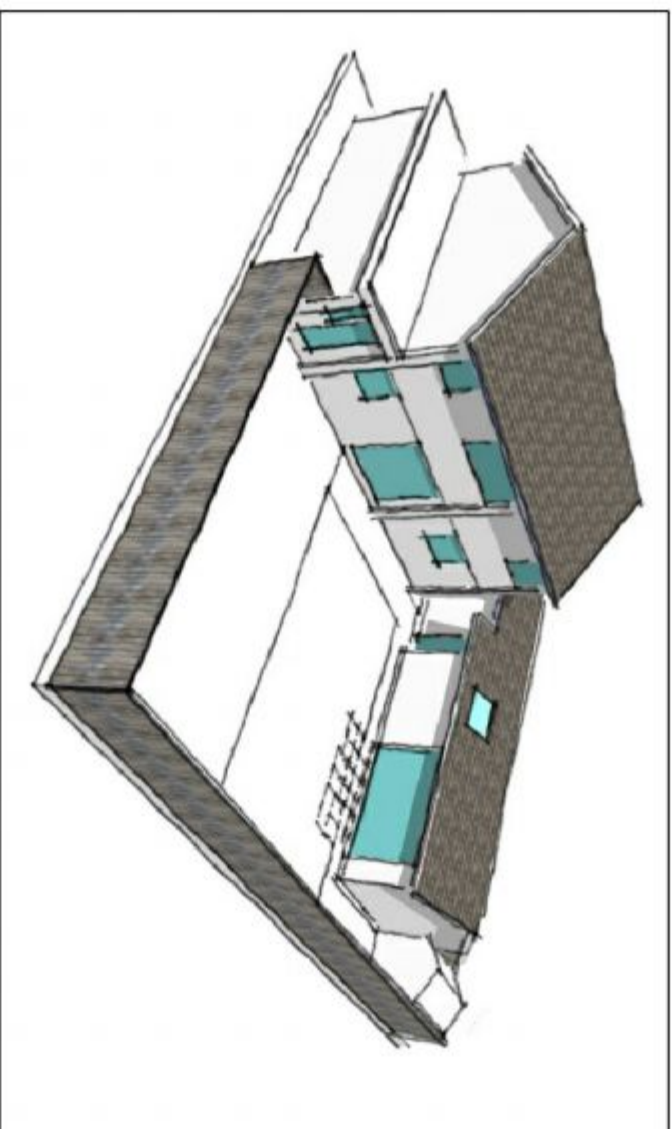


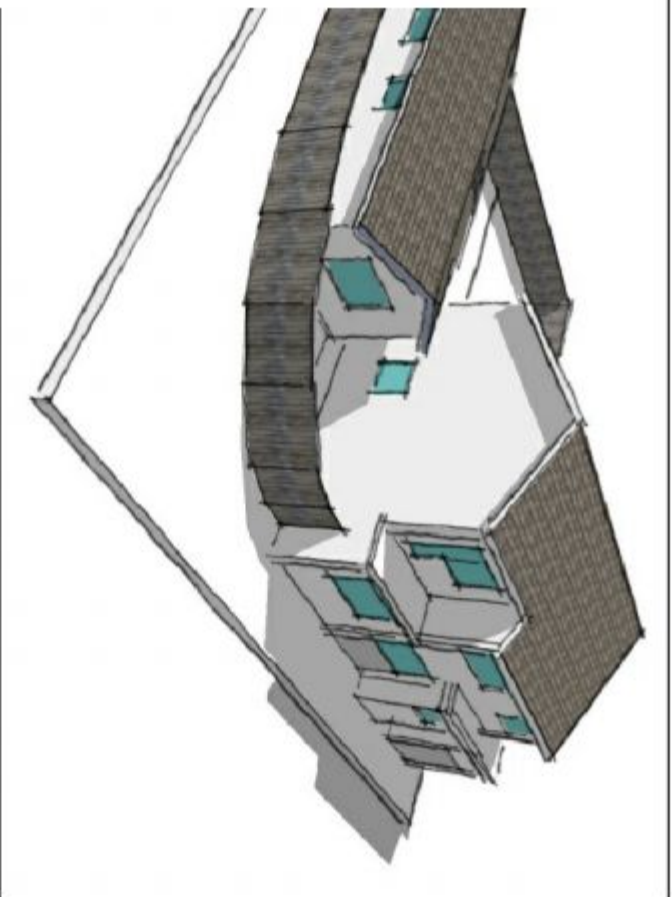


NOTES:
Directions to be checked on site before commencing work. Any discrepancies shall be reported to the architect immediately.
Do not scale from these drawings except for planning purposes. Use figured dimensions only.
Where appropriate the drawing is to be read in conjunction with other construction drawings.

IN 3D IMAGES NTS

SUPERS EDED

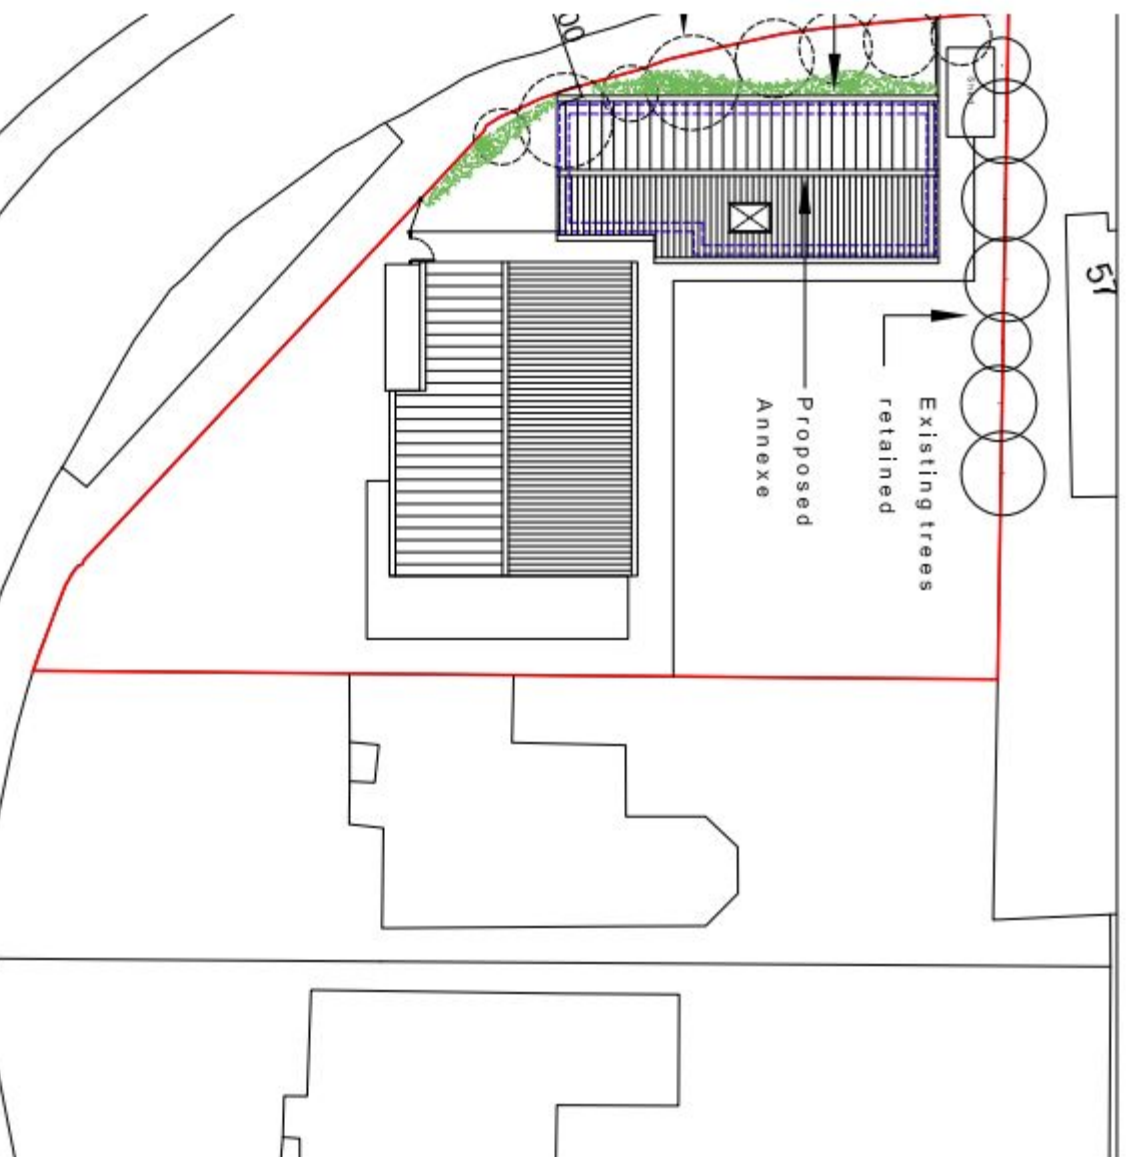

Proposed site plan scale 1:250

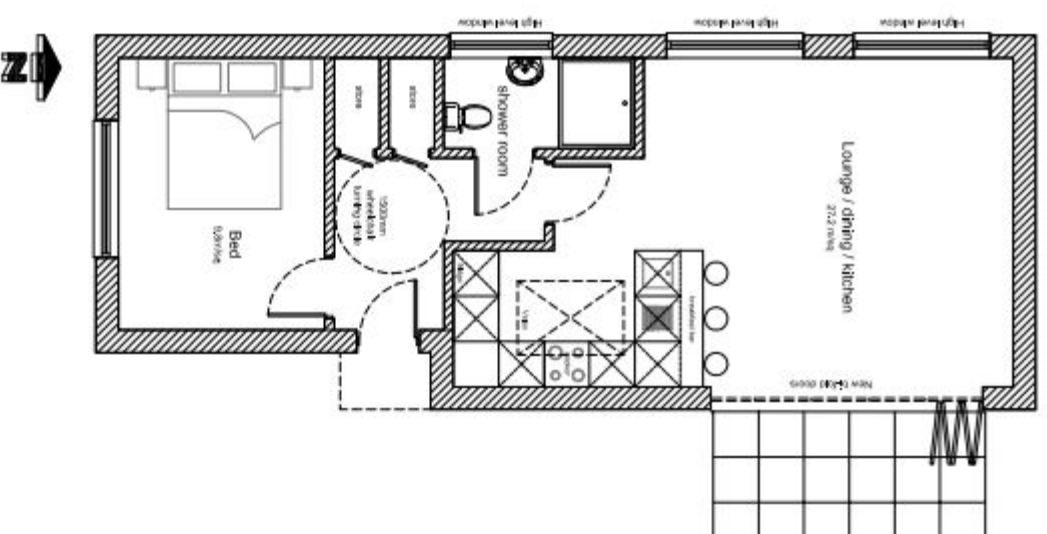

Annexe plan, area=48.5m/sq

scale 1:100



JIMMY BESSANT ARCHITECTURE
TEL: 01243 373620 M: 07769904282
E: jimmy@jb-architecture.co.uk
Web: www.jb-architecture.co.uk

For
MR & MRS COCKS
Project
PROPOSED ANNEXE
AT 59 NUTWICK ROAD
HAVANT
PO9 2UQ

TITLE
PROPOSED PLAN & 3D IMAGES

Date	Drawn	Scale	Checked
MAY 2015	JB	As shown @ A3	-
Job Number	Drawing Number	Revision	
PL2015	02		