



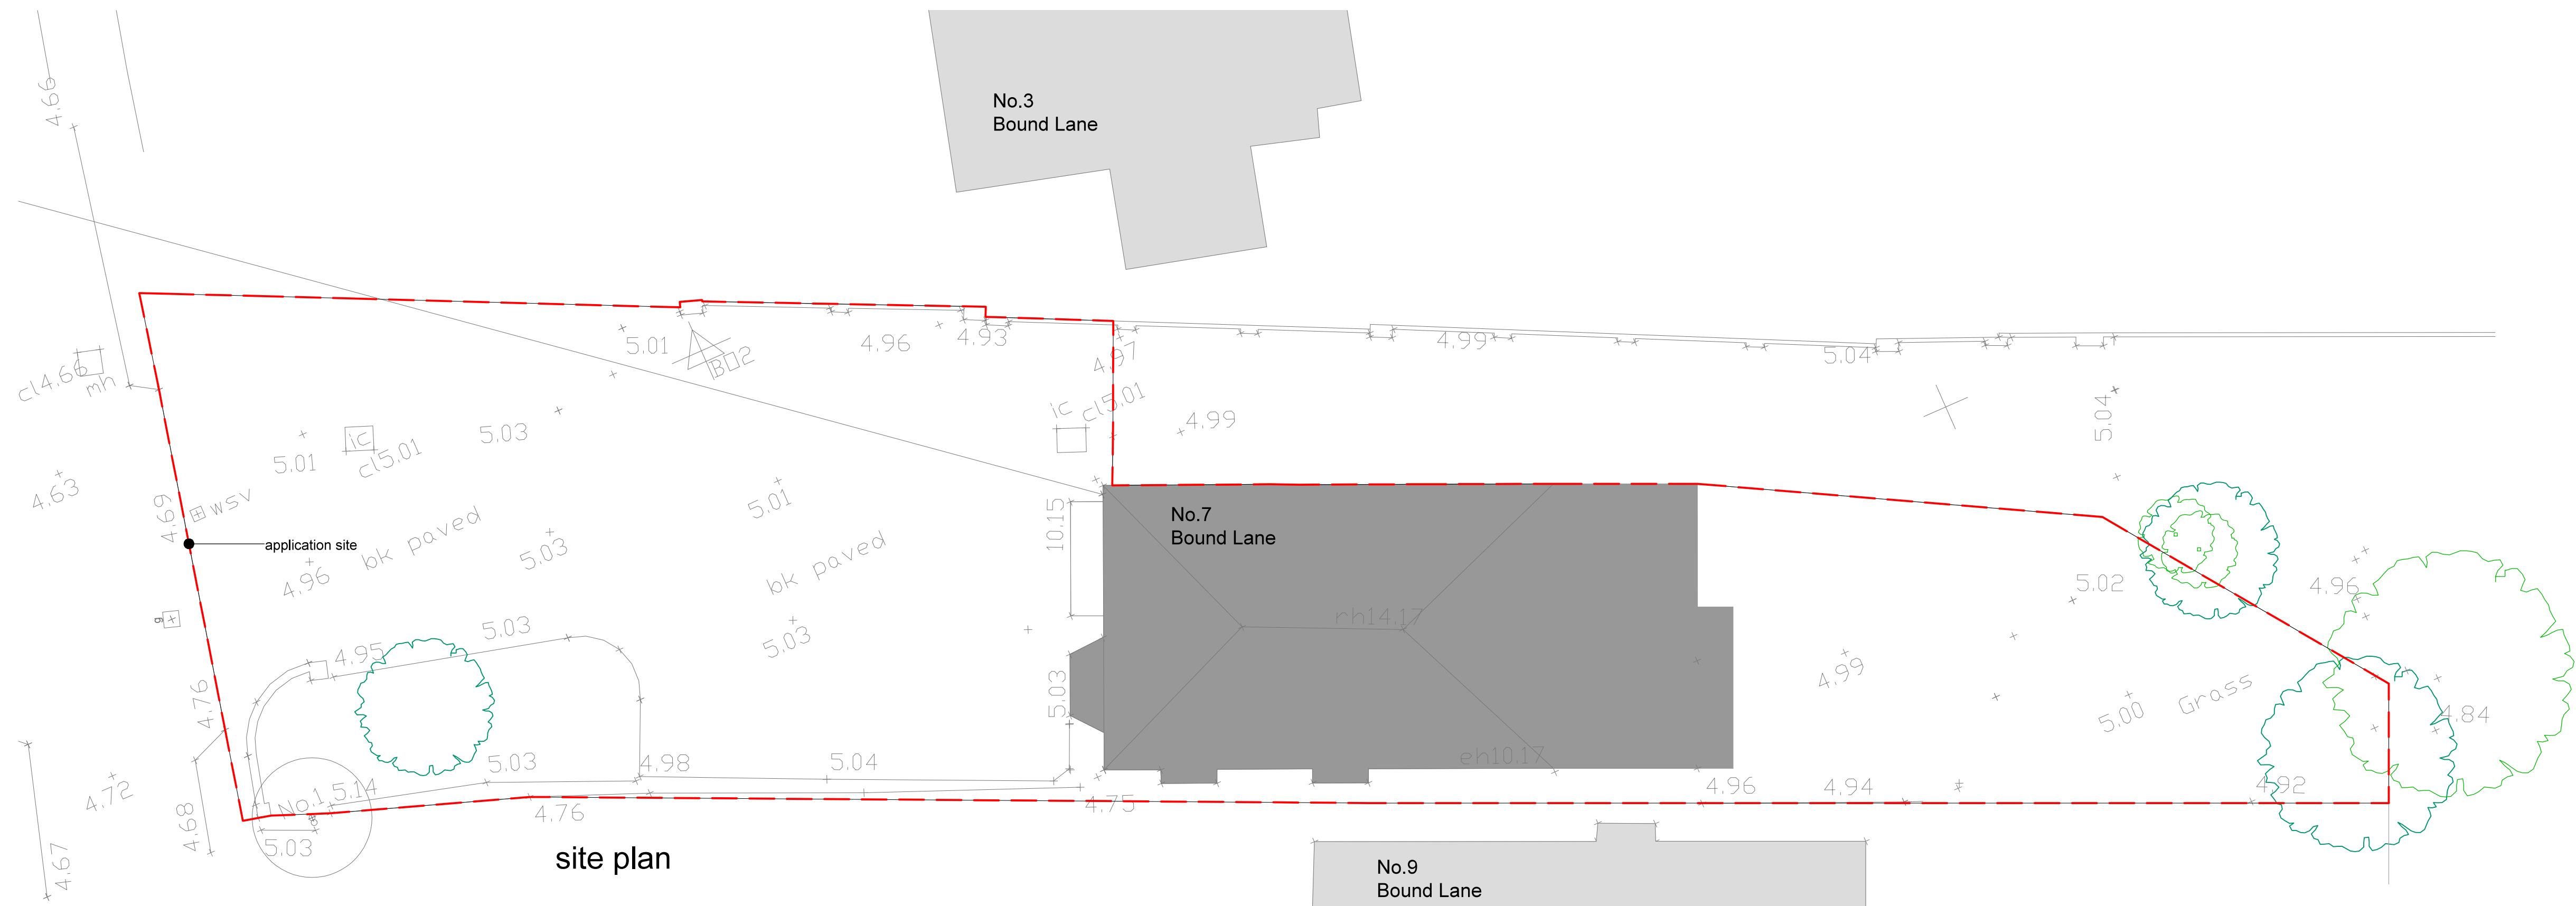


site plan

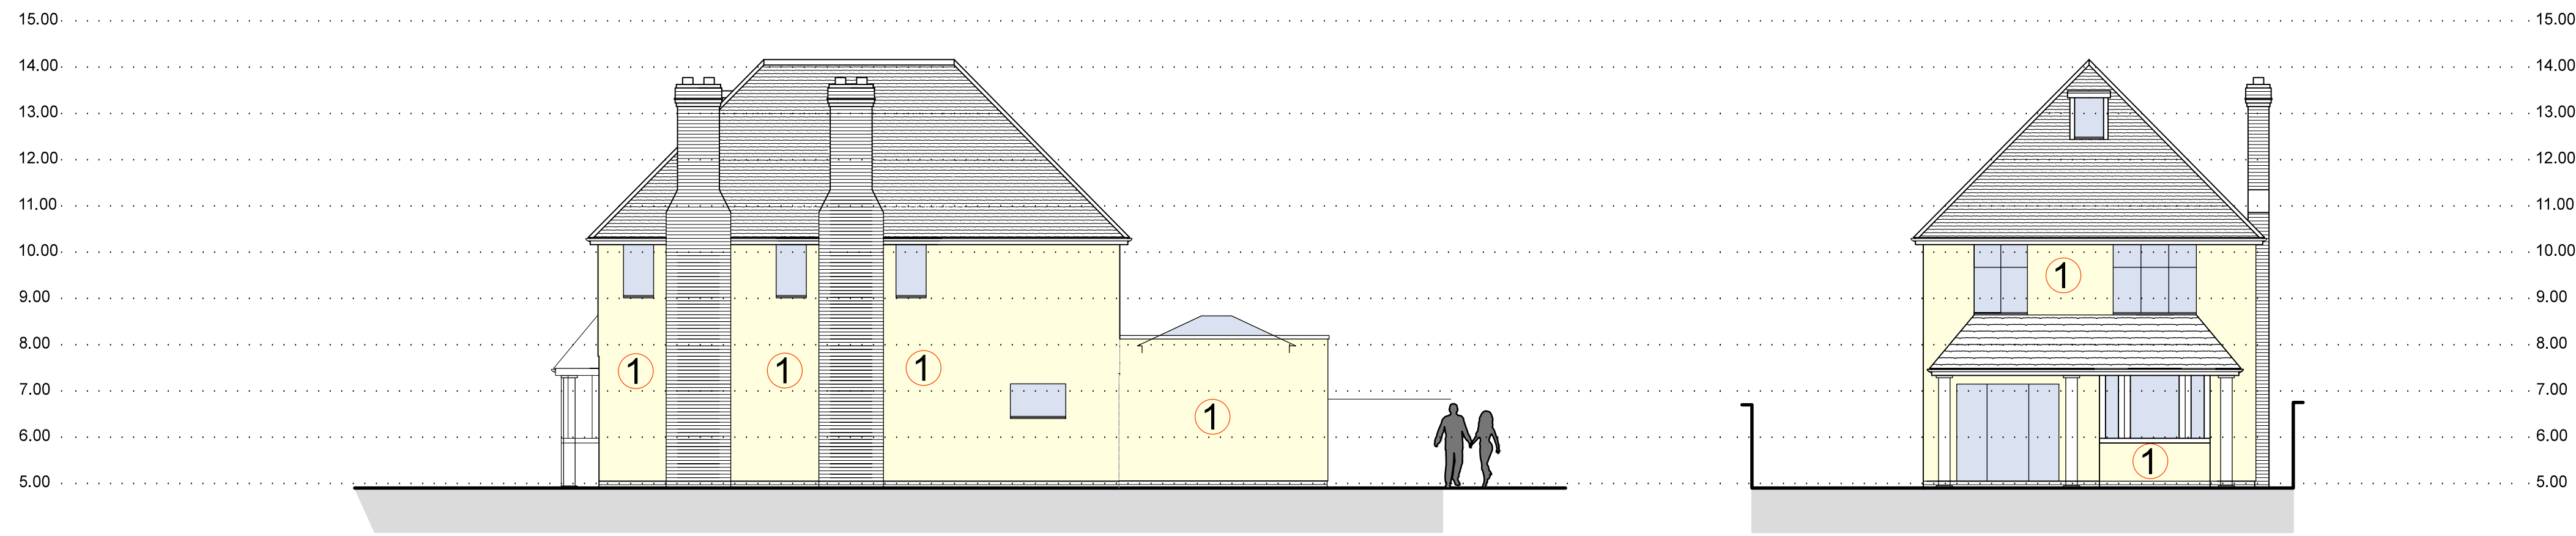

south elevation

west elevation

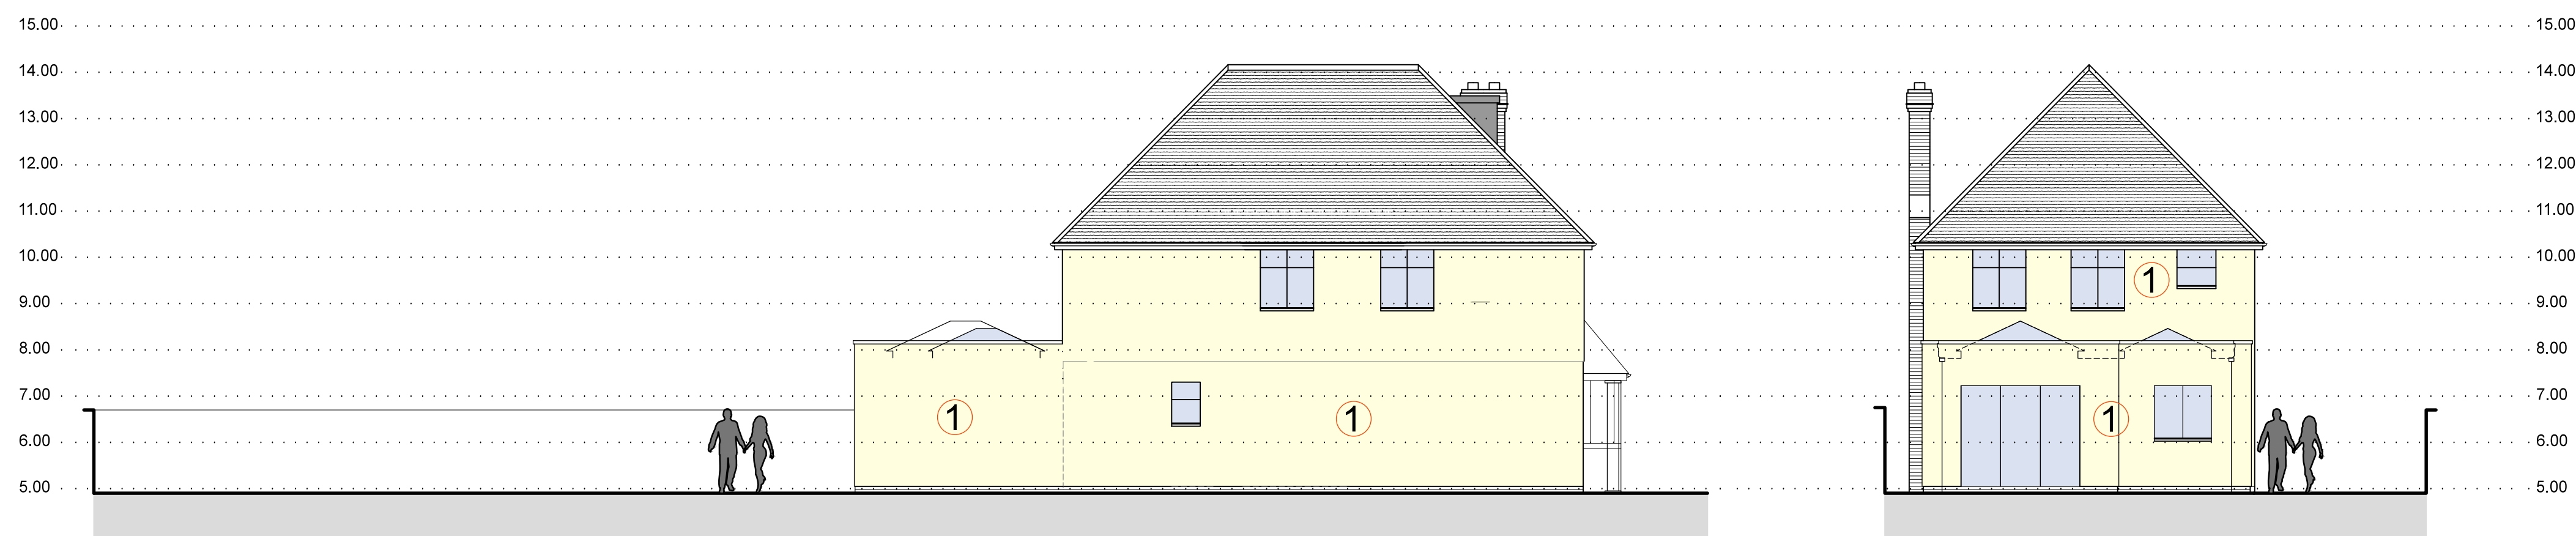

north elevation

east elevation

The proposed principal external facing materials,
as set out below;

Dwelling treatments:


- 1. Horizontal timber boarding (ground and first floor):**
Silverwood 'Extra' Timber Cladding -
Horizontal Cladding Boards with window and external door surrounds
and corner trims;

Factory Applied Finish Colour: Clay (pale yellow) and
window and external door surrounds and corner trims (white)

site development works as recorded on 27 April 2015


© THE STEVEN BARLOW PARTNERSHIP (UK) 2015

TSBP architecture

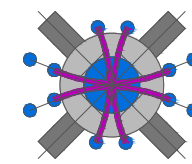

The Steven Barlow Partnership
81 Manor Road, Kingston, Portsmouth, Hampshire, PO1 3JB, United Kingdom
+44(0)203 756 9776 info@tsbp-architecture.co.uk www.tsbp-architecture.co.uk
Chartered Institute of Architectural Technologists Registered Practice
Principal Steven V. Barlow, MRIBA

This drawing is protected by copyright of THE STEVEN BARLOW PARTNERSHIP under The Copyright, Designs and Patents Act 1988 and the reproduction or sale in any form without prior written consent from THE STEVEN BARLOW PARTNERSHIP will be an infringement of copyright.
Only the original drawing should be relied on. Plans are liable to distortion in transmission to the web. Do not scale off this drawing in any way except for planning application purposes. Figure dimensions must be used if in doubt contact THE STEVEN BARLOW PARTNERSHIP.
Contractor to check and verify all levels, dimensions and dimensions on site and shall report any discrepancies or omissions to THE STEVEN BARLOW PARTNERSHIP prior to commencement of work and shall confirm that the work is to be done in accordance with the drawings and specifications.
Structural & mechanical electrical and/or other consultants' documentation as may be applicable to the project prior to the commencement of work and its duration.
This drawing including notes has been prepared and produced for the client named for the project detailed and shall be the property of the client and is not intended for use by any other person or for any other purpose.

 

client
Mr. GARY CAMERON.

Retrospective Planning Application,
Cladding of existing property and porch roof alterations,
7 Bound Lane, Hayling Island.

Site Plan and Elevations

date	work stage	project	drawing number	revision
08 MAY 2015				
scale	print size			
1:100	A1			
revision's				
01				

retrospective planning