



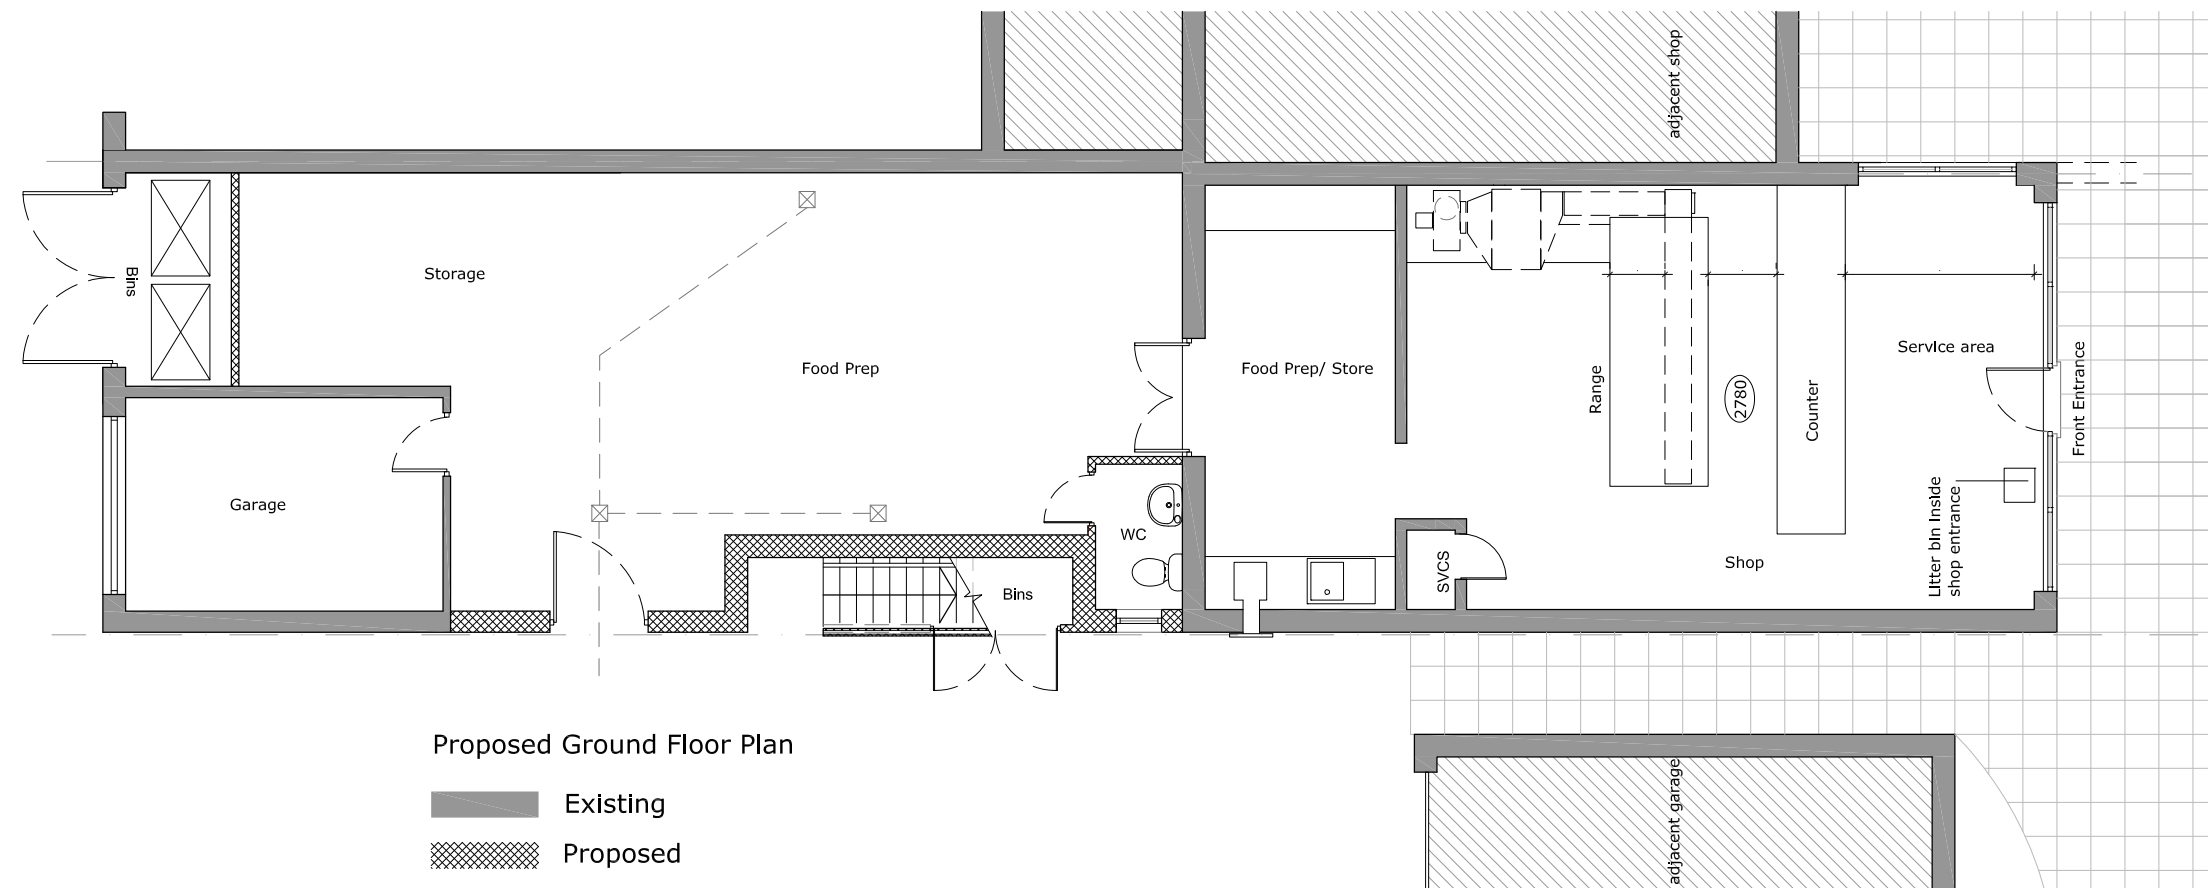

A diagram showing a rectangular block. A horizontal arrow points from the left towards the left face of the block.

 Existing

 Proposed

 

A		02/02/15	FIRST ISSUE	CJ	JM	CLIENT Mr Ali Ozdemir				TITLE 4 Purbrook Chase Precinct Waterlooville PO7 5QH Rear Extension Project Proposed Ground Floor Plan				 DESIGN DRAWN LTD THE CLOCK TOWER GREAT SOUTHSEA STREET SOUTHSEA, HAMPSHIRE PO5 3BY T: 02392 837 149 E: INFO@DESIGNDRAWN.COM W: WWW.DESIGNDRAWN.COM			
Rev	Date	Description			By	PM	Scale @ A3: 1:100				Drawn by: CJ		Drawing No: 156_P101		Revised: A		
REVISIONS						Planning		Date : ☉ February 2015				Checked by: JM				DESIGN DRAWN LTD. Copyright Reserved. Check dims on site.	