


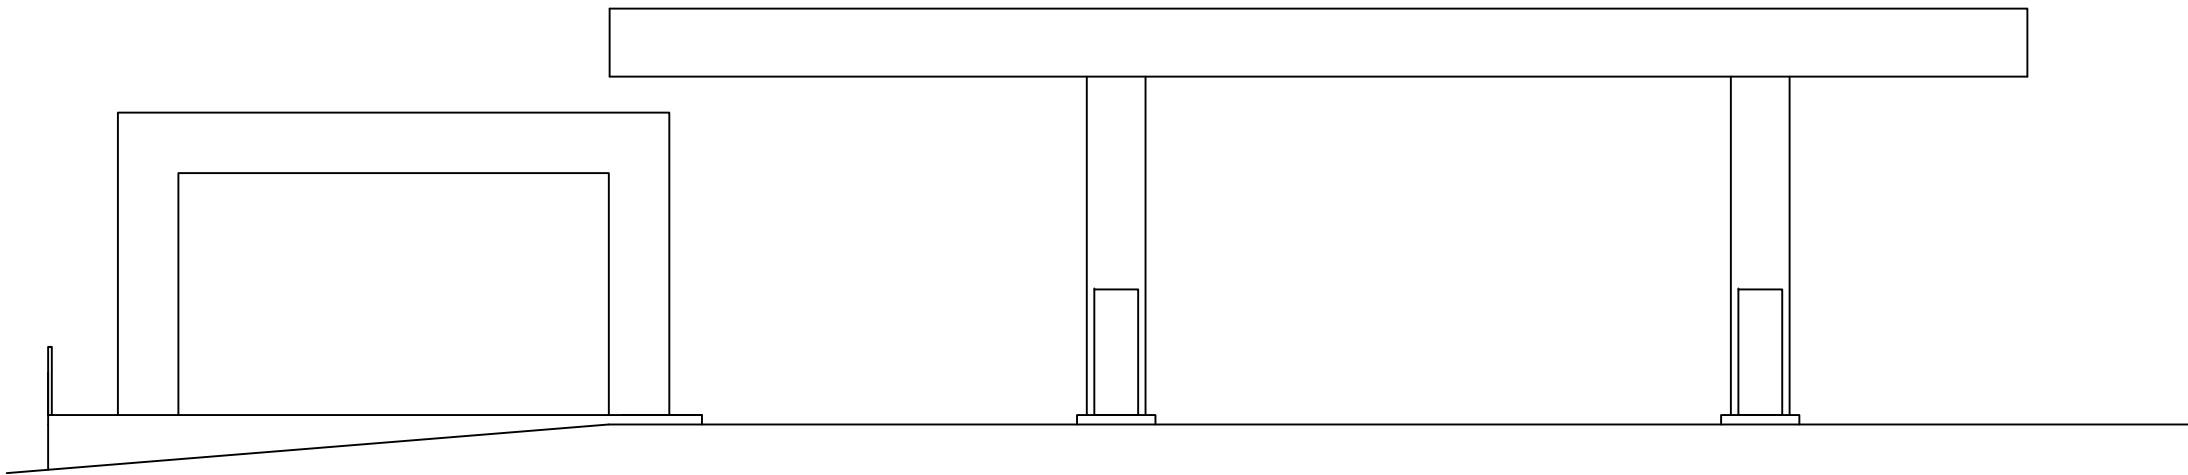


 


SOUTH ELEVATION

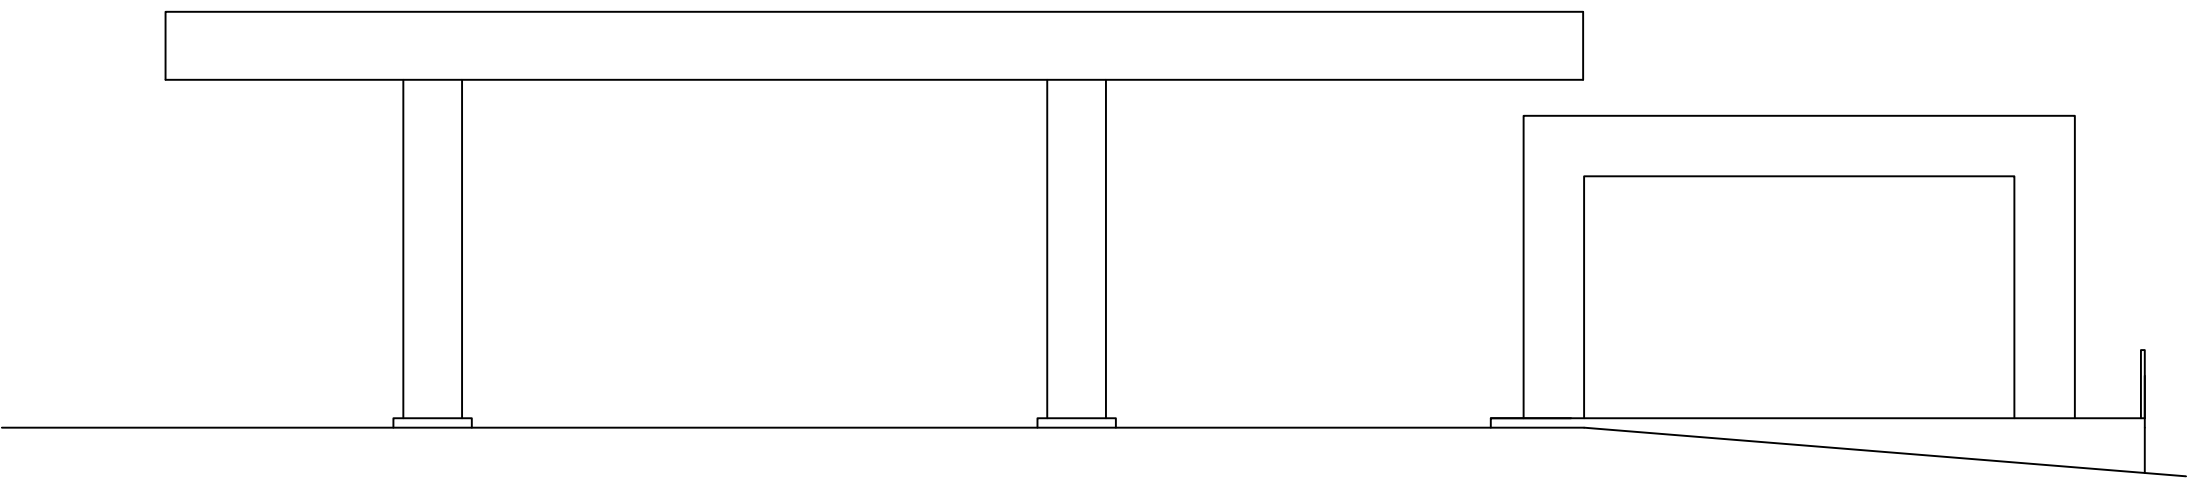

NORTH ELEVATION

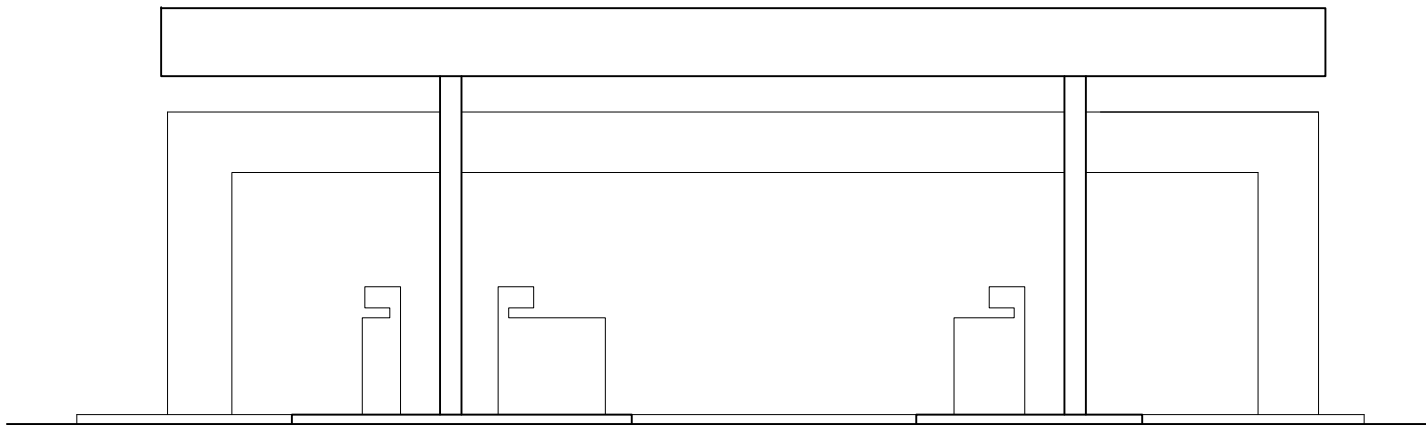

EAST ELEVATION

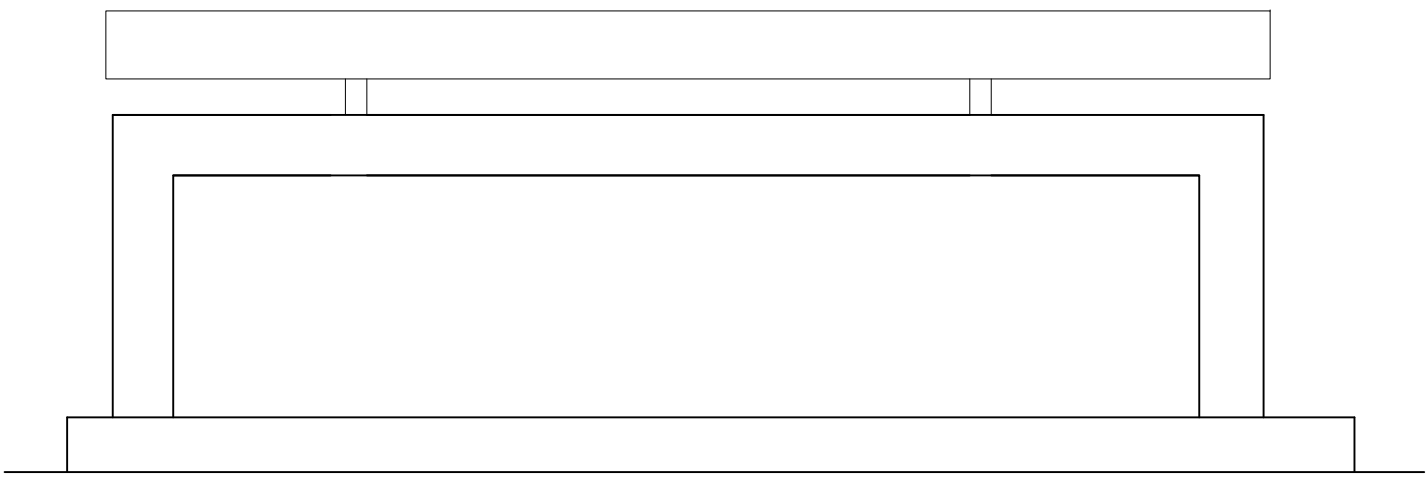

WEST ELEVATION

NOTES

Figured dimensions must be taken in preference to scaled dimensions. Contractors, Sub-Contractors and Suppliers must verify all dimensions on site before commencing or preparing shop drawings. All drawings are subject to Copyright.

REVISION		
no.	date	details

ALLAN.B. MATTHEWS A.R.I.B.A.



37 Fore Street,
Bovey Tracey, Devon
TQ13 9AD
Tel : (01626) 833727
Fax : (01626) 833102
drawingoffice@allanbmatthews.com
www.allanbmatthews.com

CLIENT

 ESSO Petroleum Co. Ltd.

JOB
Westons Service Station
127 London Road,
Portsmouth,
Hampshire,
PO8 8XJ

DRAWING TITLE
Synergy Fuels Program

SITE ELEVATIONS
as existing

drawn by: EH	date: 12/2014
checked by:	date:
Scale: 1:200 @ A3 1:100 @ A1	Type: ADV

PBL	ABM Job No.	Drwg. No.	Revision:
200814	2067-44	03	.