

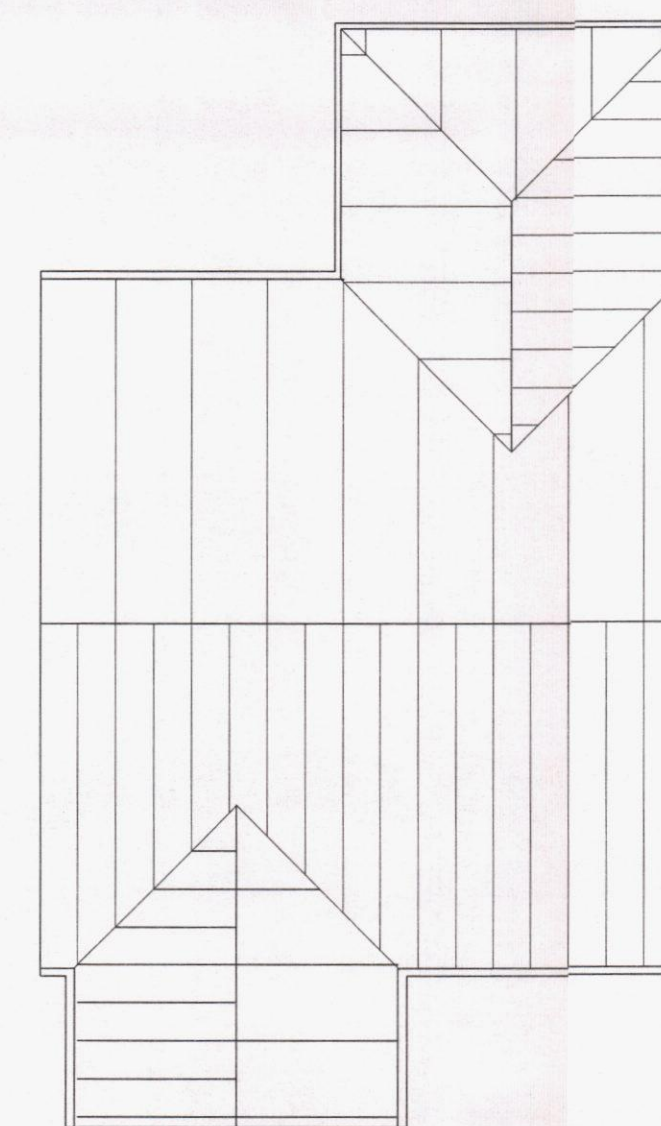
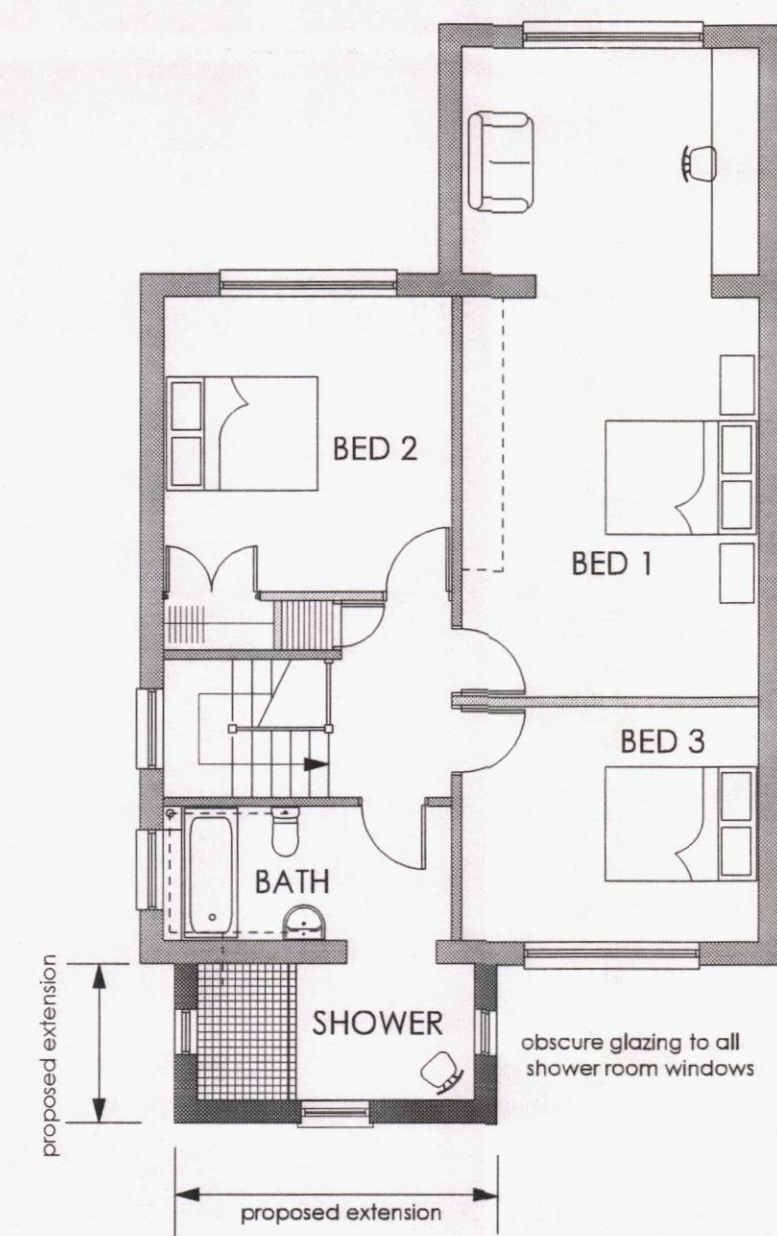


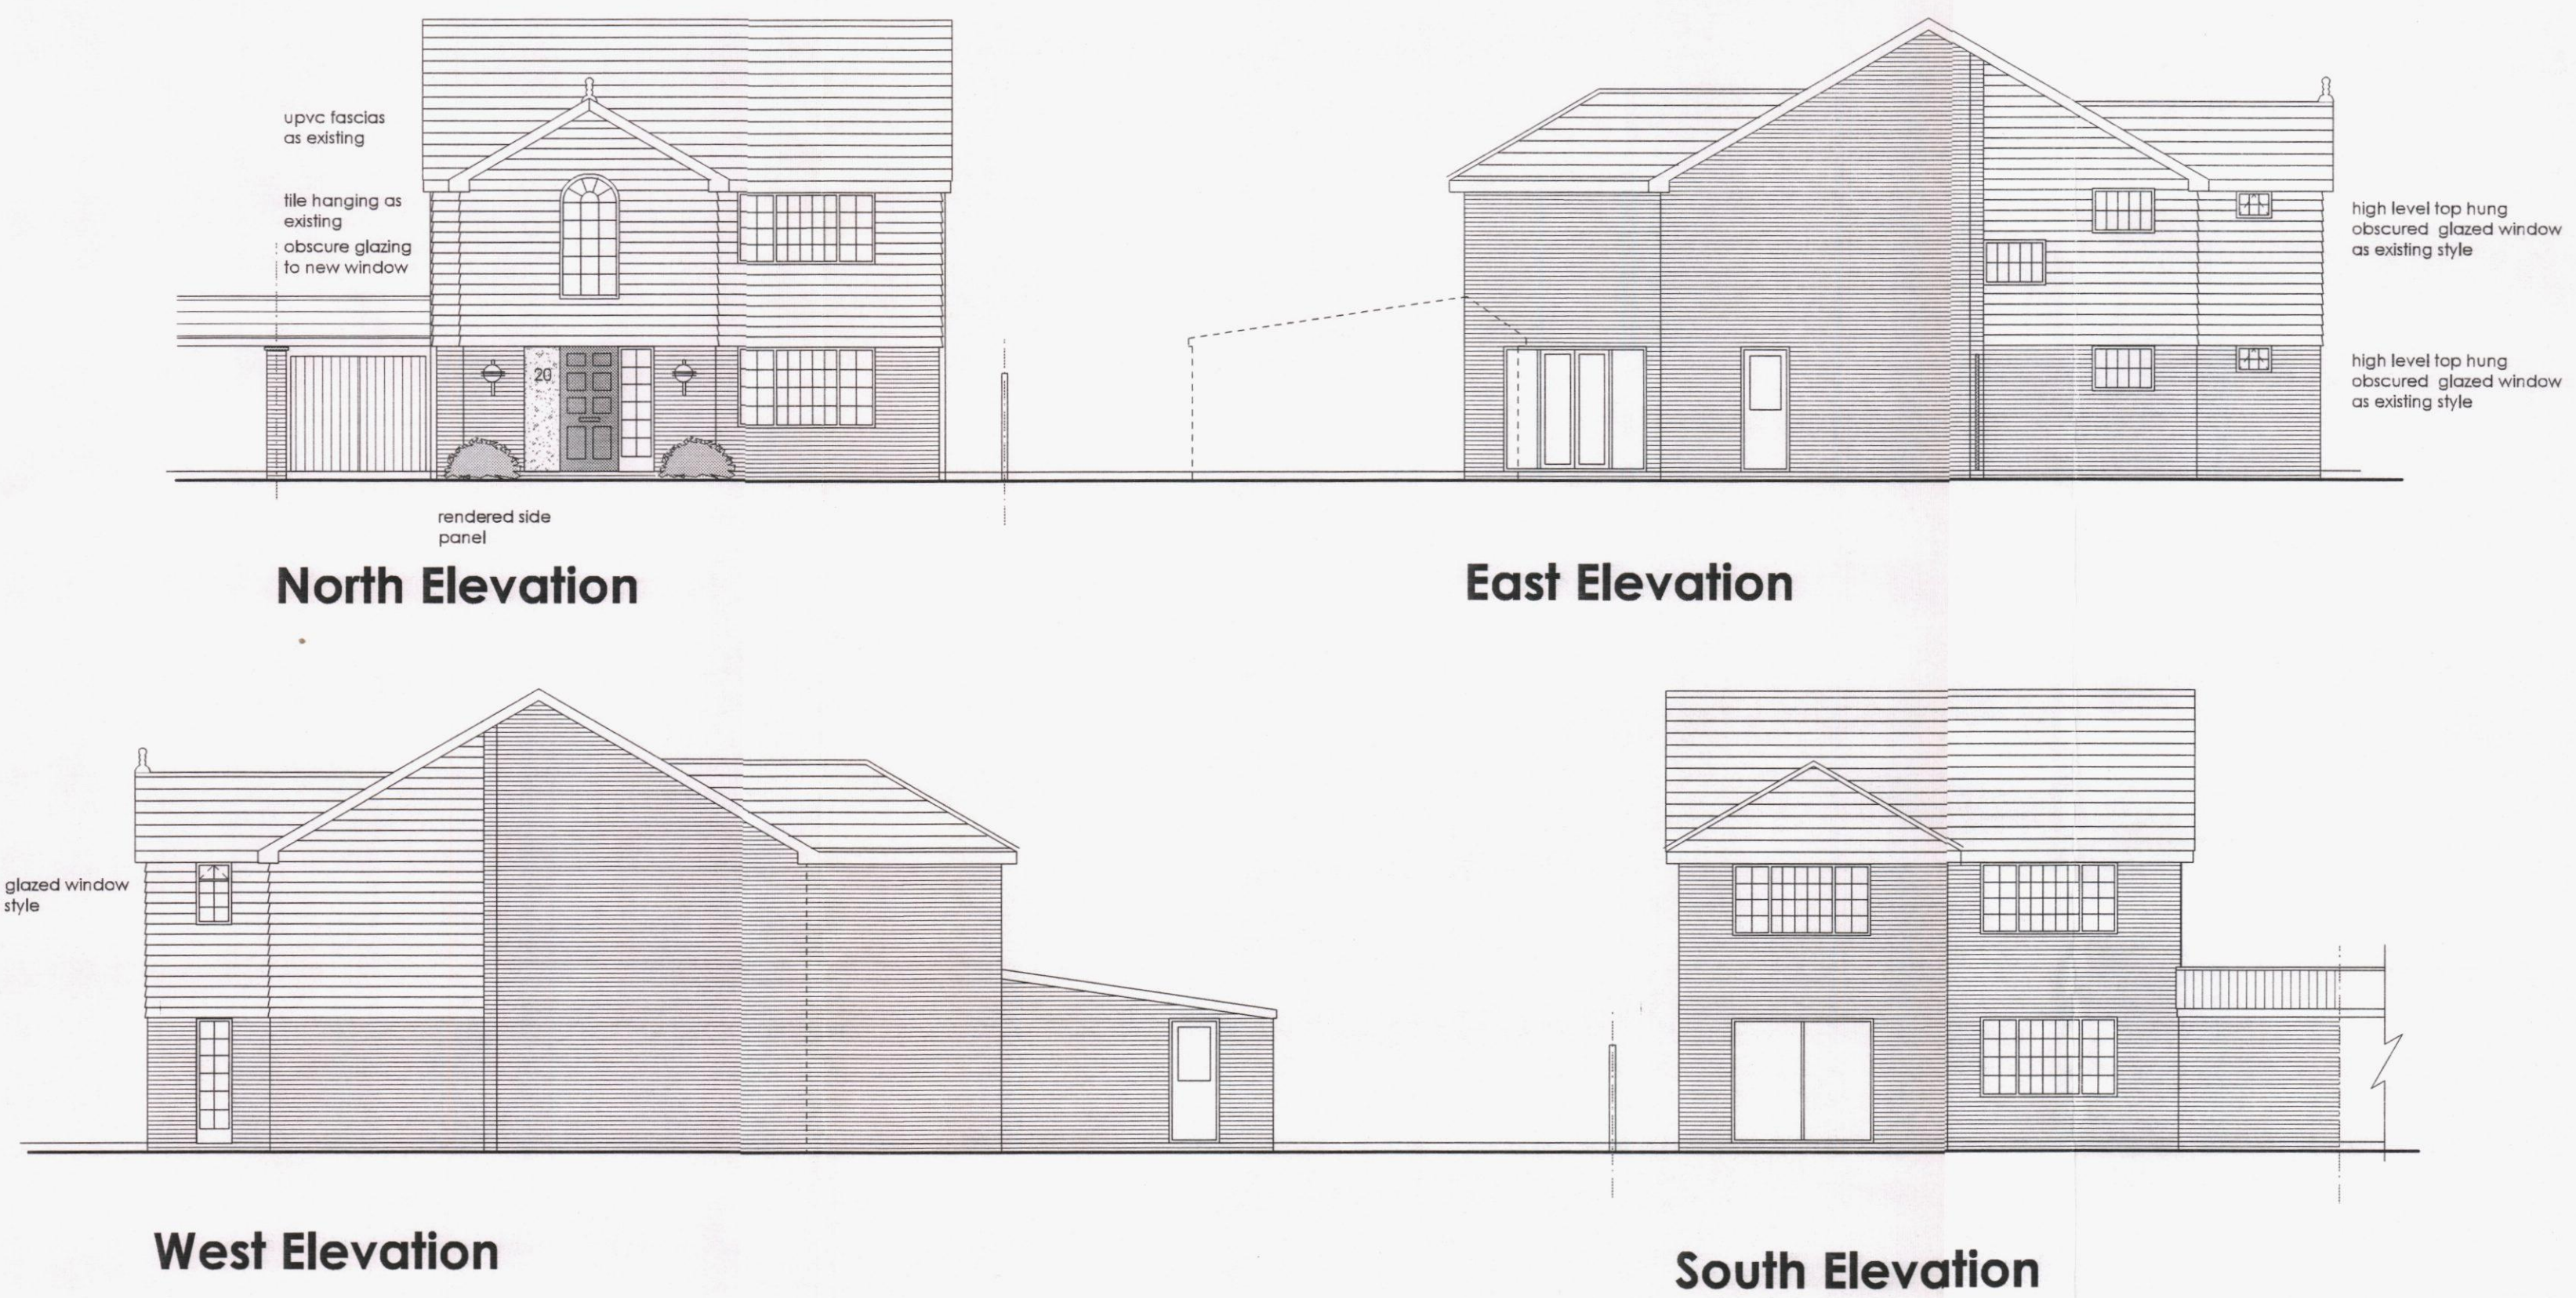

MATERIALS:
ROOF: Concete interlocking roof tiles to match existing.
WALLS: Facing brickwork to match existing.
DOORS & WINDOWS: upvc as existing

NOTES

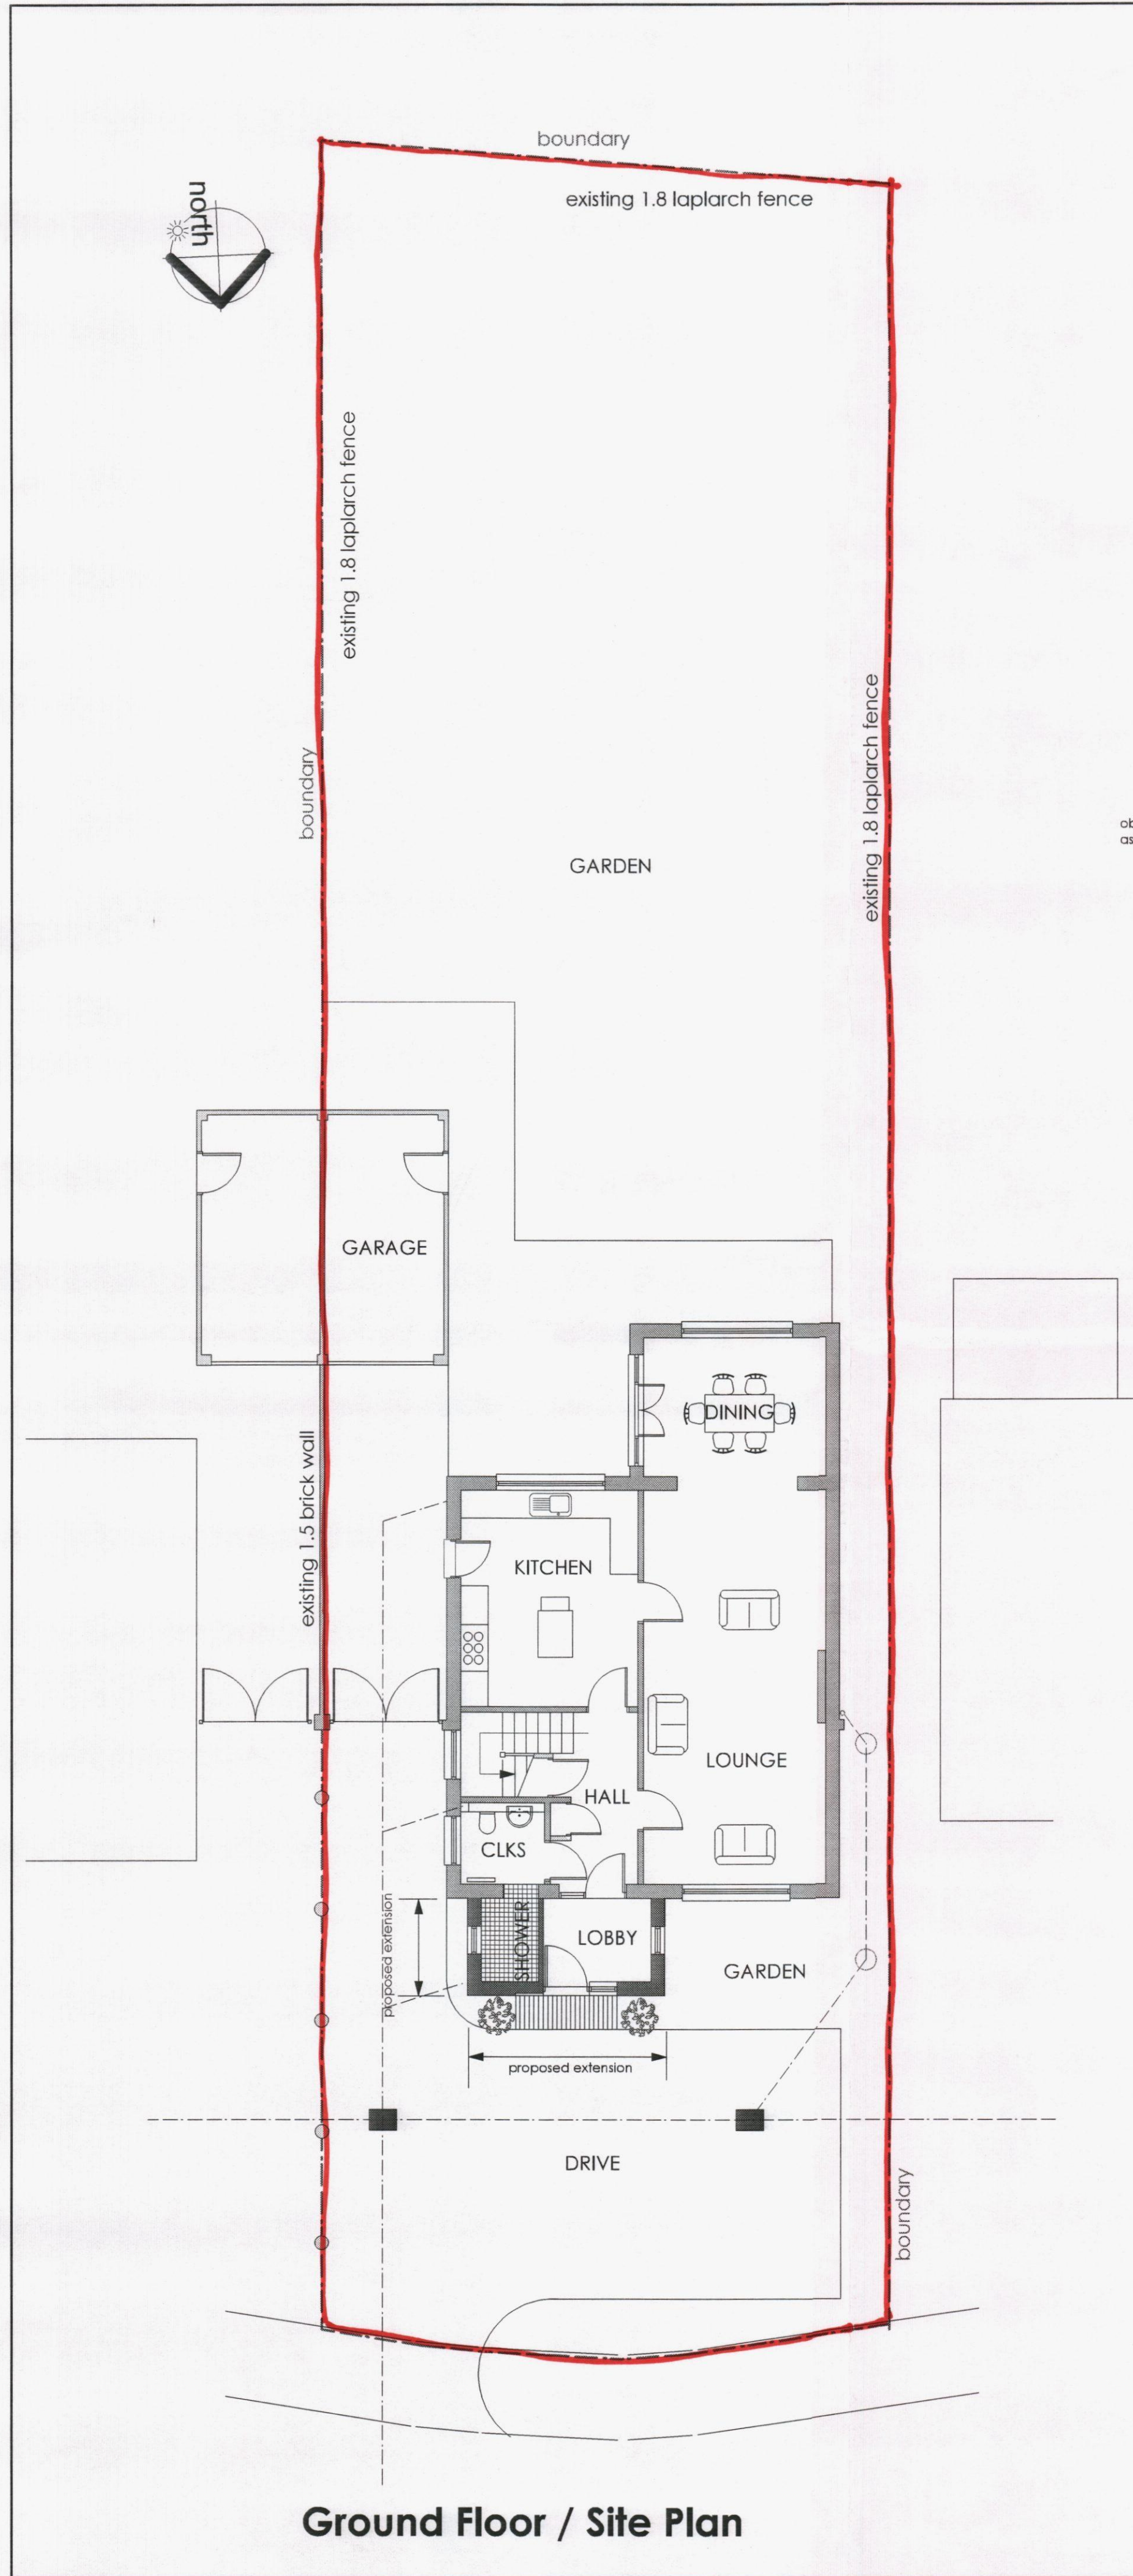

0 5m
1:100 @A1

REVISIONS

TITLE
PROPOSED PLANS, ELEVATIONS, SITE PLAN

20 GARDEN CLOSE Hayling Island Hants

SCALE: 1:100
DATE: SEPT 2014
DRWG NO: JC/202 **REV NO:** -

D.ALLEN
Architectural Technician
 38 Salterns Lane
 Hayling Island, Hants PO11 9PJ
 Tel: (02392) 467620
 E-mail: haylingplans@btinternet.com