





existing elevations scale A1 1:100, A3 1:200

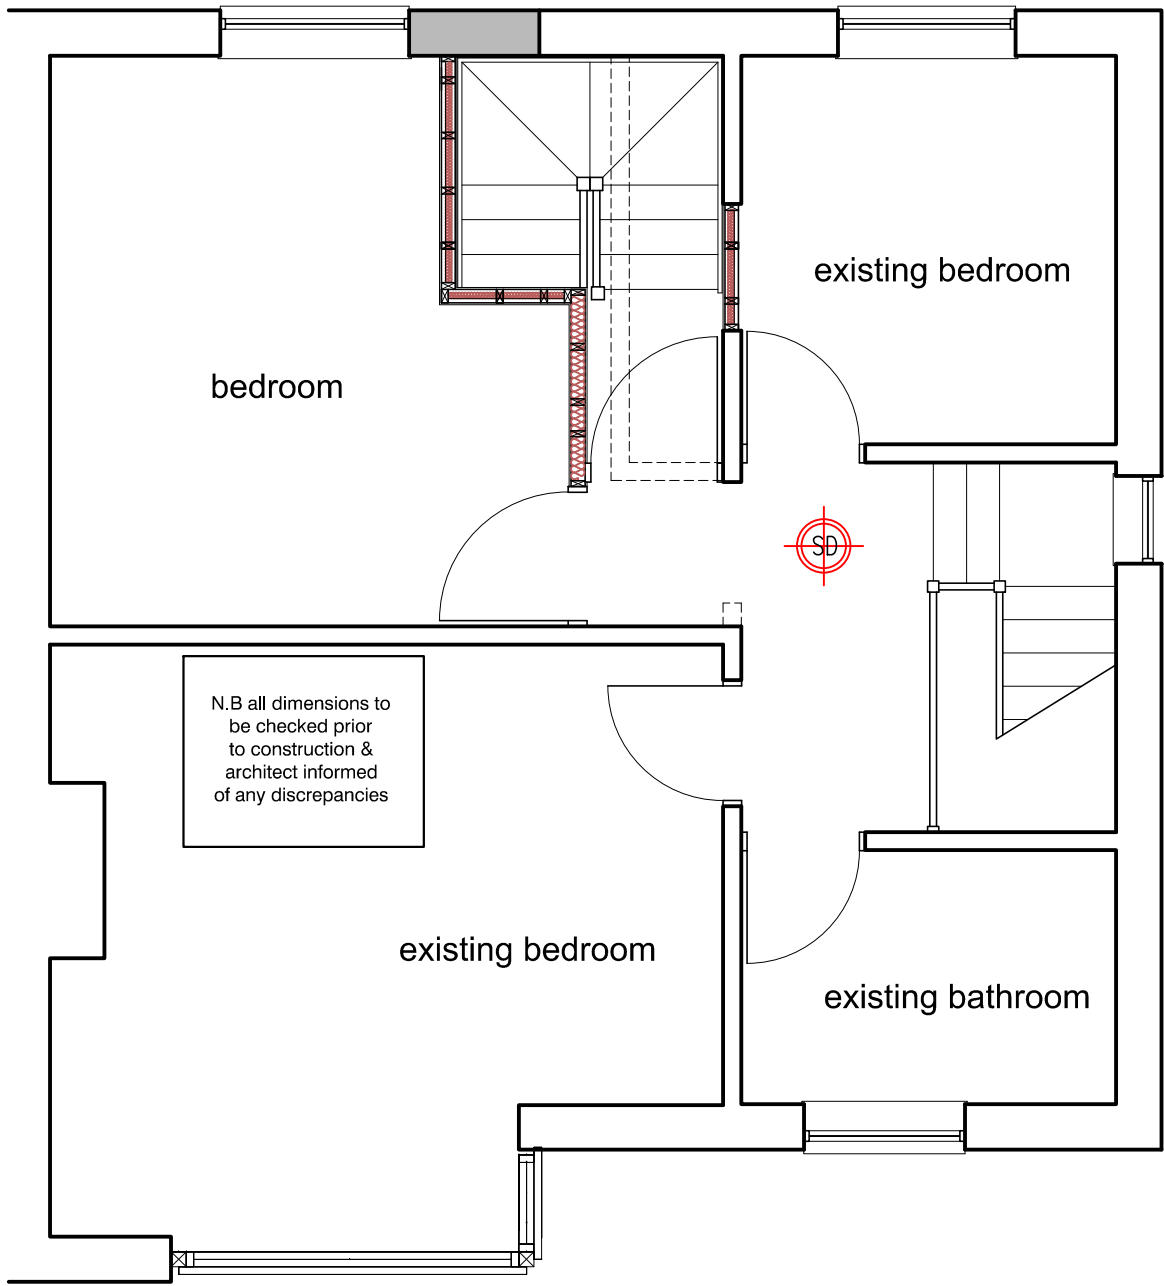


first floor plan scale A1 1:50, A3 1:100

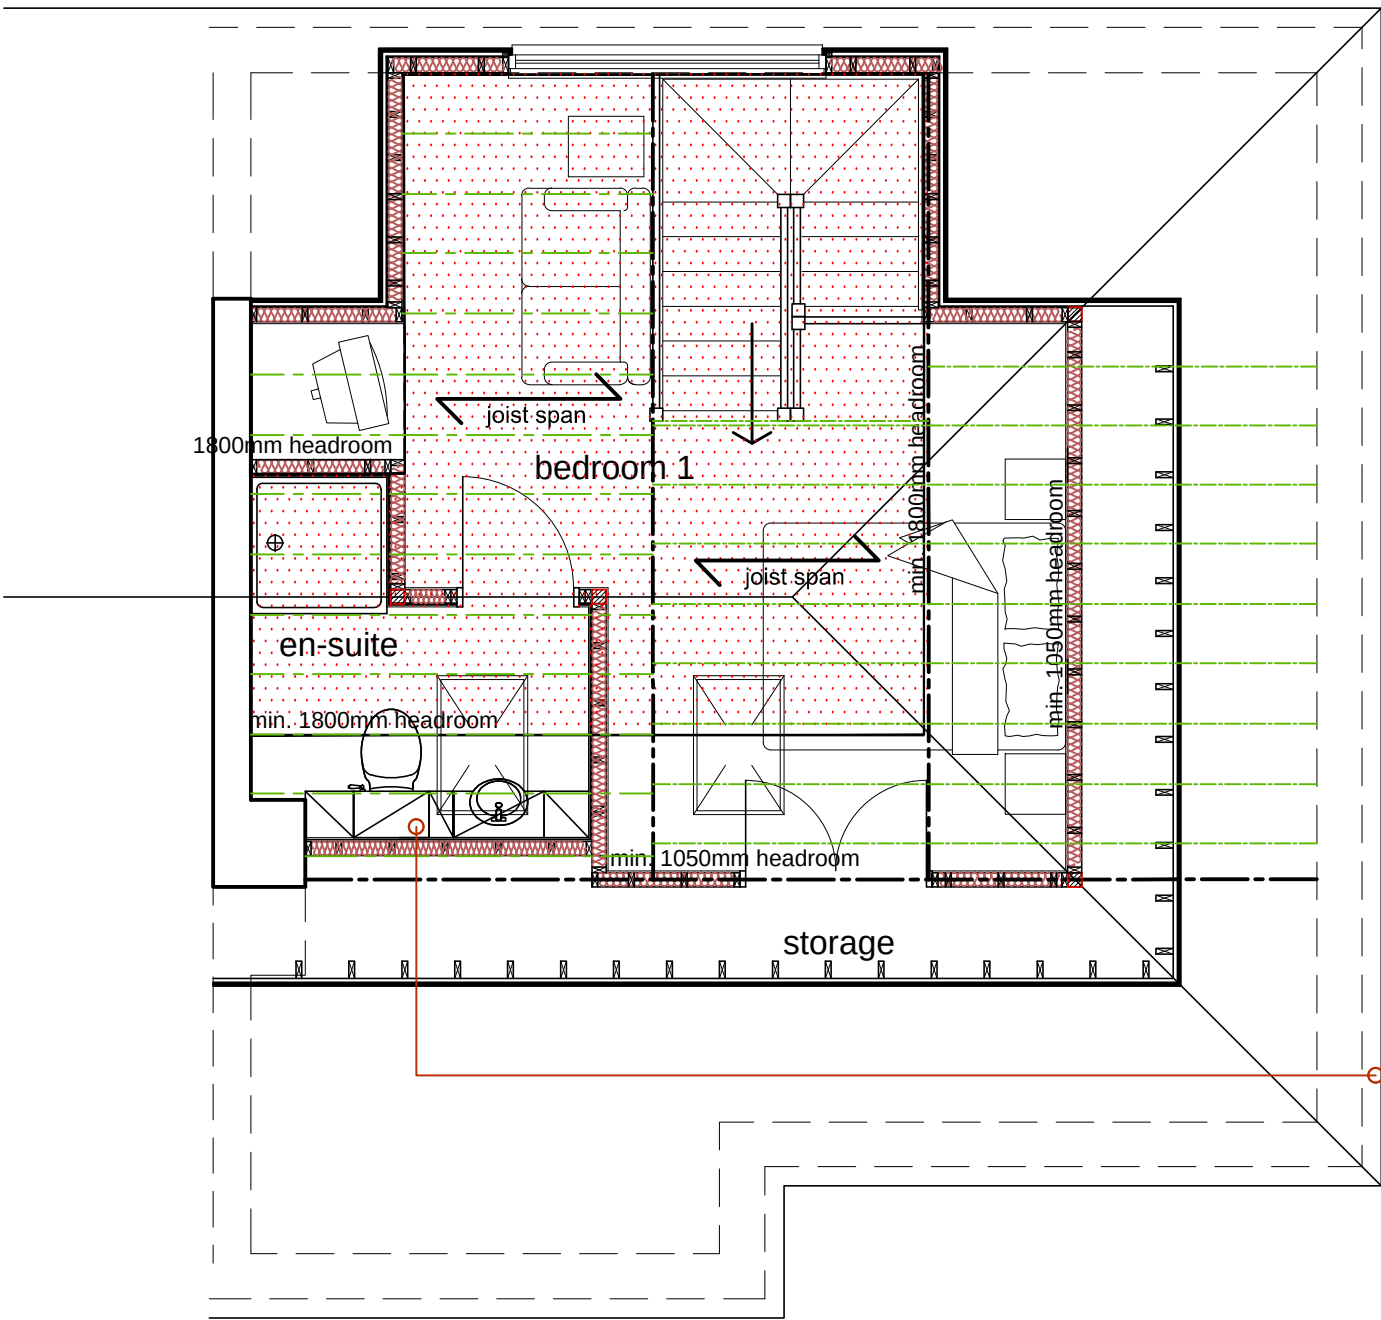

second floor plan scale A1 1:50, A3 1:100





proposed rear (South) elevation scale A1 1:100, A3 1:200

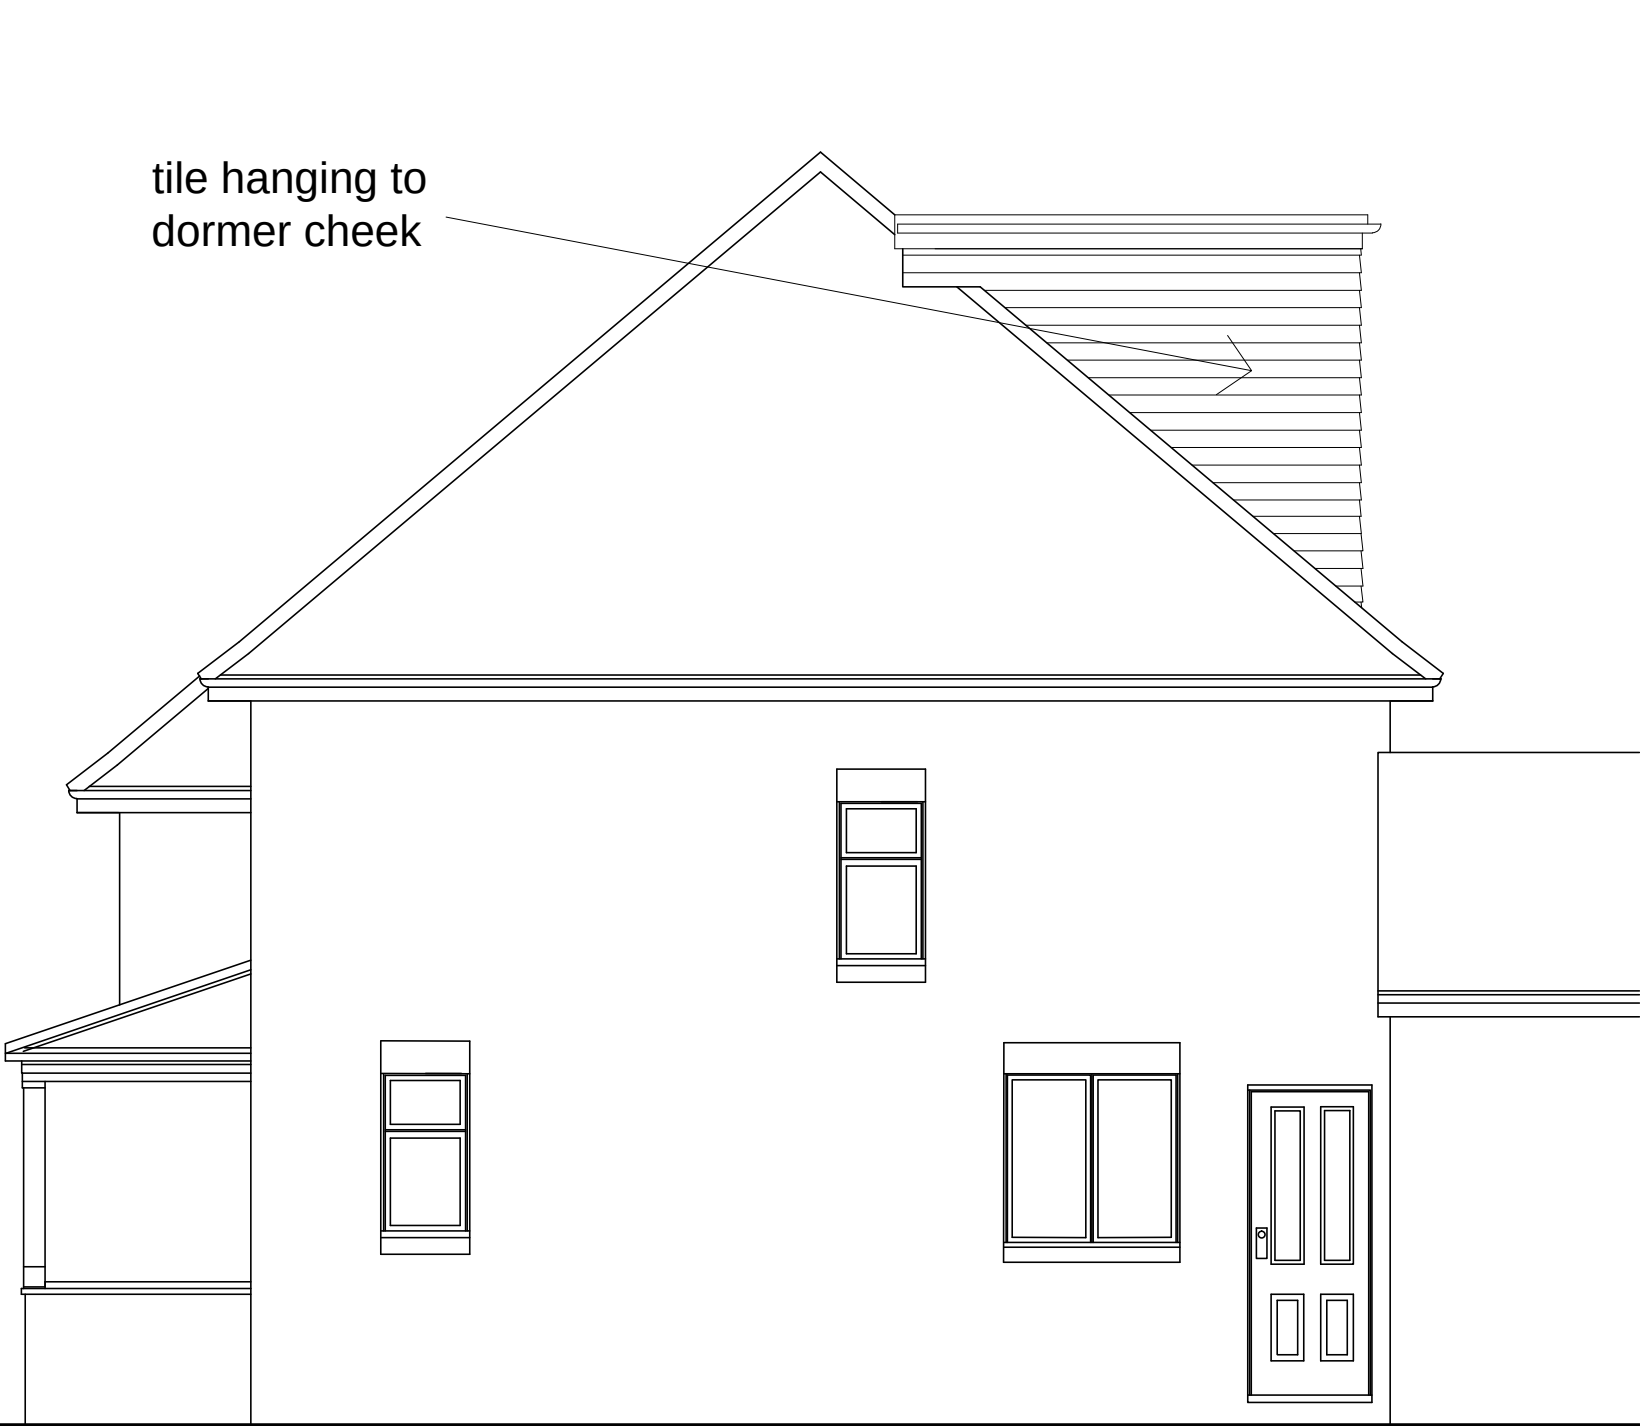


proposed side (West) elevation scale A1 1:100, A3 1:200



proposed front (North) elevation scale A1 1:100, A3 1:200

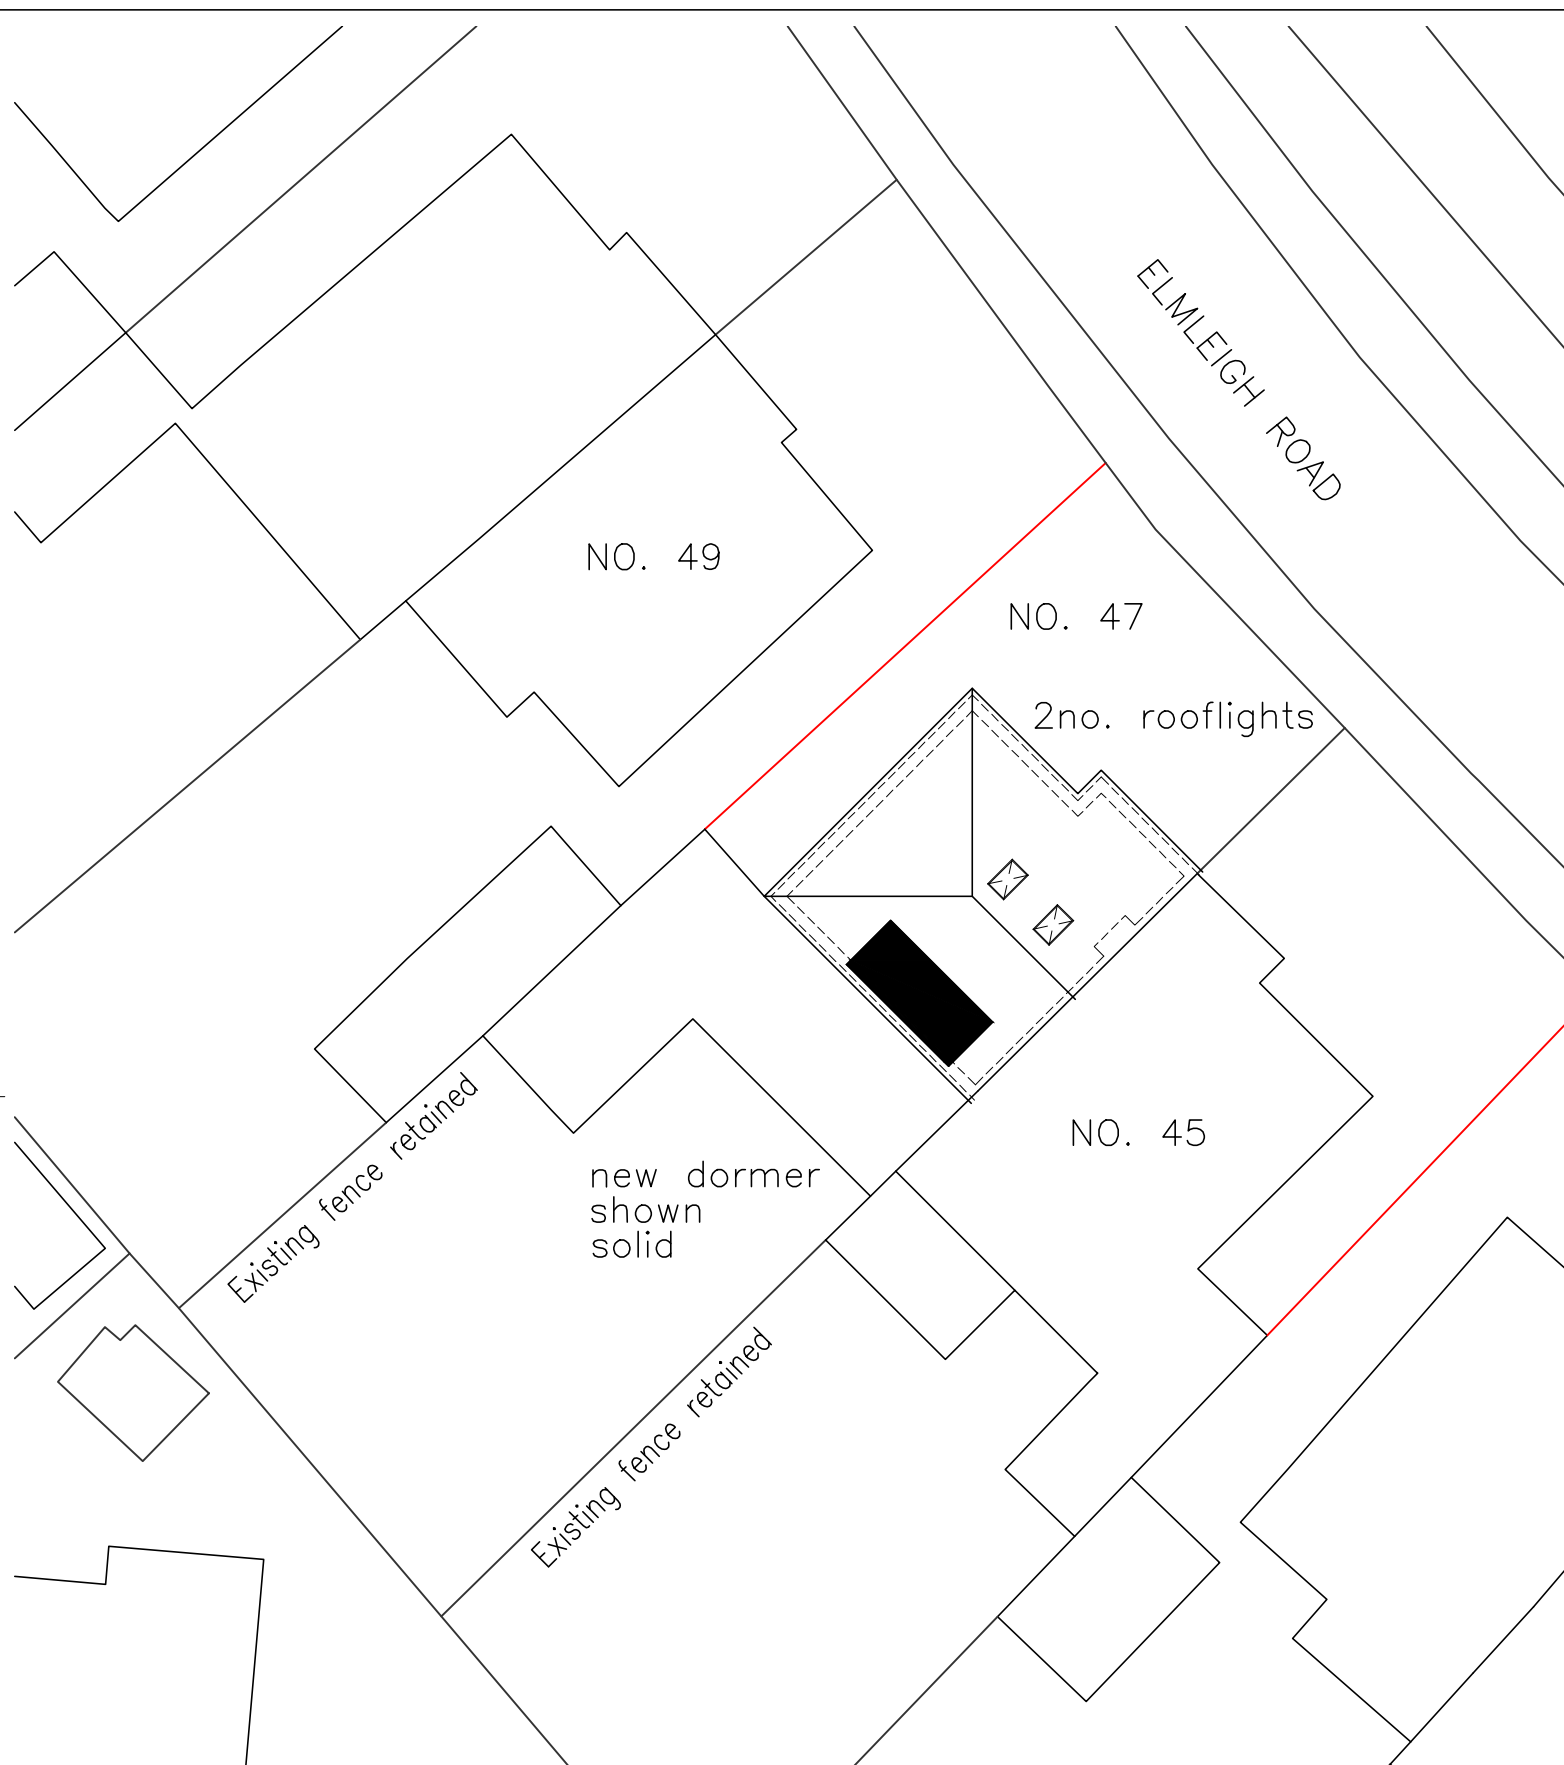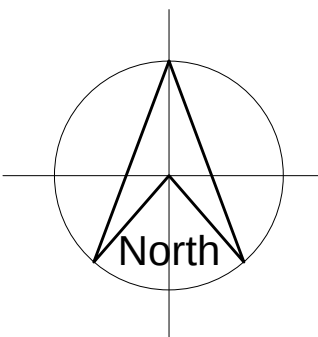

proposed block plan scale A1 1:200

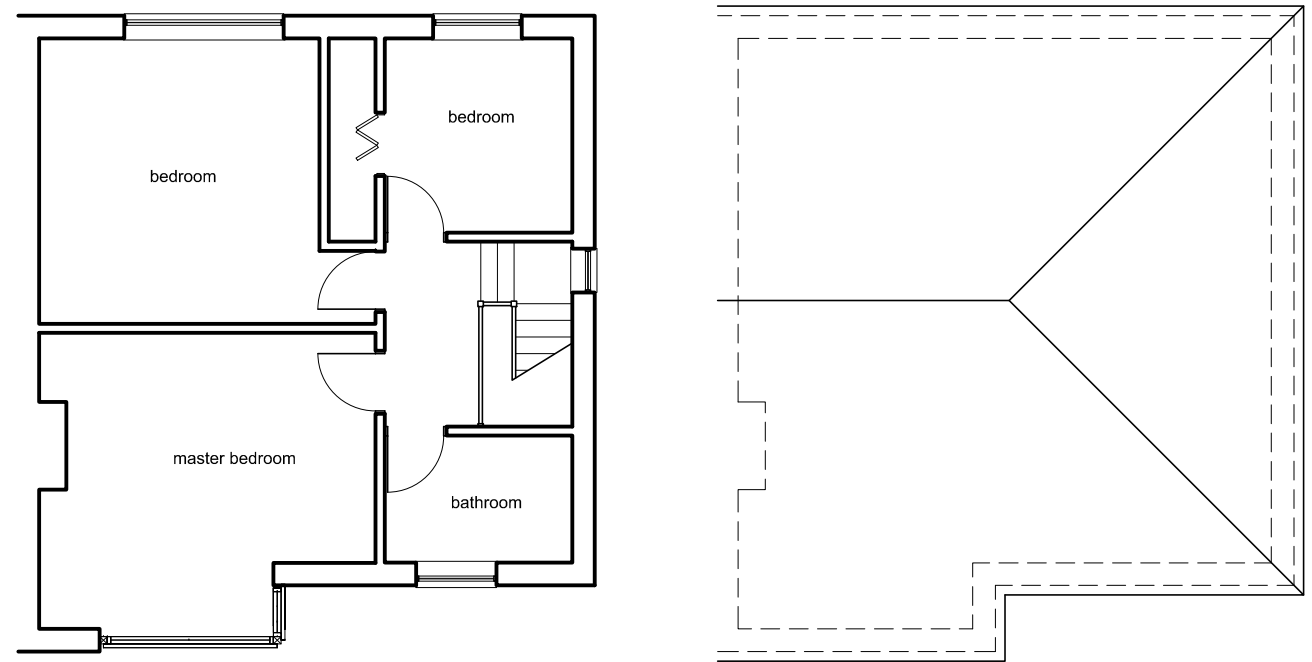

existing plans scale A1 1:100, A3 1:200

notes

this drawing is the copyright of the Holman Reading partnership llp and must not be reproduced in whole or part or used for the execution of works without their permission.

all dimensions to be checked on site prior to commencement of construction works and the architect notified of any discrepancy.

figured dimensions are to be used in preference to scaled dimensions.

no deviation from this drawing will be permitted without prior consent of the architect.

all drawings are prepared subject to a full measured and structural survey of the buildings and site.

all structural work is subject to the appointment of a structural engineer to confirm and agree the structural proposals.

os promap licence no. 100020449.

scale width 100mm @ a1 - 50mm @ a3

client

location plan

scale A1 1:250

revision notes date drawn check

hrp architects

holman reading partnership llp

18 Limberline Spur
hilesea, portsmouth, hampshire, po3 5hj

tel: 023 9269 1843
fax: 023 9263 9722
email: info@hrp-architects.com
website: hrp-architects.com

project Proposed loft conversion & Int. alterations to 47 Elmleigh Road, Havant

detail Site/Location & Proposed plans & Elevations

drawn mmh checked

date Aug14 status Planning Only

a1 scale as shown a3 scale 8408 01 rev