



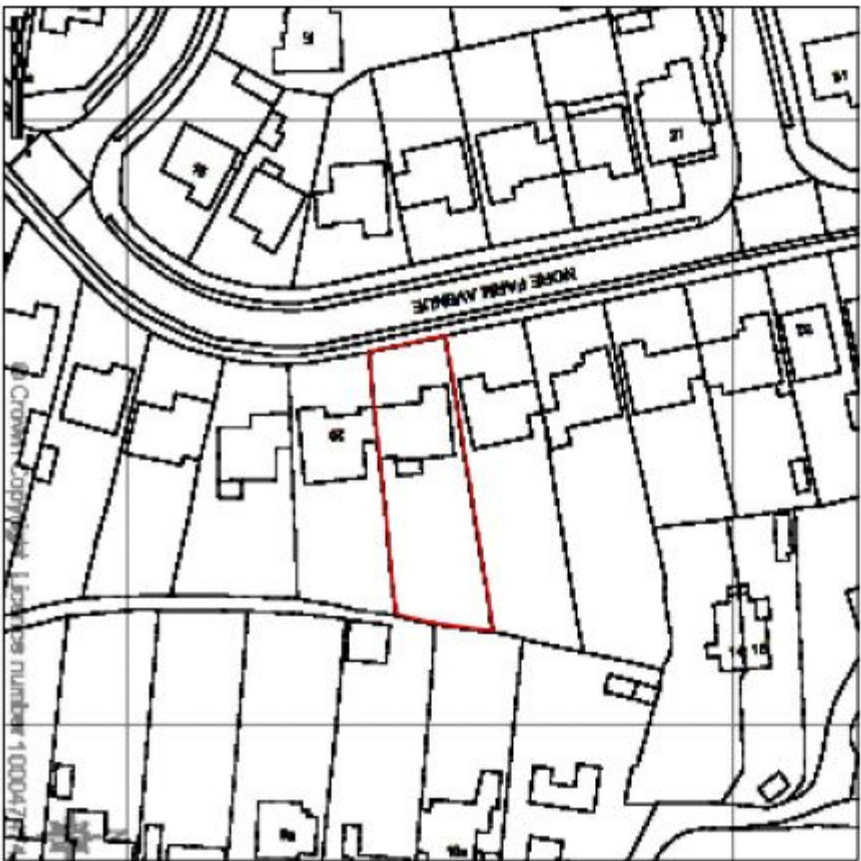


LOCATION PLAN 1:1250

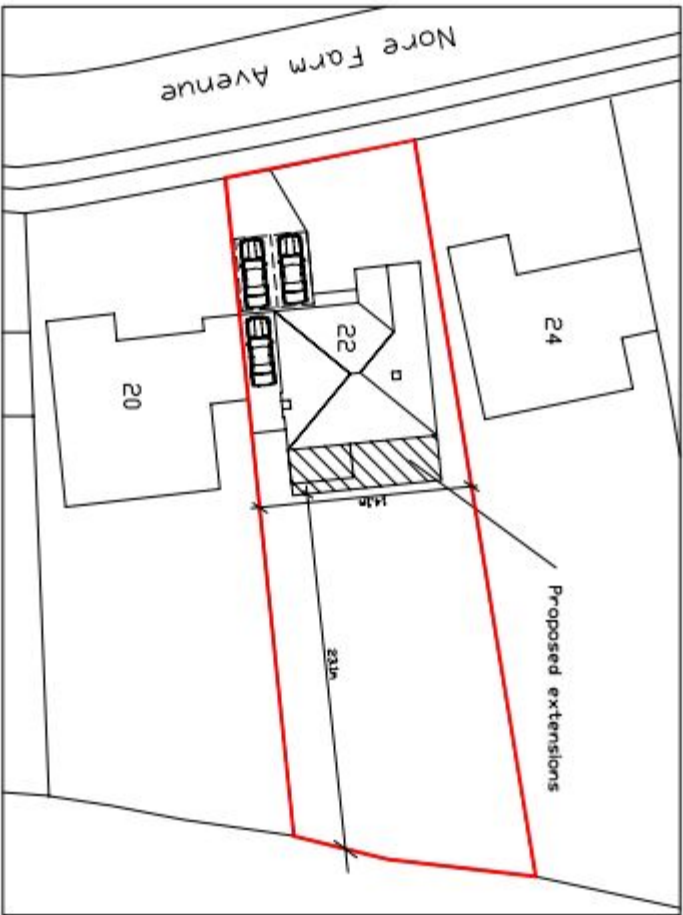

SITE PLAN 1:500

SUPERSEDED

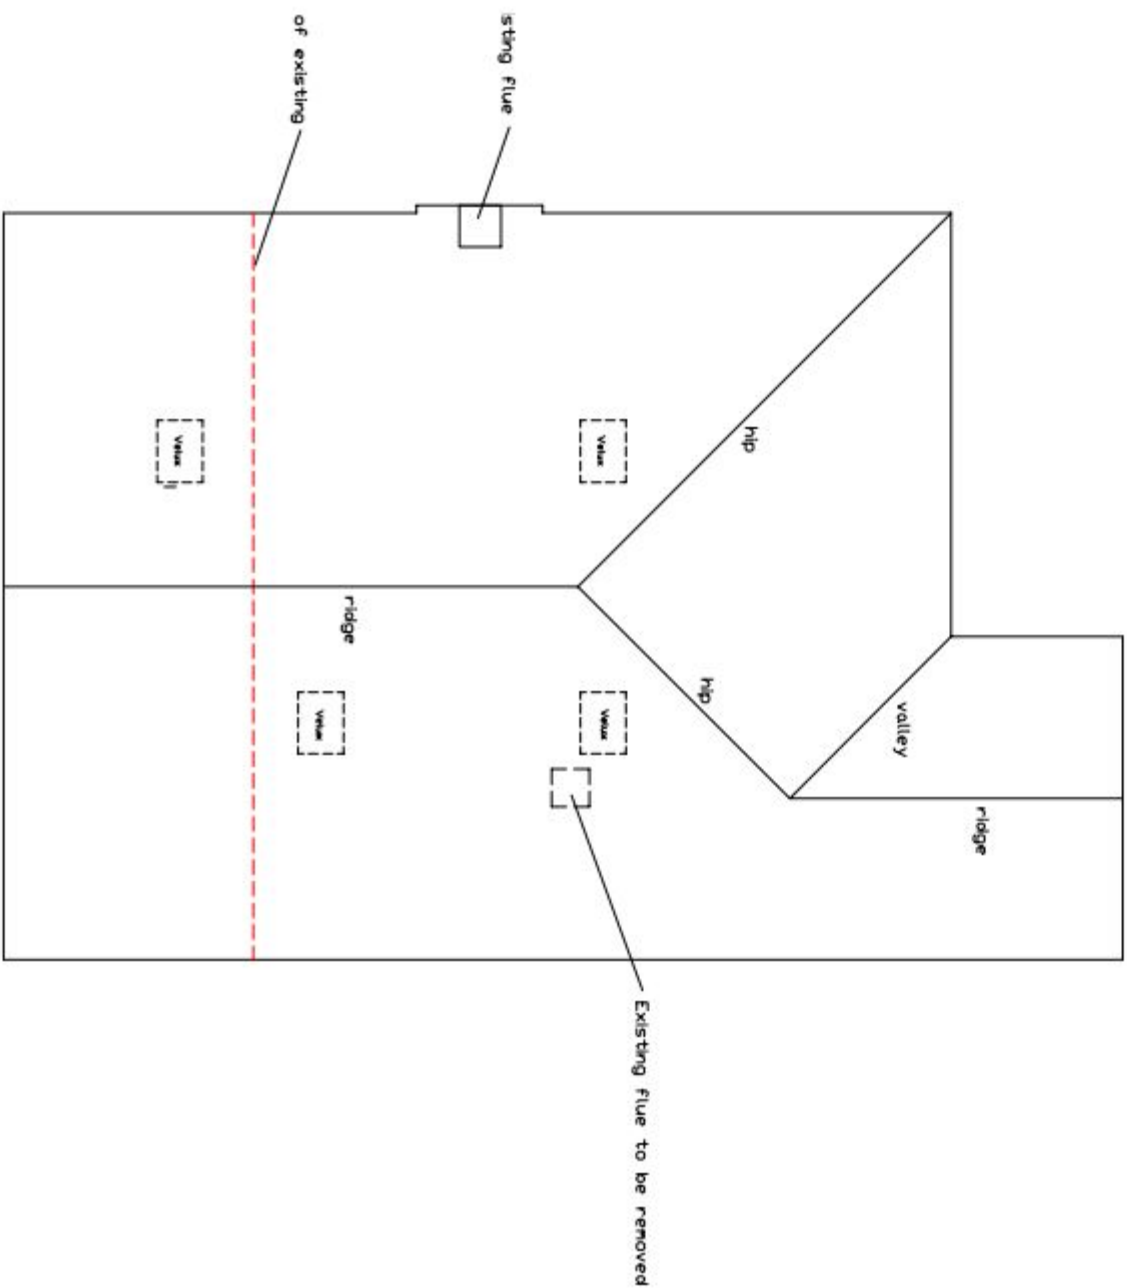

PROPOSED ROOF PLAN

Address: Proposed extension to 22 Nore farm Avenue Emsworth PD10 7NA	
Drawing Title: Location & Site Plan	
Drawing Number Planning/003	Scale: 1:1500, 1:1250
Date: July 2015	Rev: