


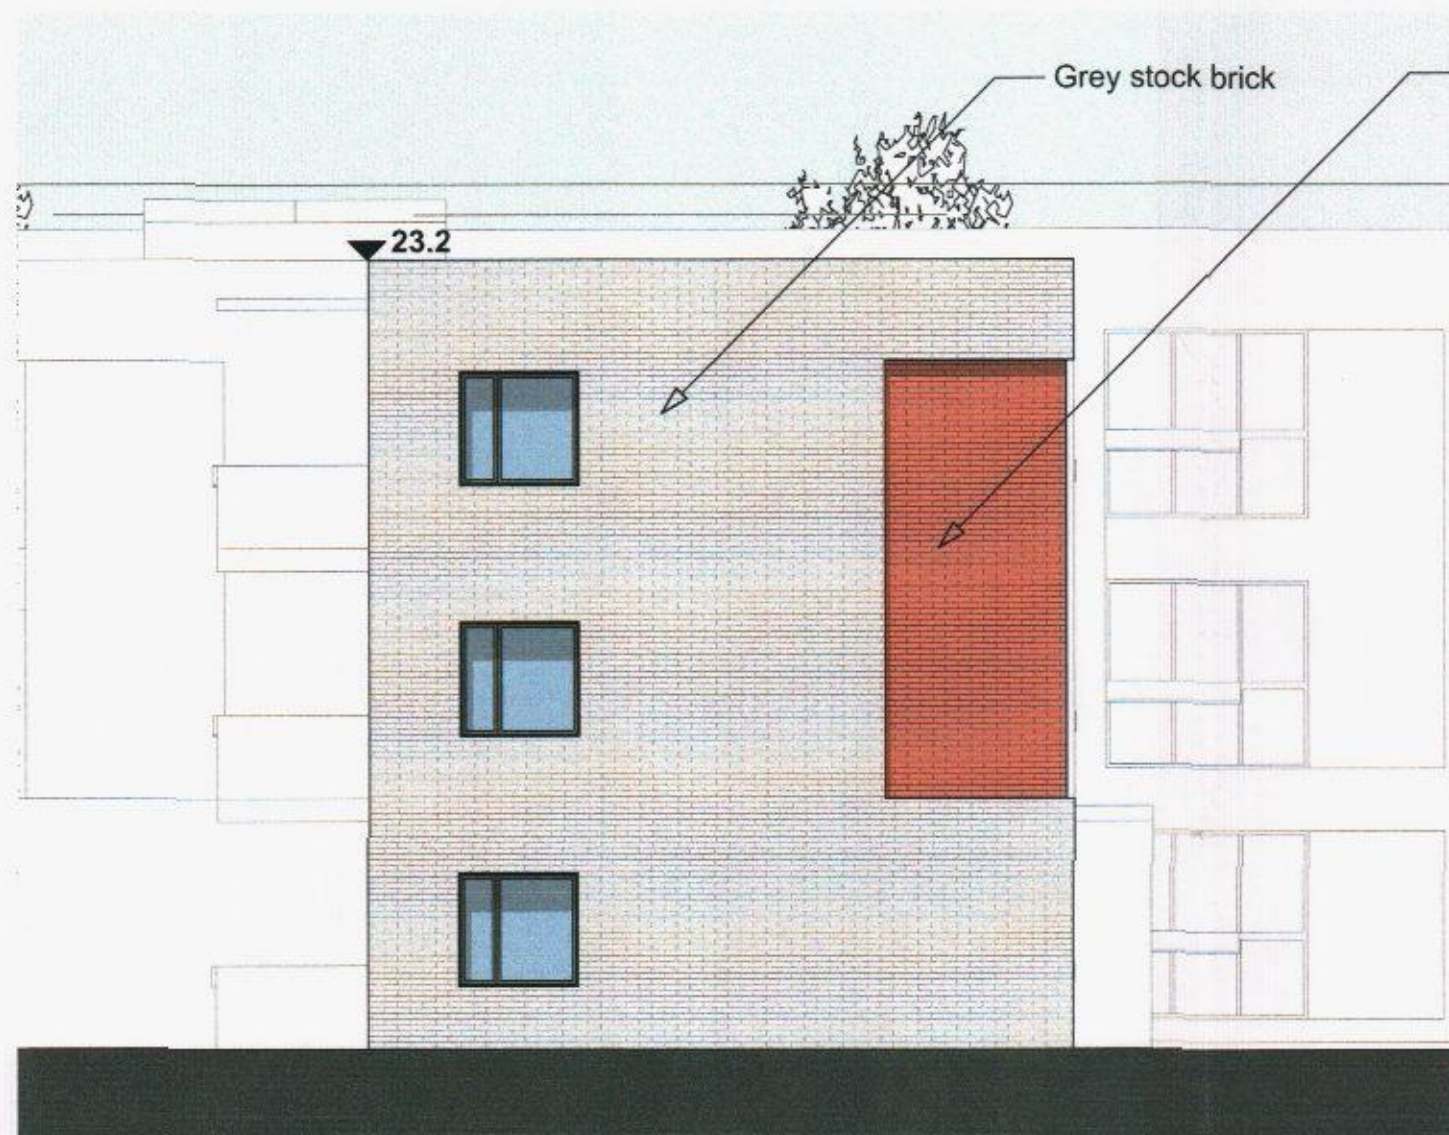


325 Supported Living East Elevation 1:100




329 Supported Living South - West Elevation 1:100



330 Supported Living South - North Elevation 1:100

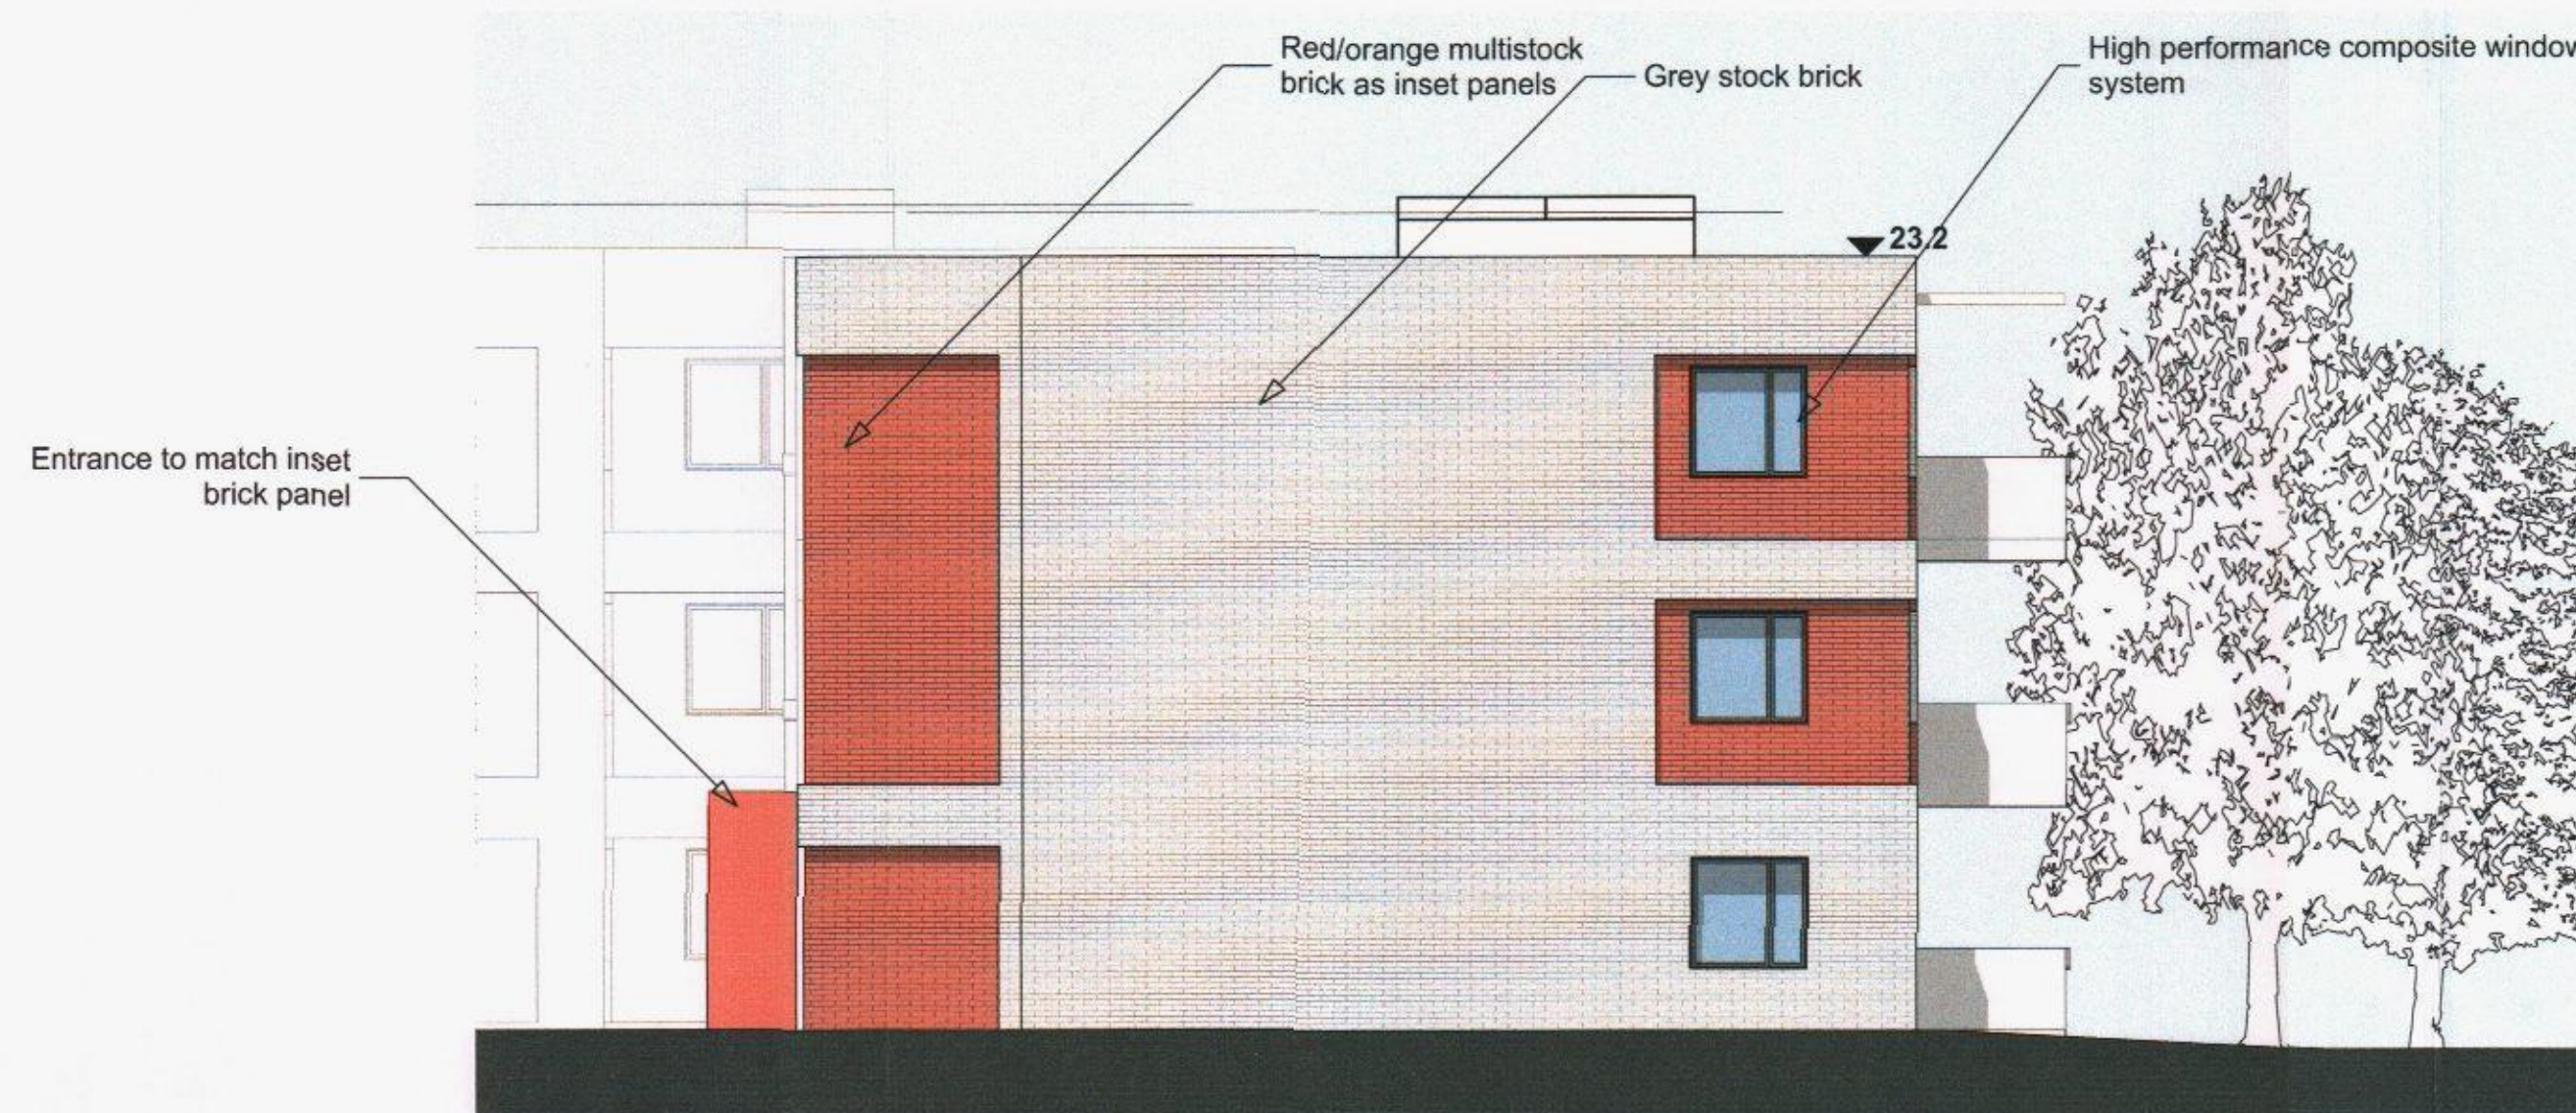

331 Supported Living South - South Elevation 1:100

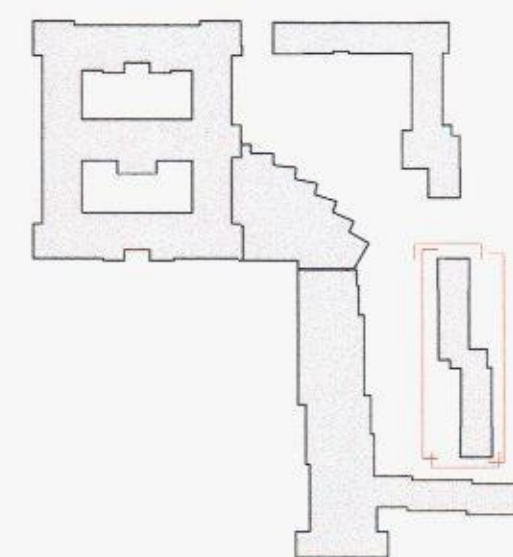

© Penoyre & Prasad LLP
Do not scale from this drawing.
Dimensions are to be verified on site prior to construction.
Ordnance Survey Data reproduced by permission of Ordnance Survey® on behalf of Her Majesty's Stationary Office. © Crown Copyright. All rights reserved.

C	28/04/15	VWRS	Planning
B	11/03/15	VWRS	Planning
A	05/03/15	VWRS	Information
Rev	Date	Prep/Check	Description



28-42 Banner Street
London EC1Y 8QE
020 7250 3477
penoyreprasad.com

Client
Hampshire LivingSpace

Project
Oak Park Health & Wellbeing Campus

Drawing Title
Supported Living Elevations - South Block

Drawing Status
Planning

Date
05.03.2015
Scale
1:100 @ A1 / 1:200 @ A3
Drawing Number
Revision

598-PL-307 C