





PROPOSED FRONT ELEVATION

Scale 1:50

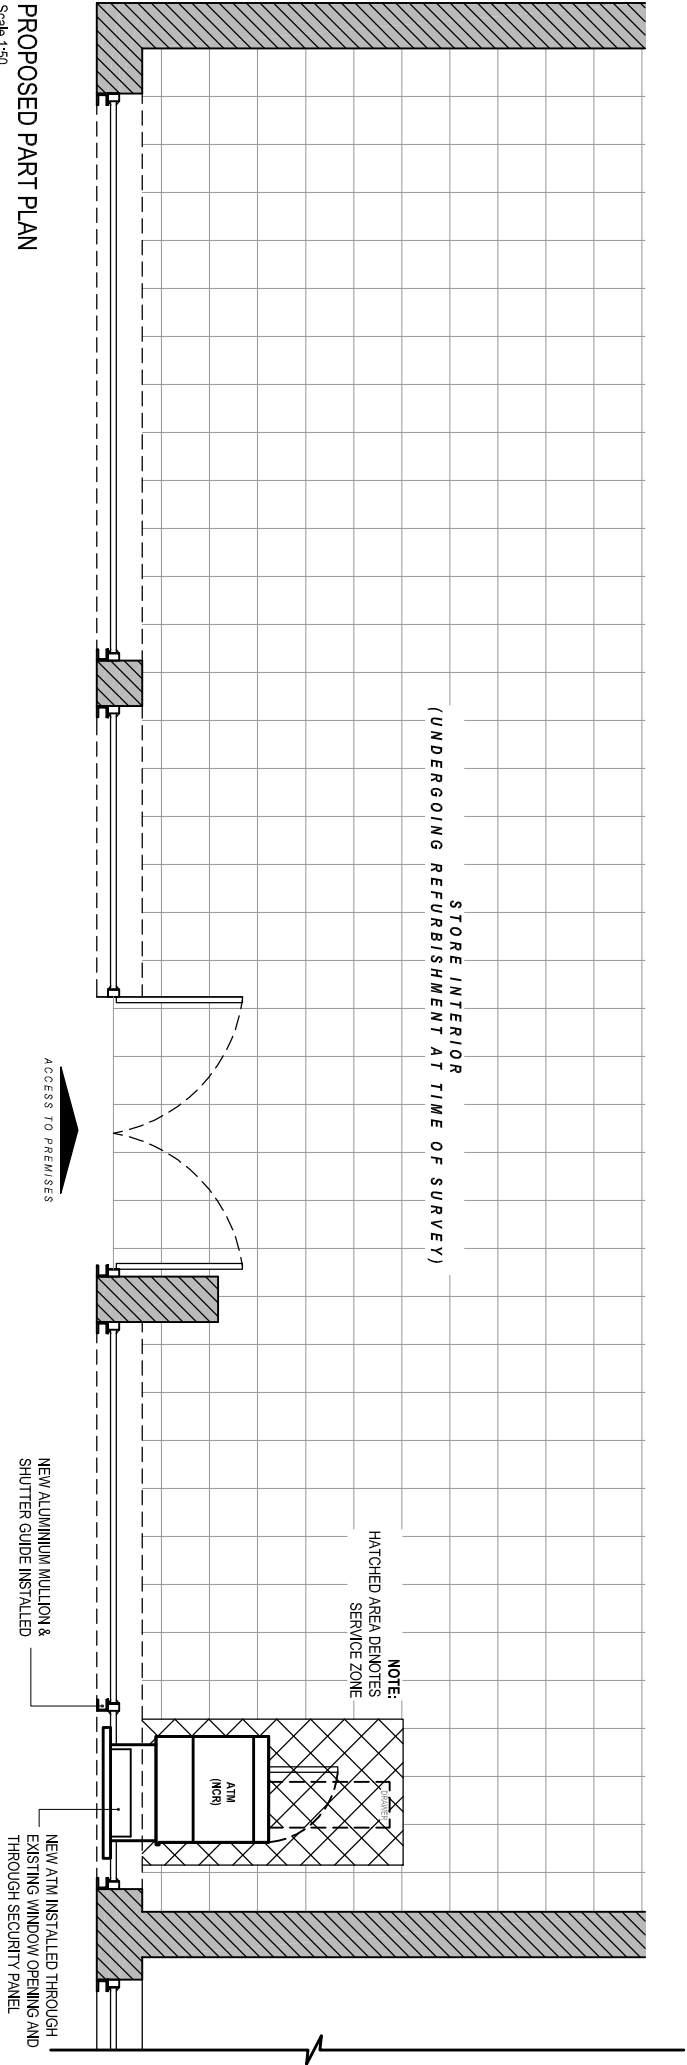

PROPOSED PART PLAN

Scale 1:50

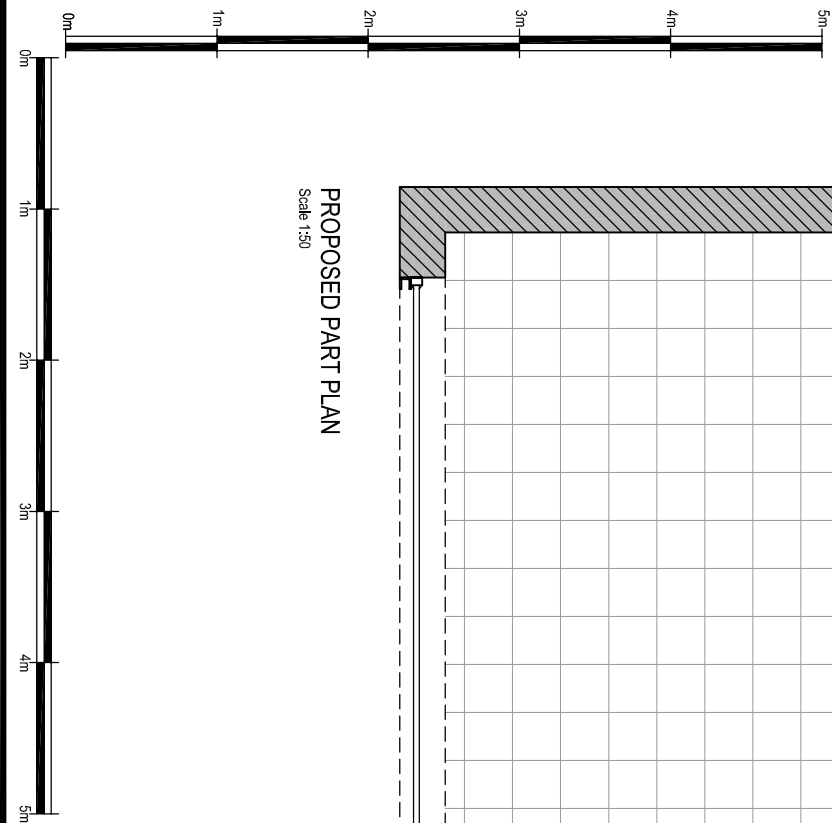

Date: _____ Comments: _____ By: _____			
GENERAL NOTES: 1) All dimensions in millimeters unless otherwise stated.			
Site: PREMIER RAILS LANE			
22 Rails Lane Hayling Island PO11 9LL			
Drawing Title: Proposed Elevations and Plans			
Ref: NM-09-2014-24-2	Date: 16-09-2014	Rev:	
Scale: 1:50	Paper: A3	Date Rev:	