




NOTE
It may not be reproduced in part or in whole without prior written permission.
All dimensions to be checked on site before work commences.
SUBJECT TO BUILDING REGULATIONS, FIRE REGULATIONS AND STATUTORY APPROVALS.
This drawing is only to be used in conjunction with drawing notes & specification prepared by PARD CONSULTING LIMITED.
Subject to statutory approval.

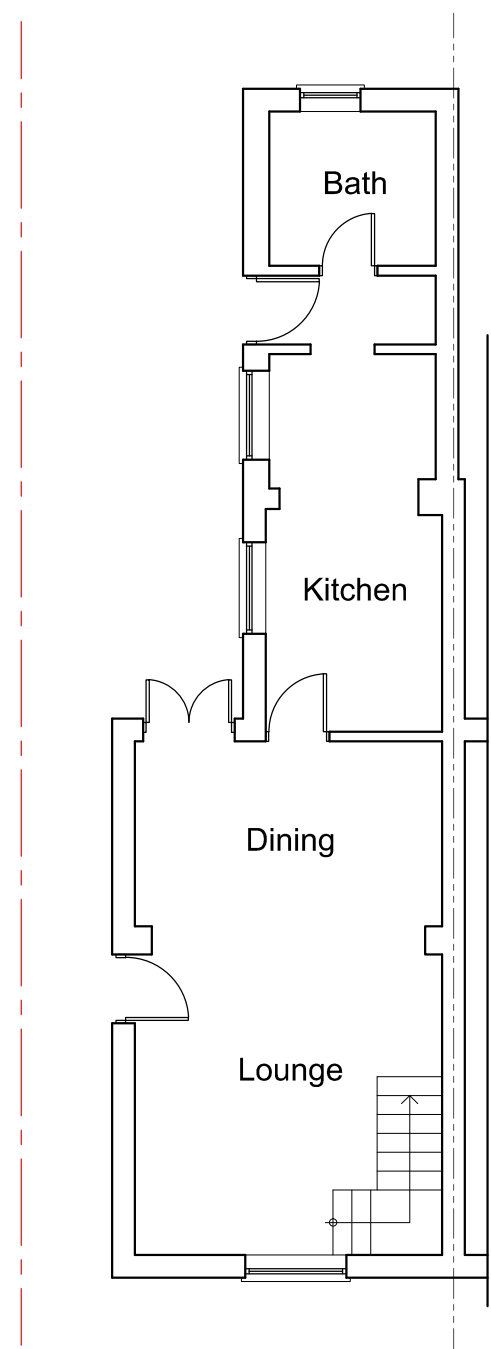


EXISTING
Ground Floor Plan

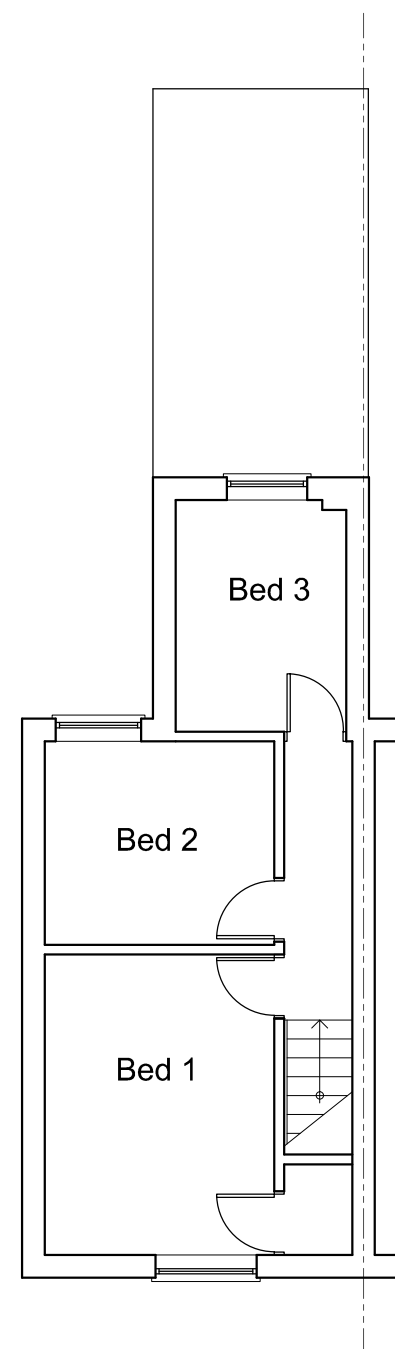


EXISTING
First Floor Plan

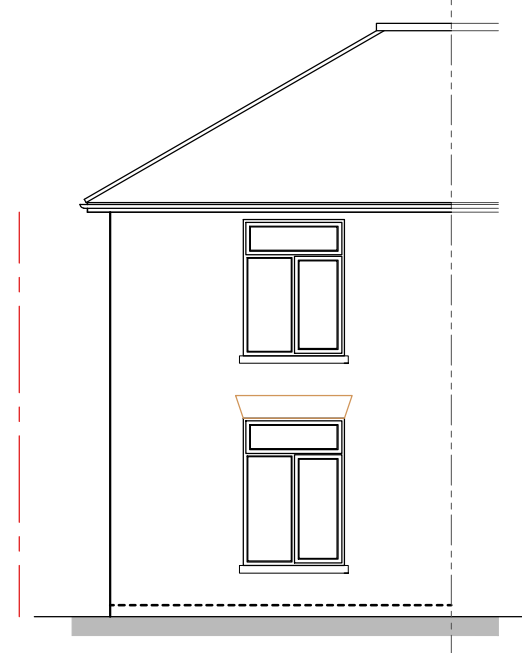


EXISTING
South East Elevation

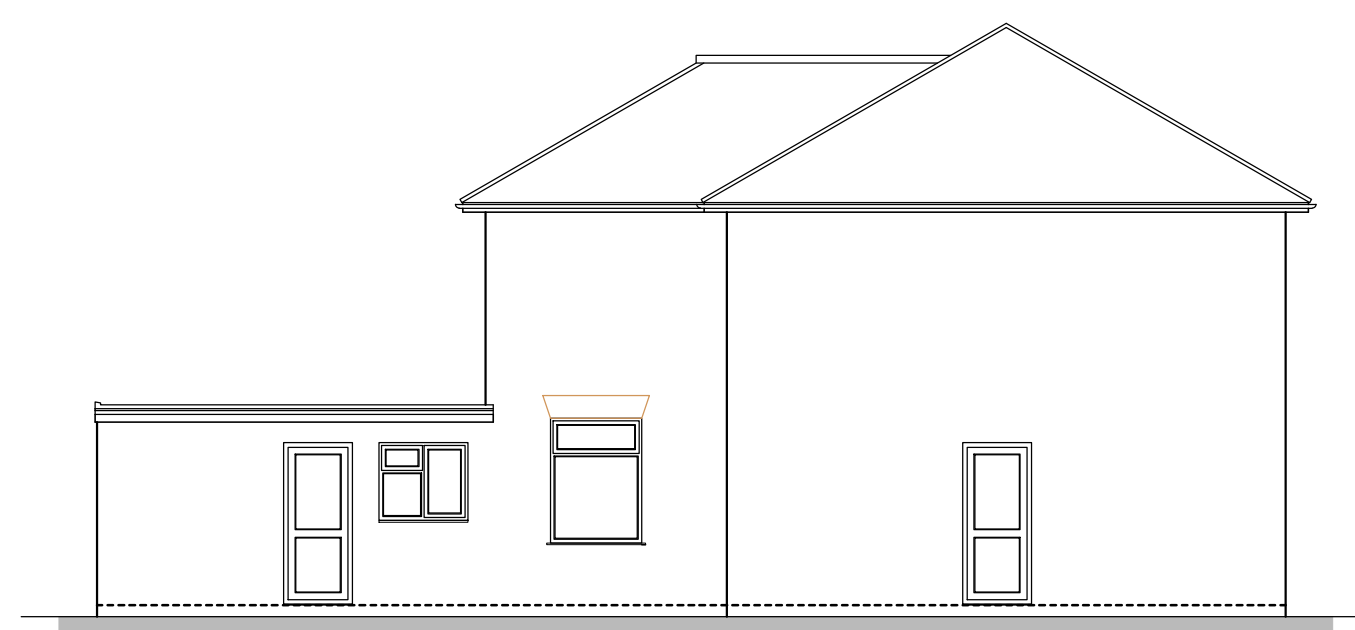


EXISTING
North East Elevation

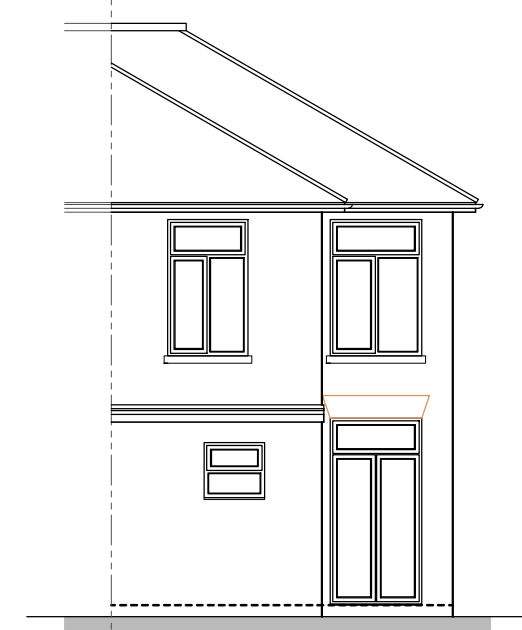

EXISTING
North East Elevation

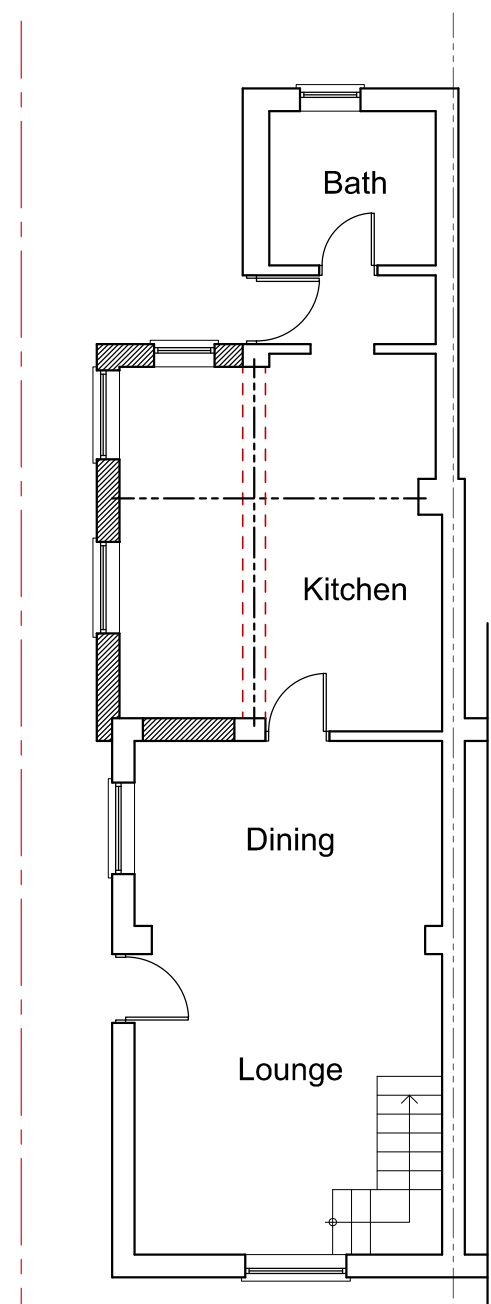


PROPOSED
Ground Floor Plan

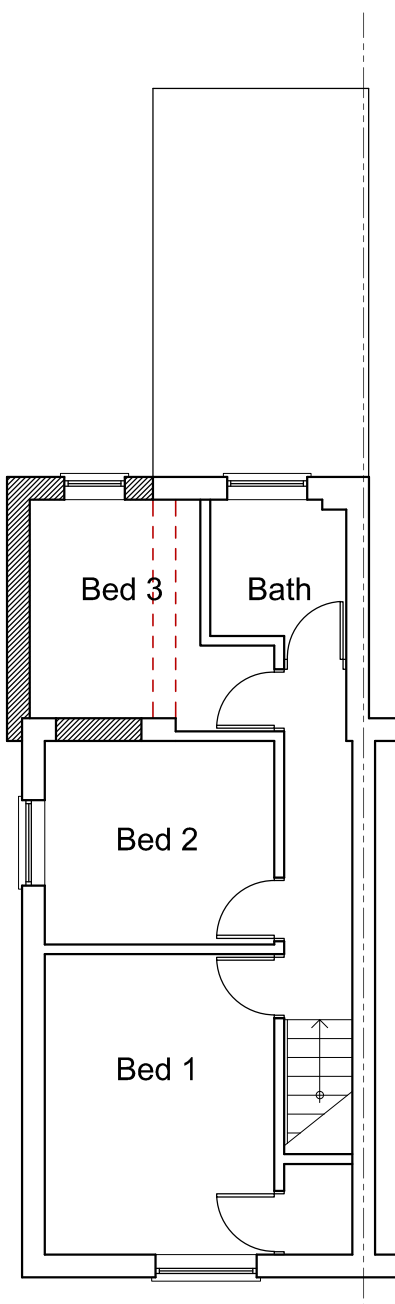

PROPOSED
First Floor Plan




Site Location Plan - 1:1250

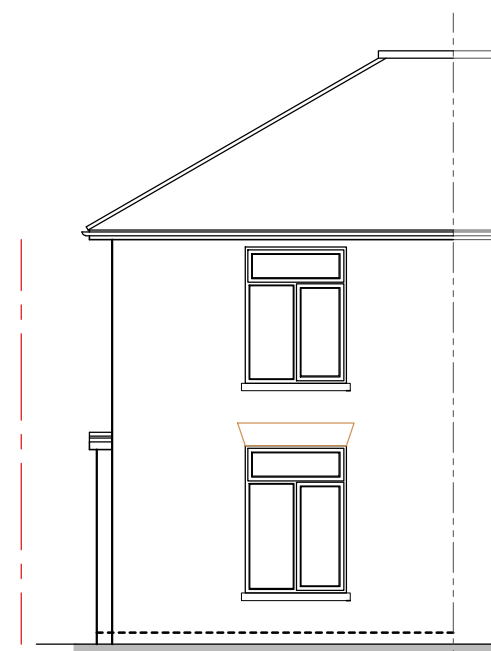


PROPOSED
South East Elevation



PROPOSED
North East Elevation

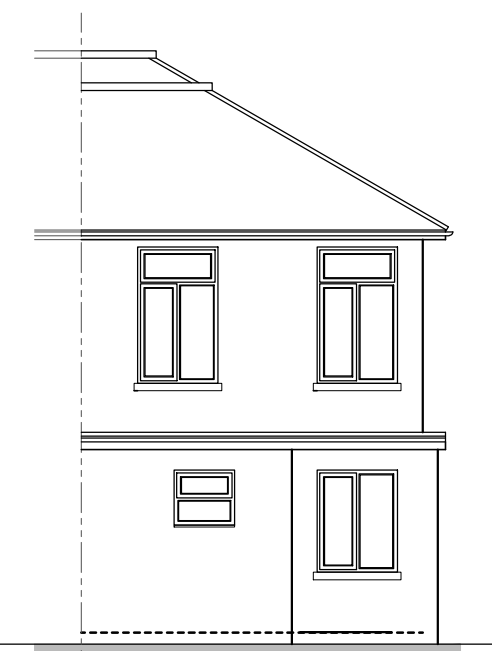

PROPOSED
North East Elevation

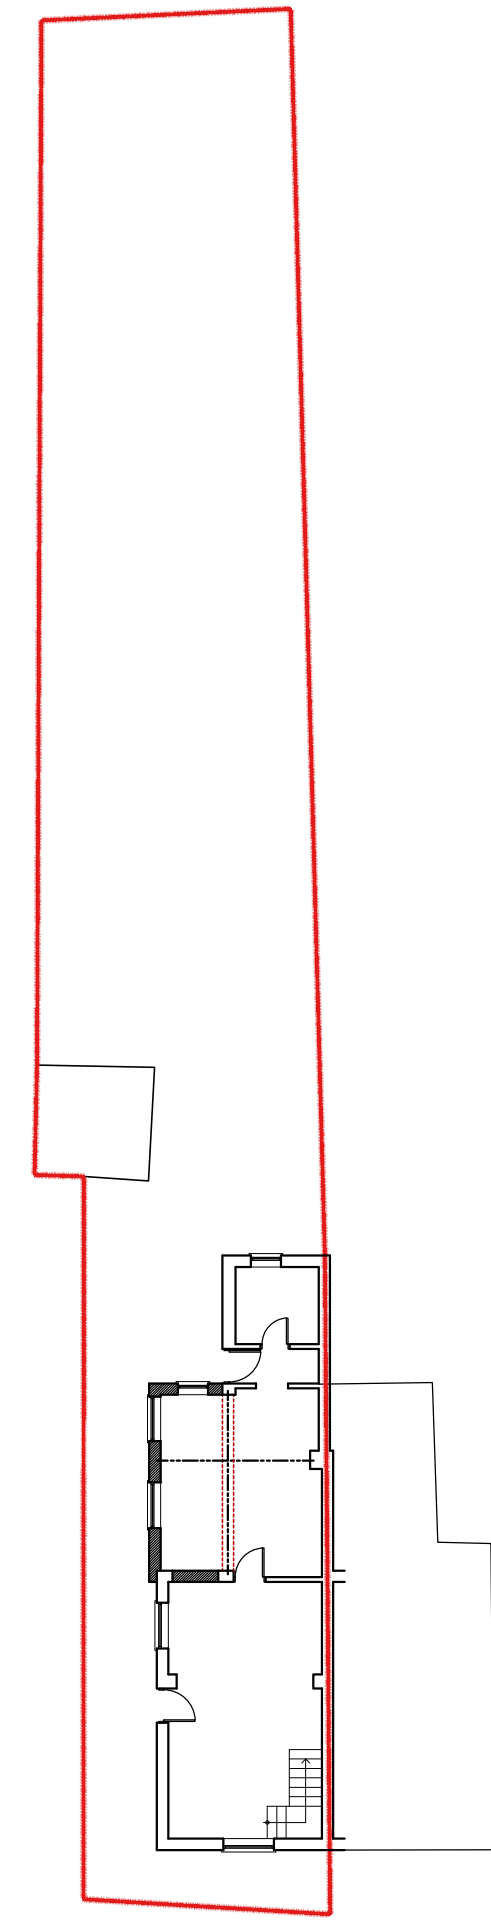

Site Block Plan - 1:200

pdrio

pdrio architecture
25 Barnes Wallis Road
Savernotown East
Hampshire
PO15 5TT

architecture + design

T +44 (0) 1489 560885
E info@pdrio-design.co.uk

Client:	Mr Craig Wall 2 Battens Cottages Northwood Lane Hayling Island Hampshire PO11 0LR		
Project:	Gnd & 1st Flr Rear Extension 2 Battens Cottages		
Drawing Title:	Existing & Proposed Layouts General Arrangement Plans		
Scale:	1:100/as shown	Date:	Jun '15
Drawing No.:	15055/001P	Author:	NRS
		Revision:	

Copyright: Pario Consulting Limited