
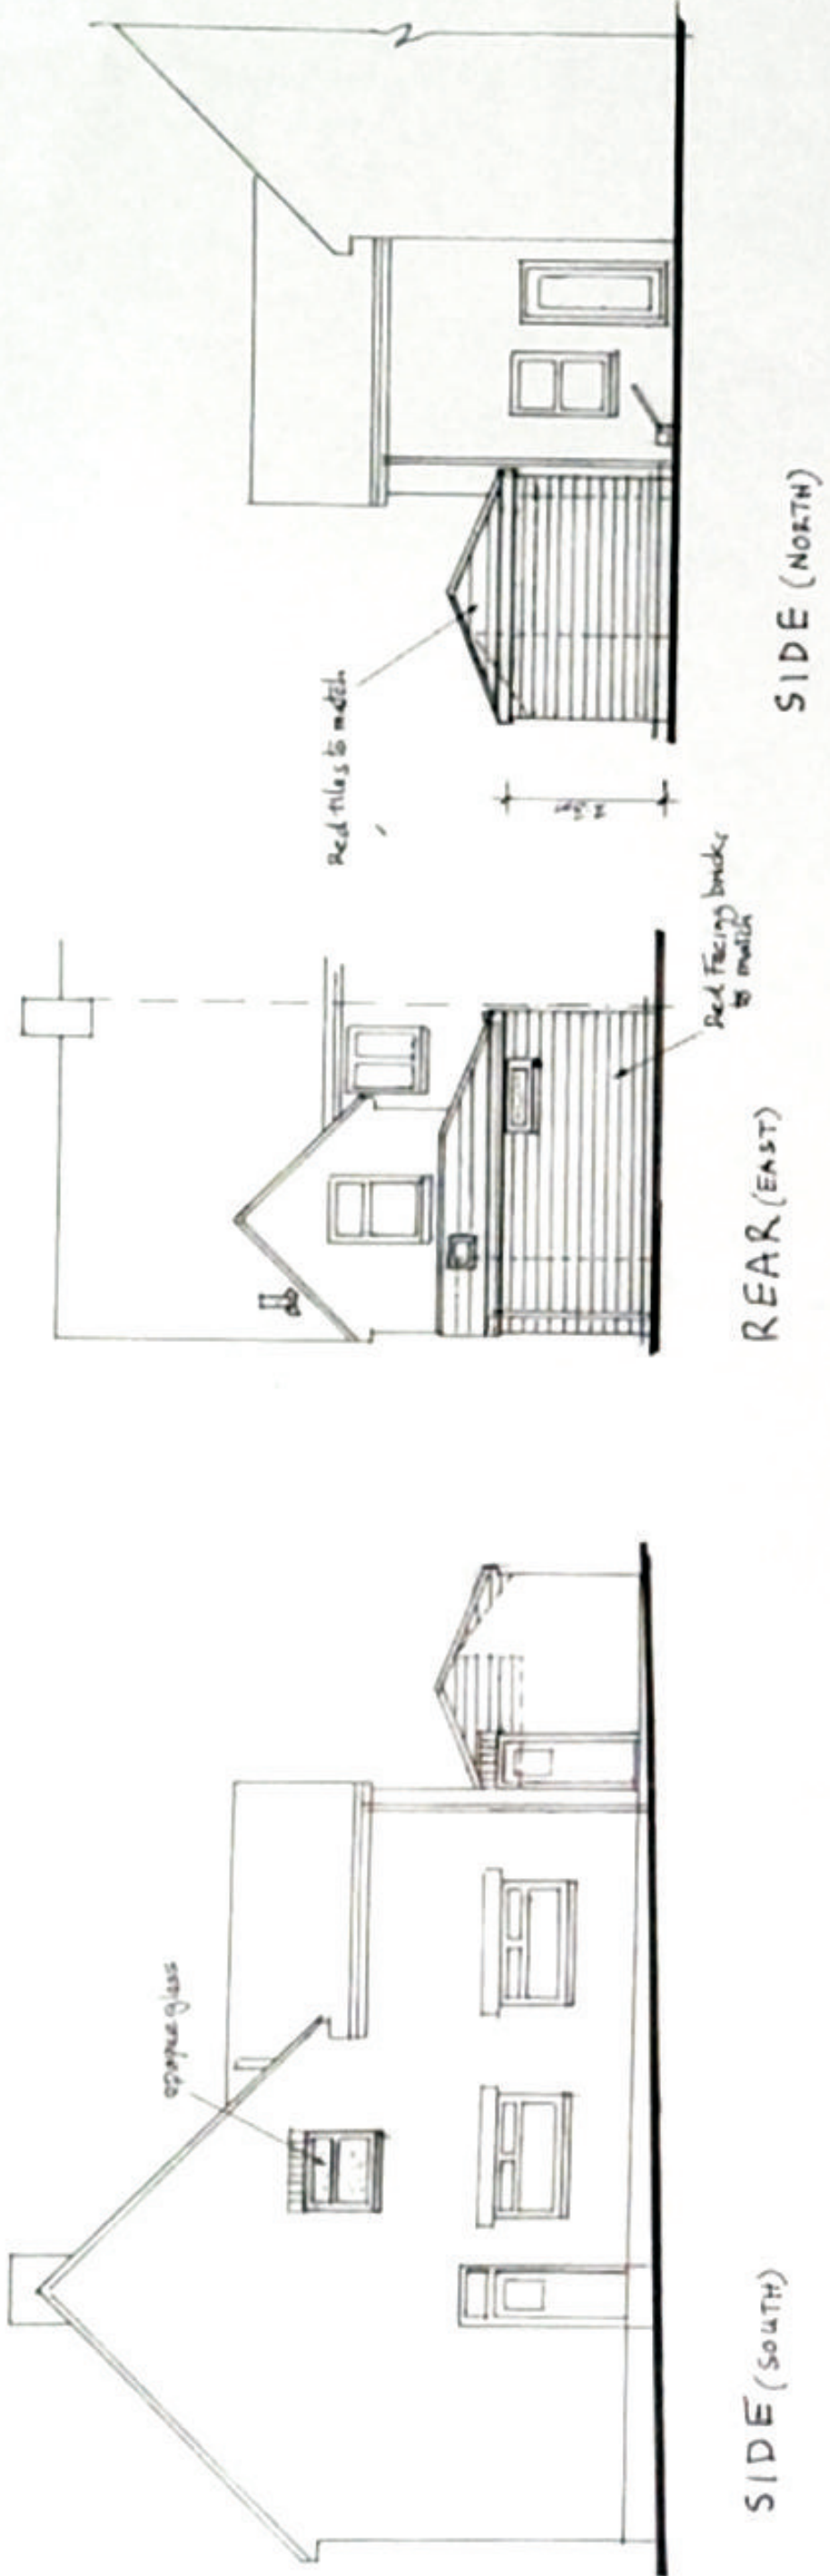
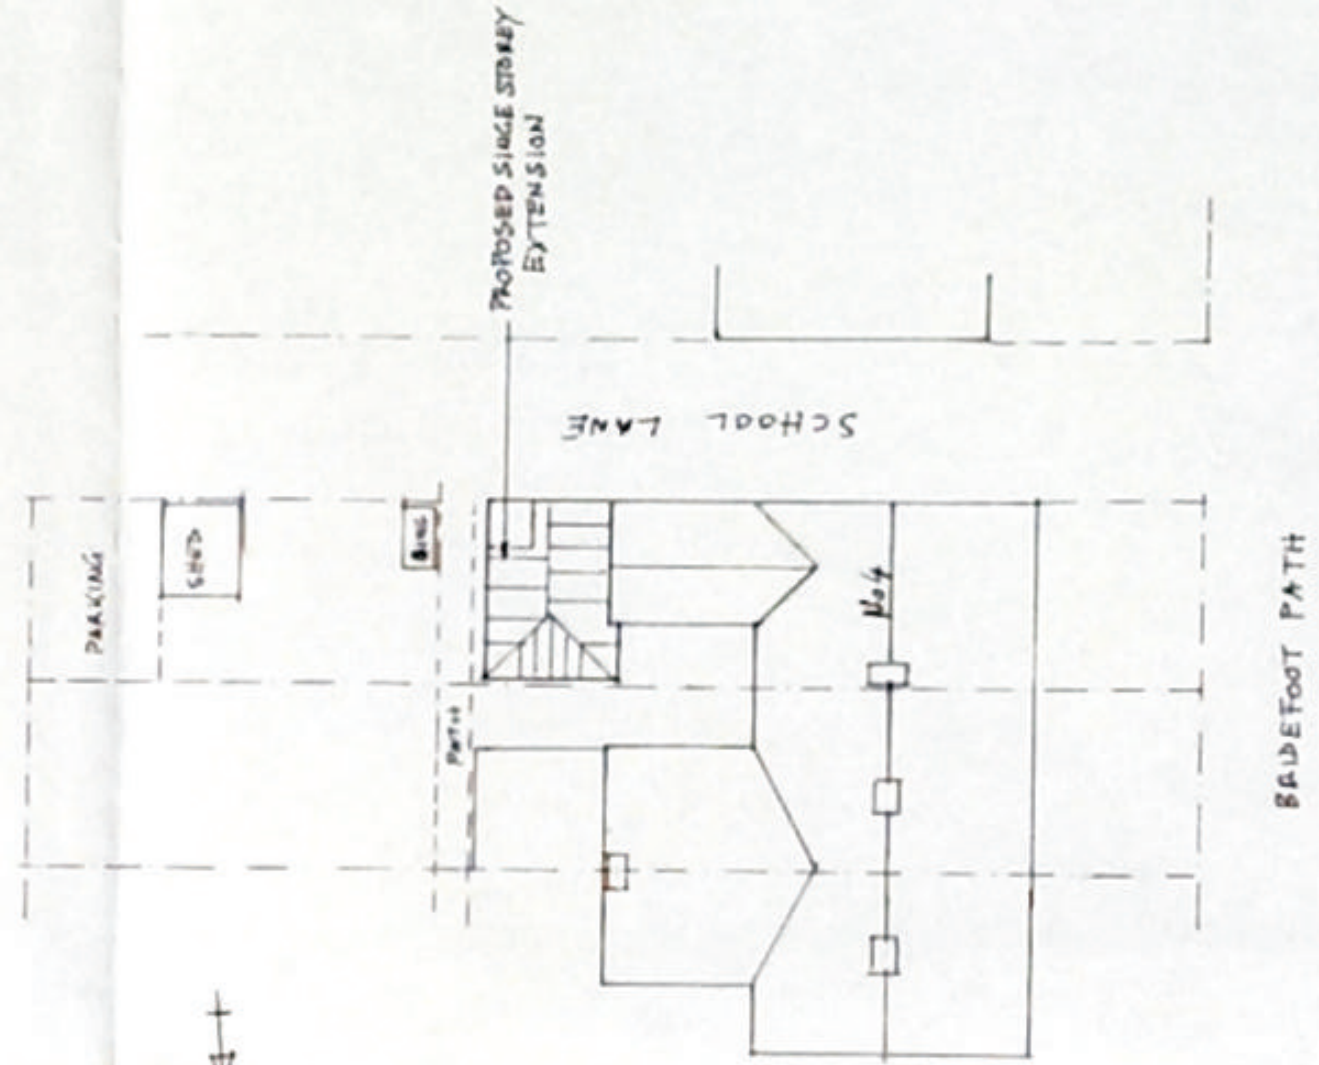
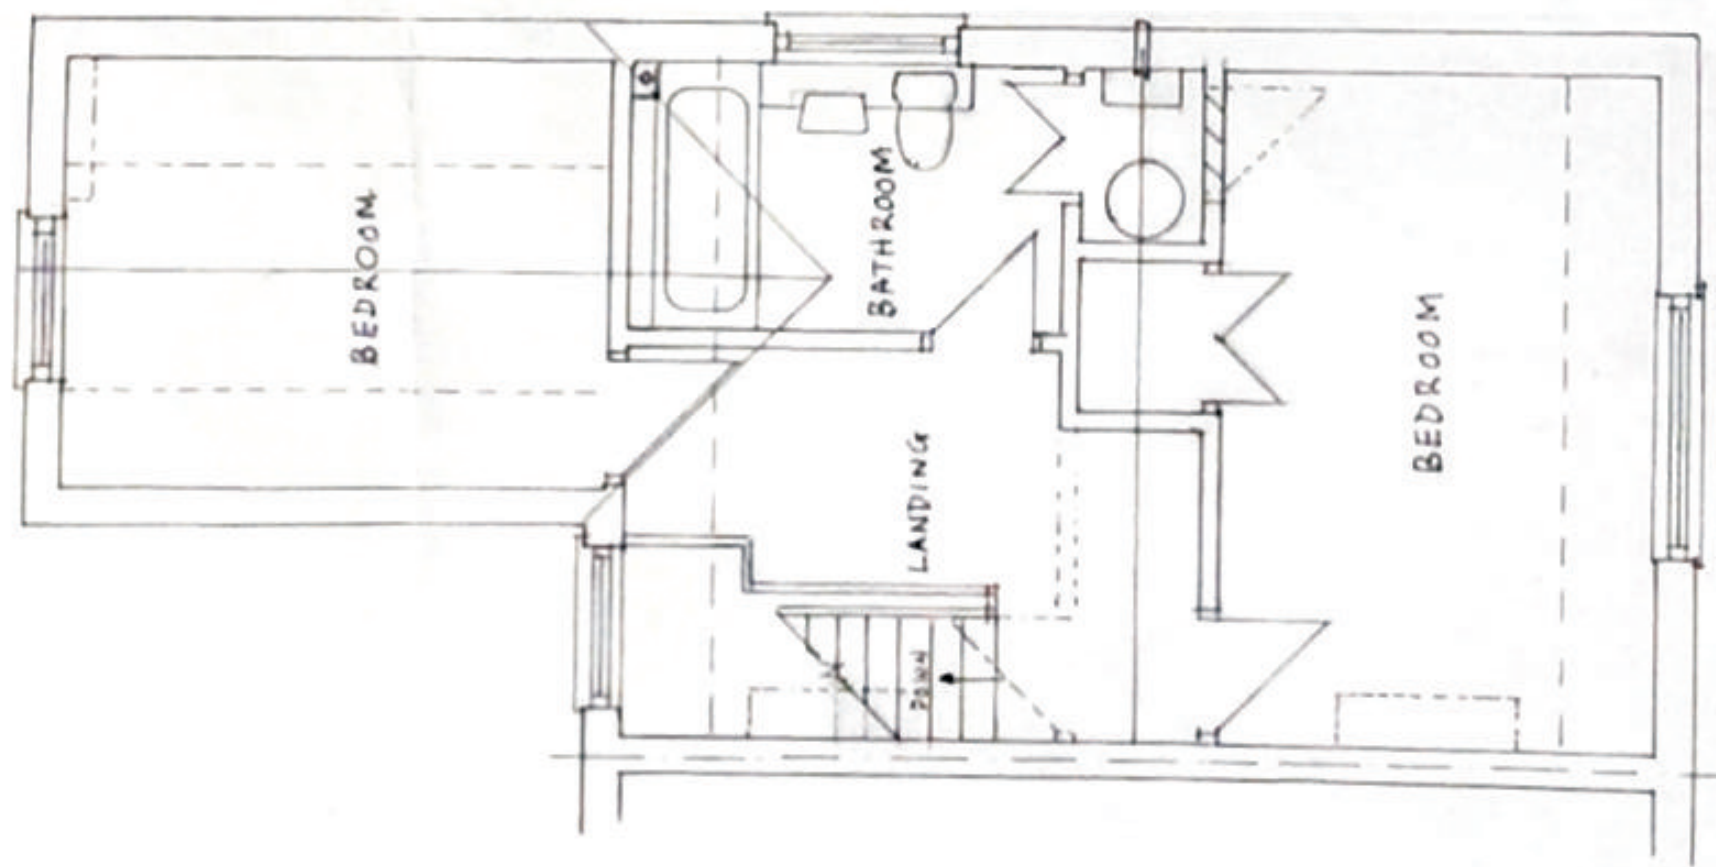


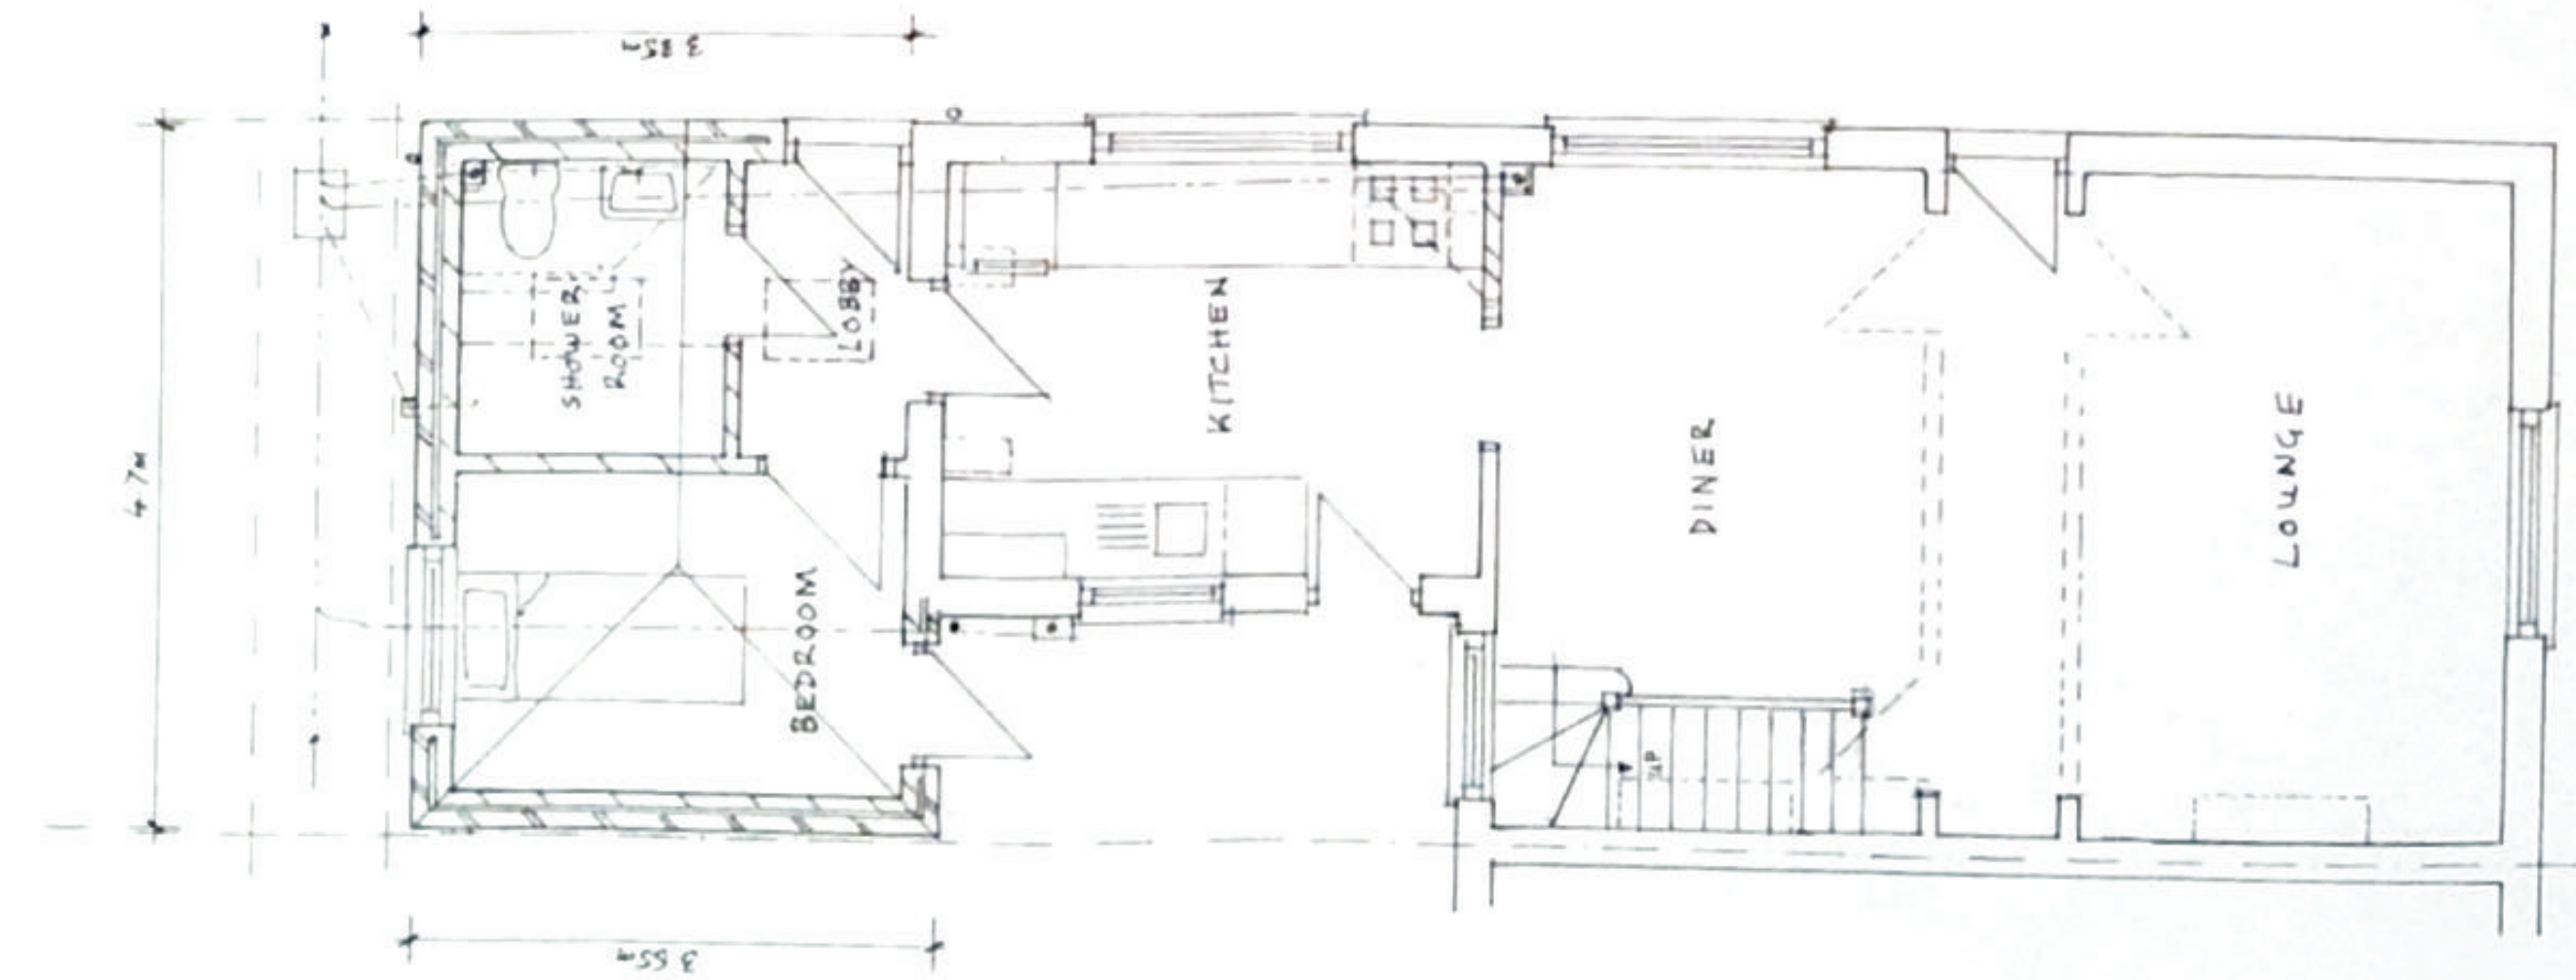

PROPOSED ELEVATIONS SCALE 1:100 @ A2

GROUND

FIRST

PROPOSED FLOOR PLANS SCALE 1:50 @ A2

MILL TOND

SCALE 1:200 @ A2

Title: PROPOSED SINGLE STOREY
REAR EXTENSION AND
ALTERATIONS
(Proposed Plans & Elevations)

Address: 4 SCHOOL LANE
EMSWORTH PO10 7ED

Client: MR BRYAN J WILSON
Tele: 01243 375440

Scale: 1:50 & 1:100 Date: 26/03/2015