



ALL DIMENSIONS TO BE CHECKED ON SITE PRIOR TO CONSTRUCTION OF ANY CONSTRUCTION. MAKE SURE DIMENSIONS ARE TO BE USED IN CONSTRUCTION OF BUILDING STRUCTURE.

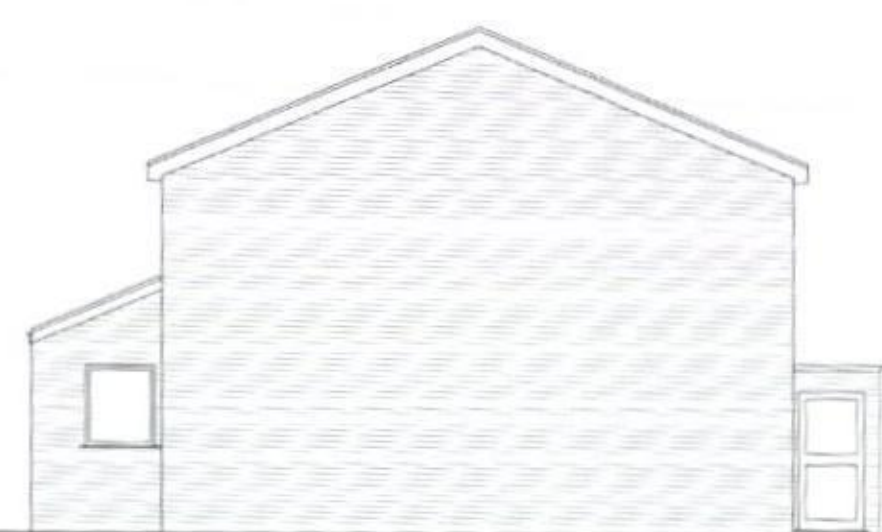


EXISTING SIDE ELEVATION




EXISTING REAR ELEVATION

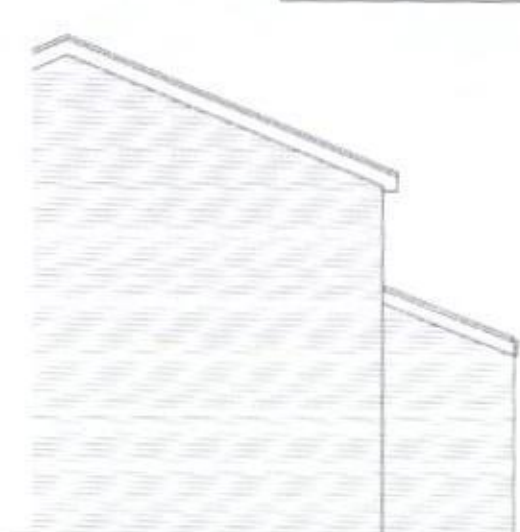

EXISTING SIDE ELEVATION

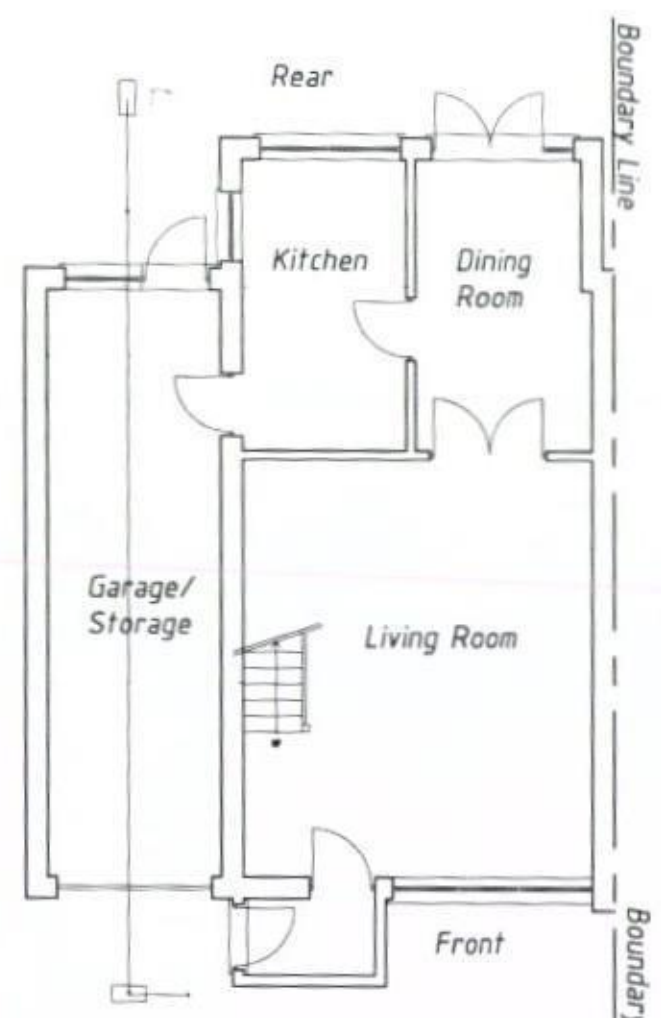

EXISTING GROUND FLOOR PLAN

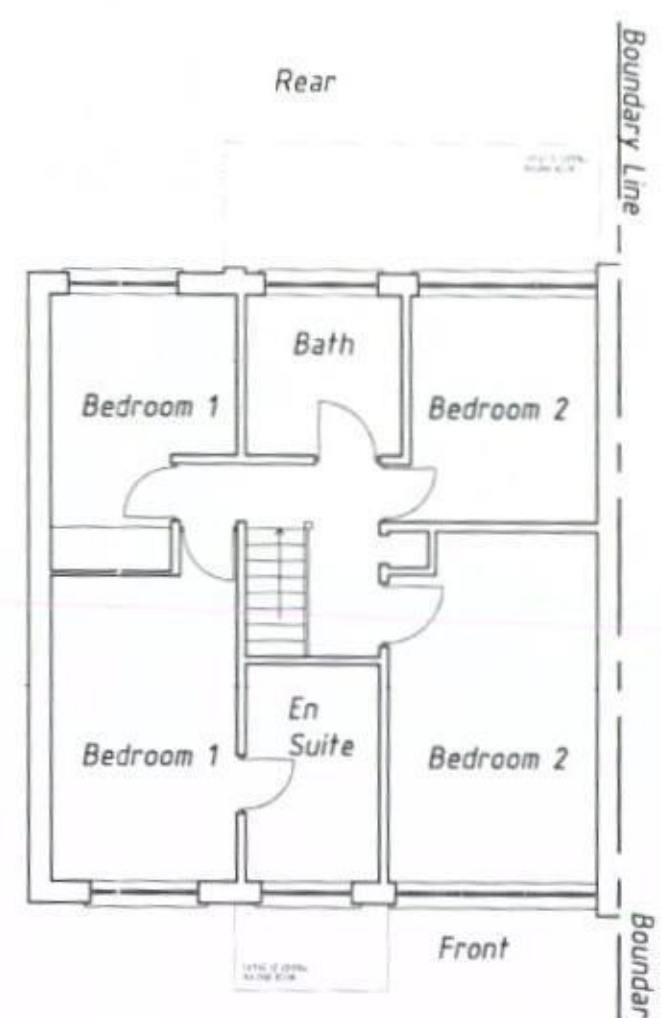

EXISTING FIRST FLOOR PLAN

HAVANT BOROUGH COUNCIL
08 APR 2015

Project: PROPOSED REAR EXTENSION 66 BEAUFORT ROAD HAVANT PO8 3HT			
Drawing Title: Existing Floor Plans And Elevations			
Drawn By: G/S	Date: 17/03/15	Sheet: A	Scale: 1:100
PLANNING			