
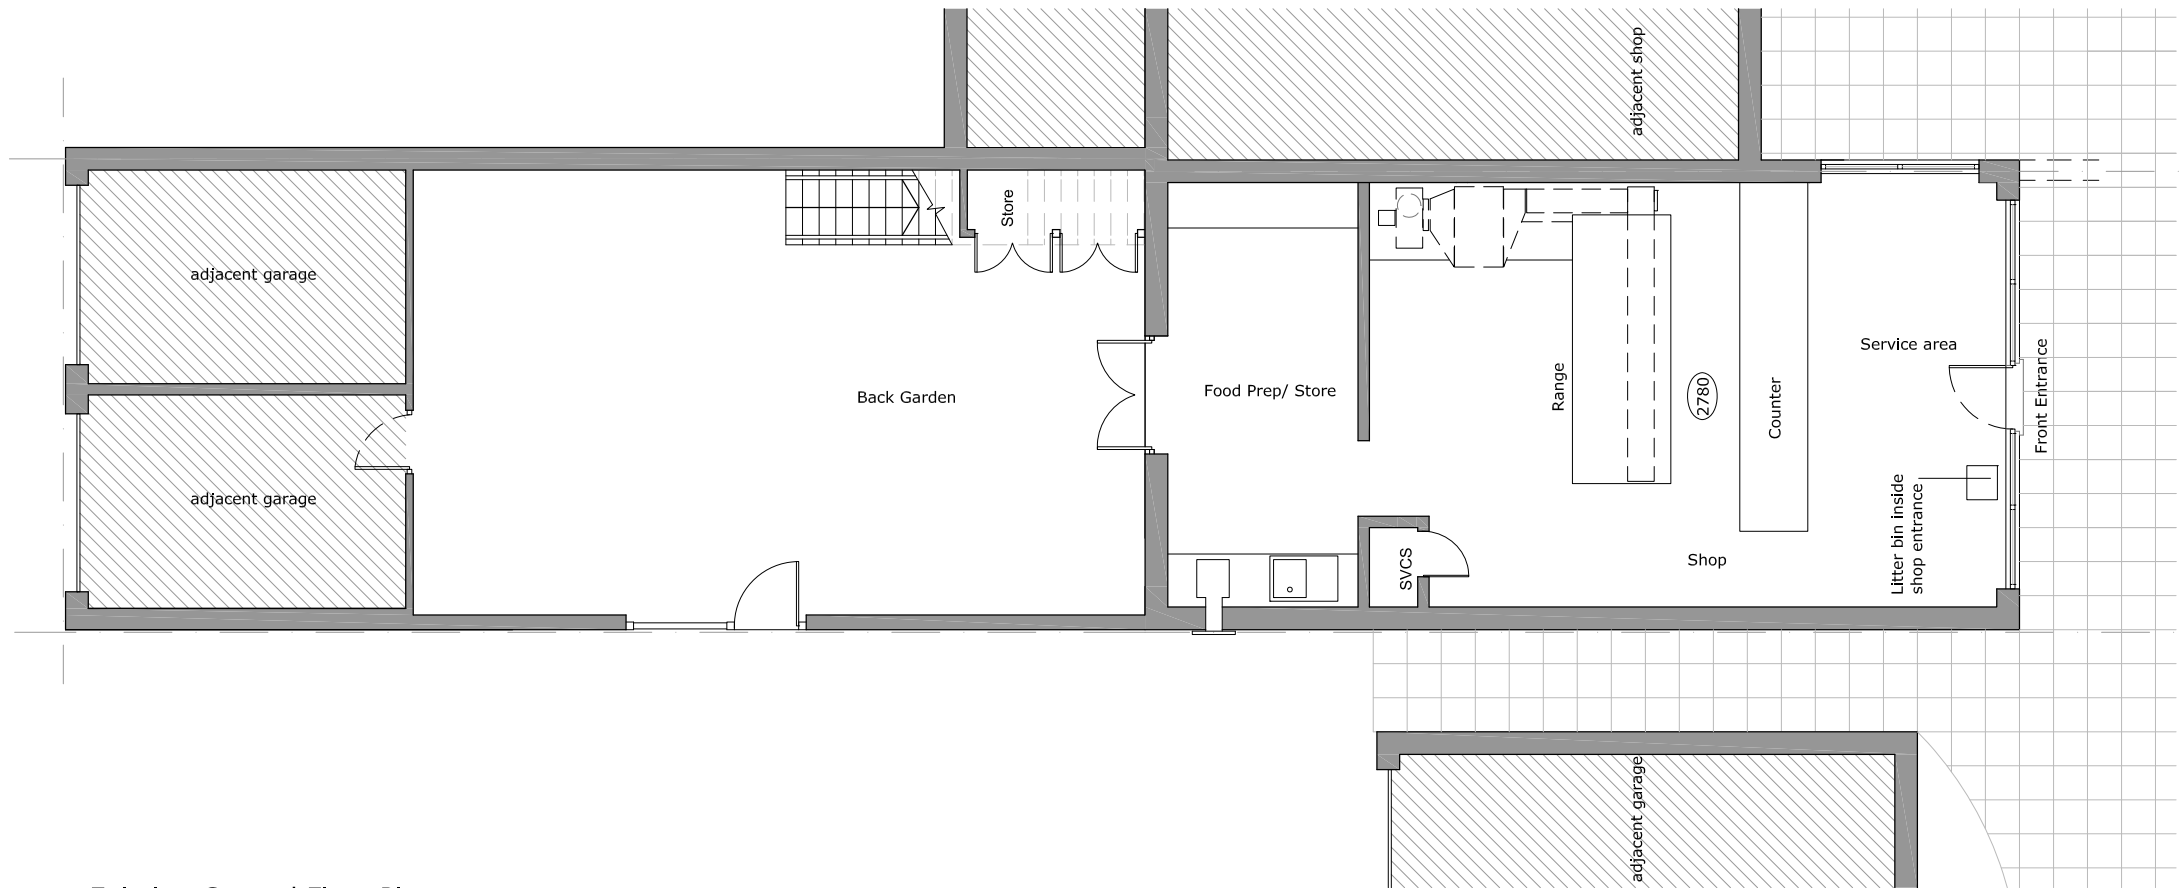


 

Existing Ground Floor Plan

A			02/02/15			FIRST ISSUE			CJ			JM			CLIENT Mr Ali Ozdemir										TITLE 4 Purbrook Chase Precinct Waterlooville PO7 5QH Rear Extension Project Existing Ground Floor Plan										 DESIGN DRAWN LTD THE CLOCK TOWER GREAT SOUTHSEA STREET SOUTHSEA, HAMPSHIRE PO5 3BY T: 02392 837 149 E: INFO@DESIGNDRAWN.COM W: WWW.DESIGNDRAWN.COM																													
Rev	Date	Description	By	PM	Planning										Scale @ A3: 1:100 Date : © February 2015										Drawn by : LA Checked by : JM										Drawing No: 156_E101										Revision: A										 DESIGN DRAWN LTD Copyright Reserved. Check dims. on site.									
REVISIONS	