



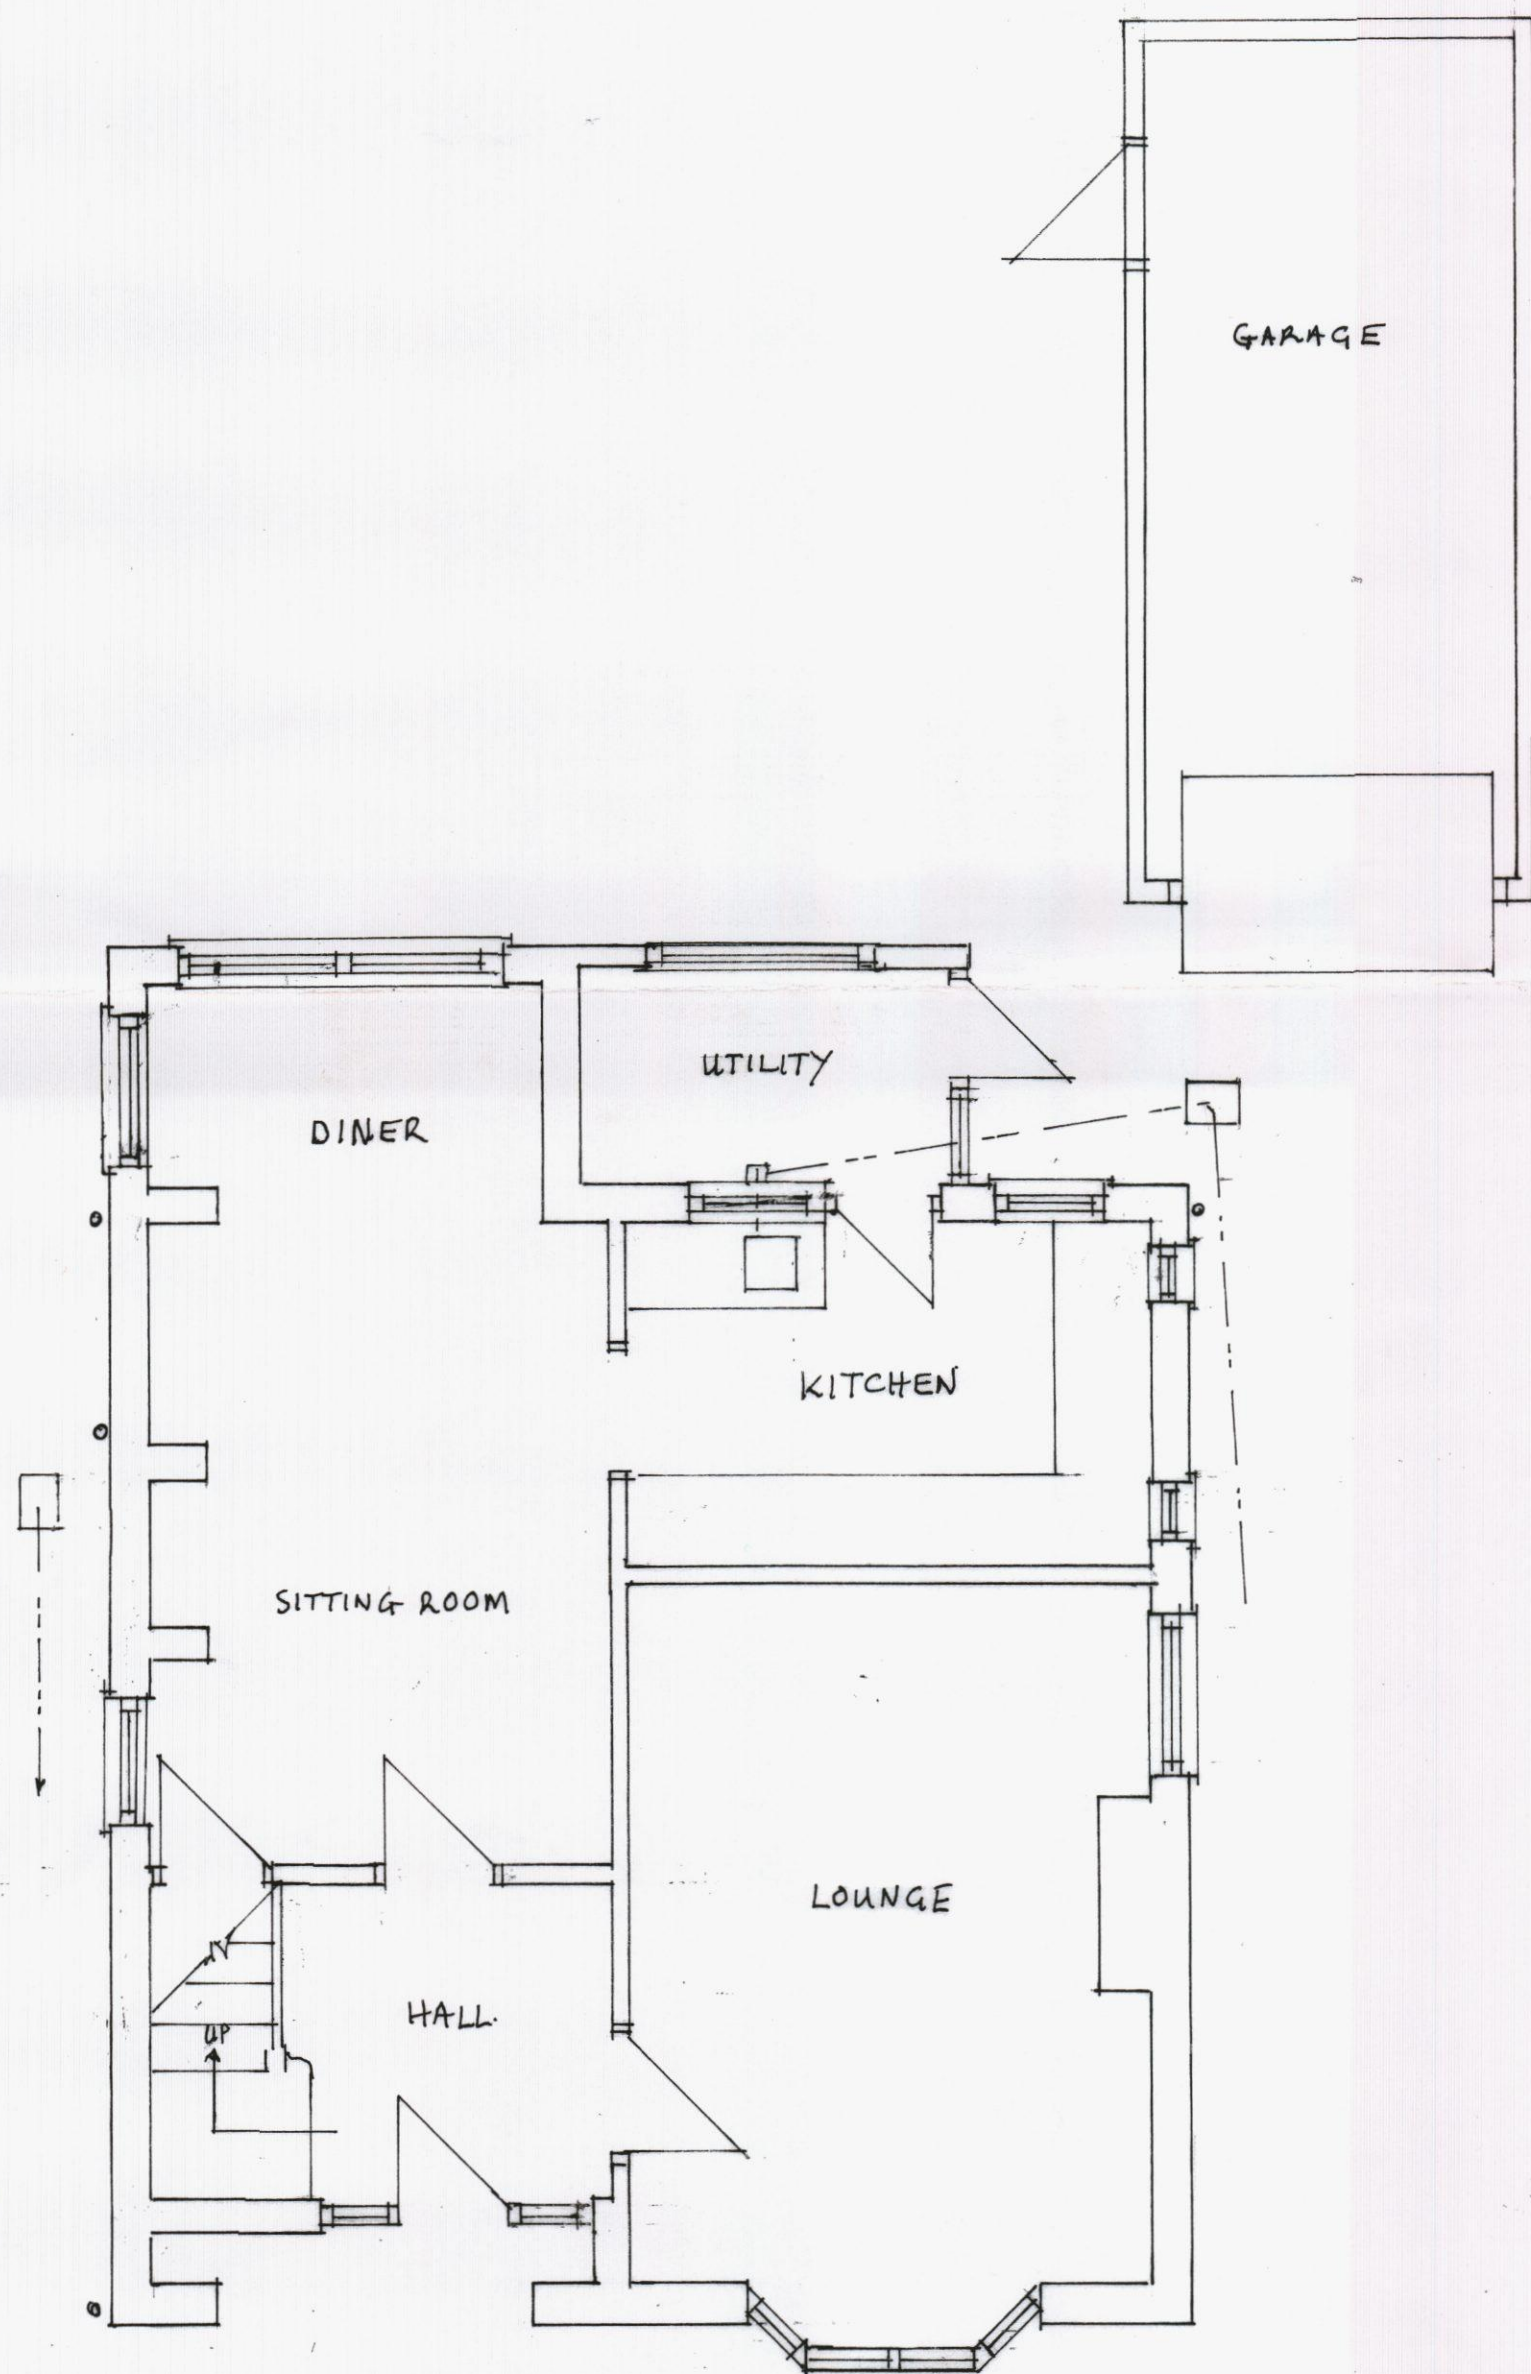


GROUND

EXISTING FLOOR PLANS

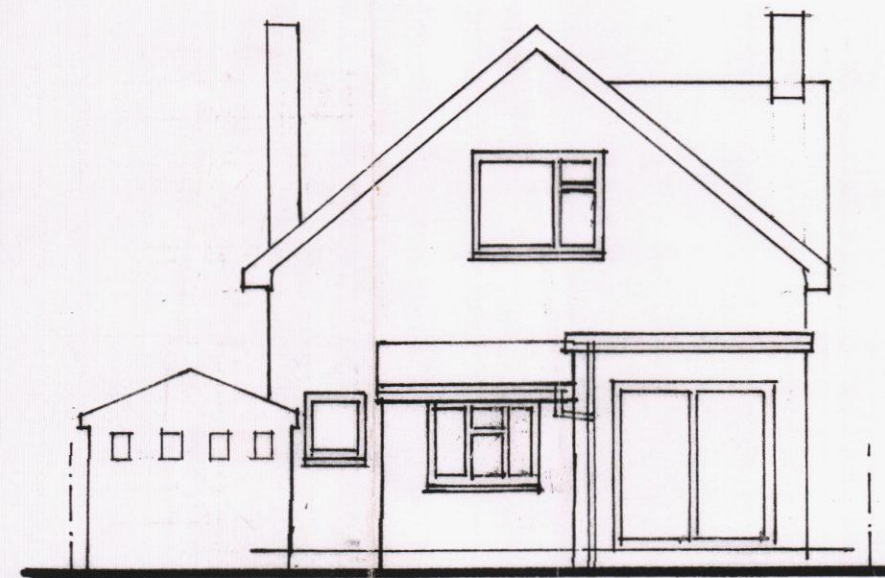


REAR (NORTH)

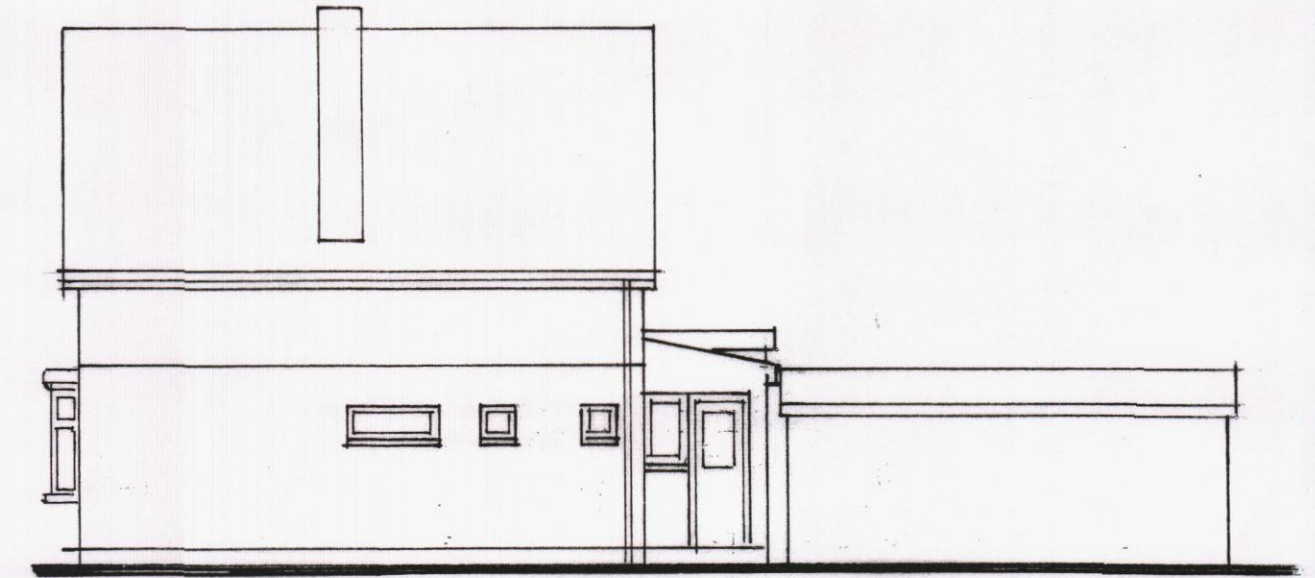

SIDE (EAST)





FRONT (SOUTH)

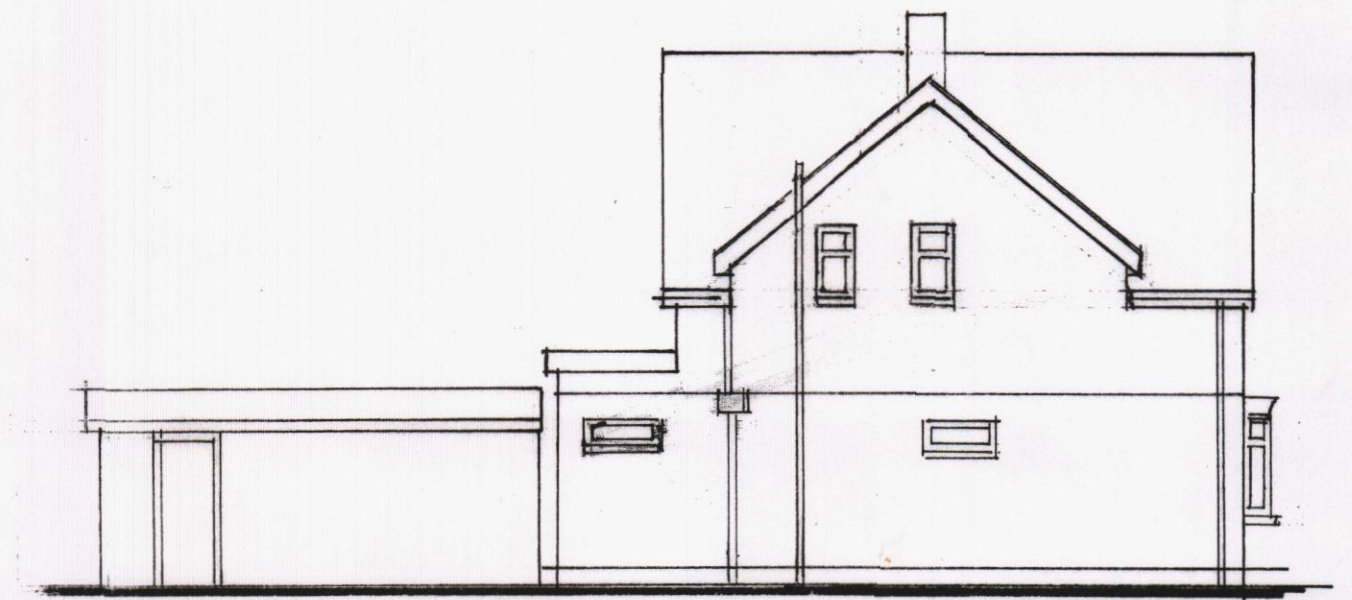

SIDE (WEST)


EXISTING ELEVATIONS

SCALE 1:100 @ A2.

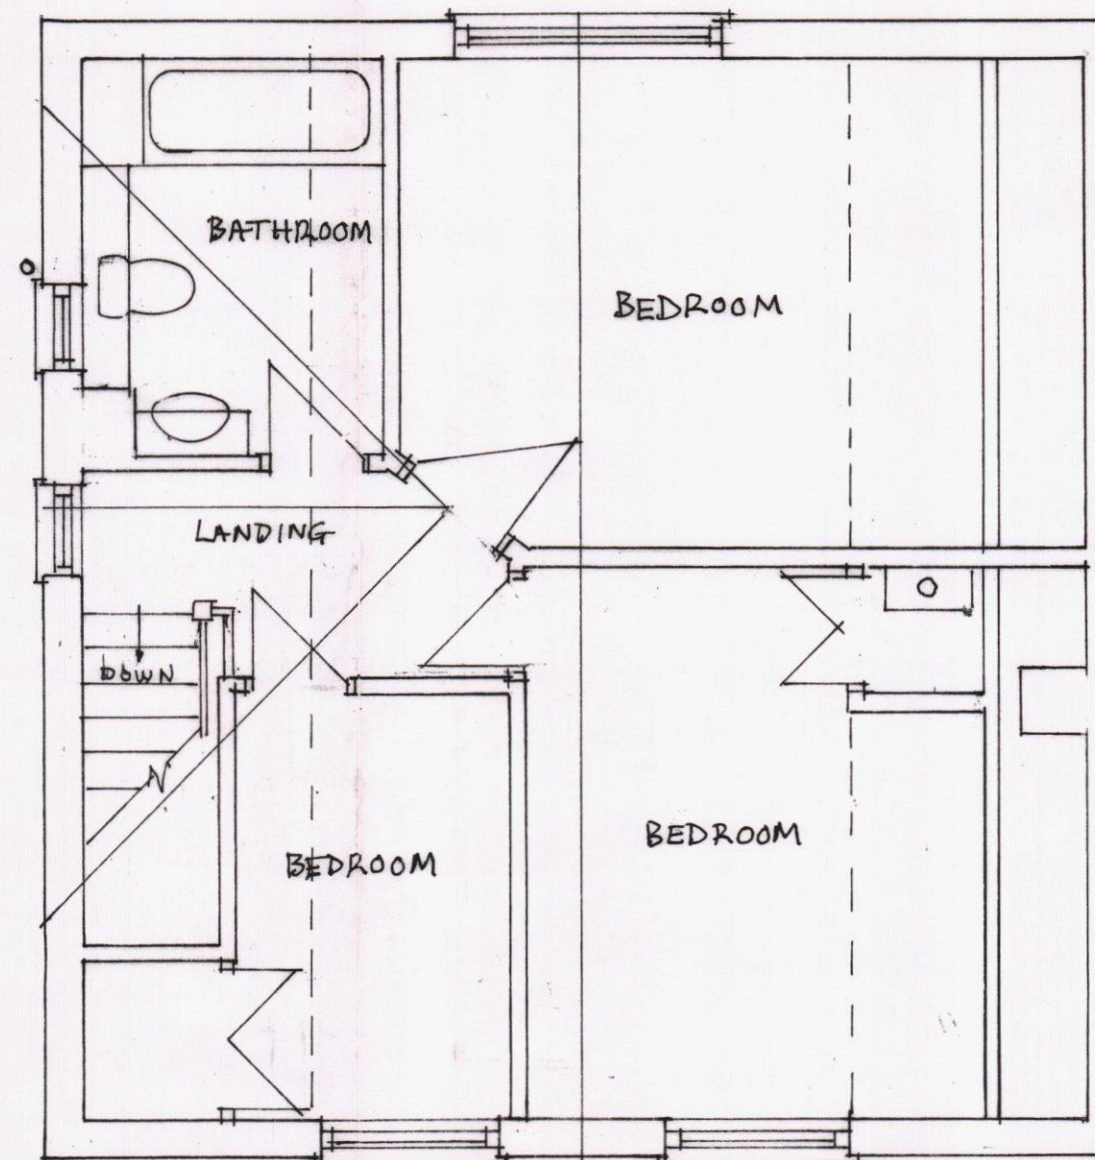 

FIRST

SCALE 1:50 @ A2

 

Title: PROPOSED SINGLE STOREY
REAR EXTENSION & GARAGE
(Existing Plans & Elevations)

Address: 47 HOLLOW LANE
HAYLING ISLAND
HANTS PO11 9EX

Client: JAMIE & EMMA MORLEY
Tele: 023 92 468527

Scale: 1:50 & 1:100 Date: 04/12/2014