


1 0 1 2 3 4
Metres @ 1:100 Scale


PERMIT



Proposed SE/Rear Elevation

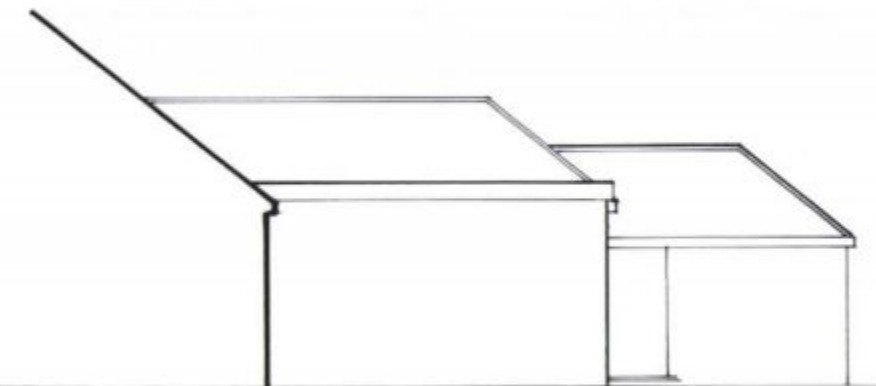

Proposed SW/Side Elevation

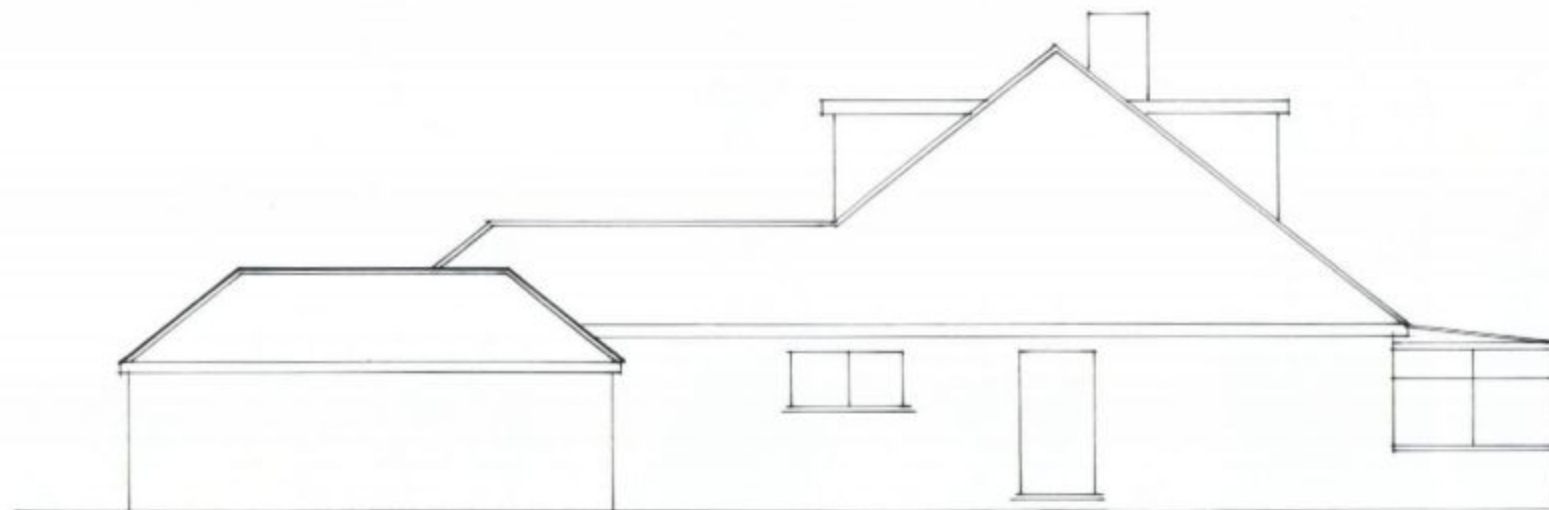

Proposed NE/Side Elevation



Proposed NW/Front Elevation

These Plans have been prepared for the purpose of obtaining Planning Permission and/or Building Regulation Approval for the work shown thereon only and should not be used for any other purpose.

© These Plans remain the copyright of the architect and must not be copied or reproduced in any way without written permission with the exception of Local Authorities for Planning Purposes



Andrew R Dunks

BSc(Hons) MRICS MBEng

Chartered Surveyor and Building Engineer

Unit 1, Brambles Enterprise Centre
Waterlooville, Hants, PO7 7TH
Tel: (023) 9225 3034
e-mail: plans@dunks.freemove.co.uk

Proposed Extension
36 Yew Tree Avenue
Waterlooville
For Mr & Mrs Bolam
Scale - 1:50 at Page Size A3
Date - May 2011

Drawing No. 3481/4