


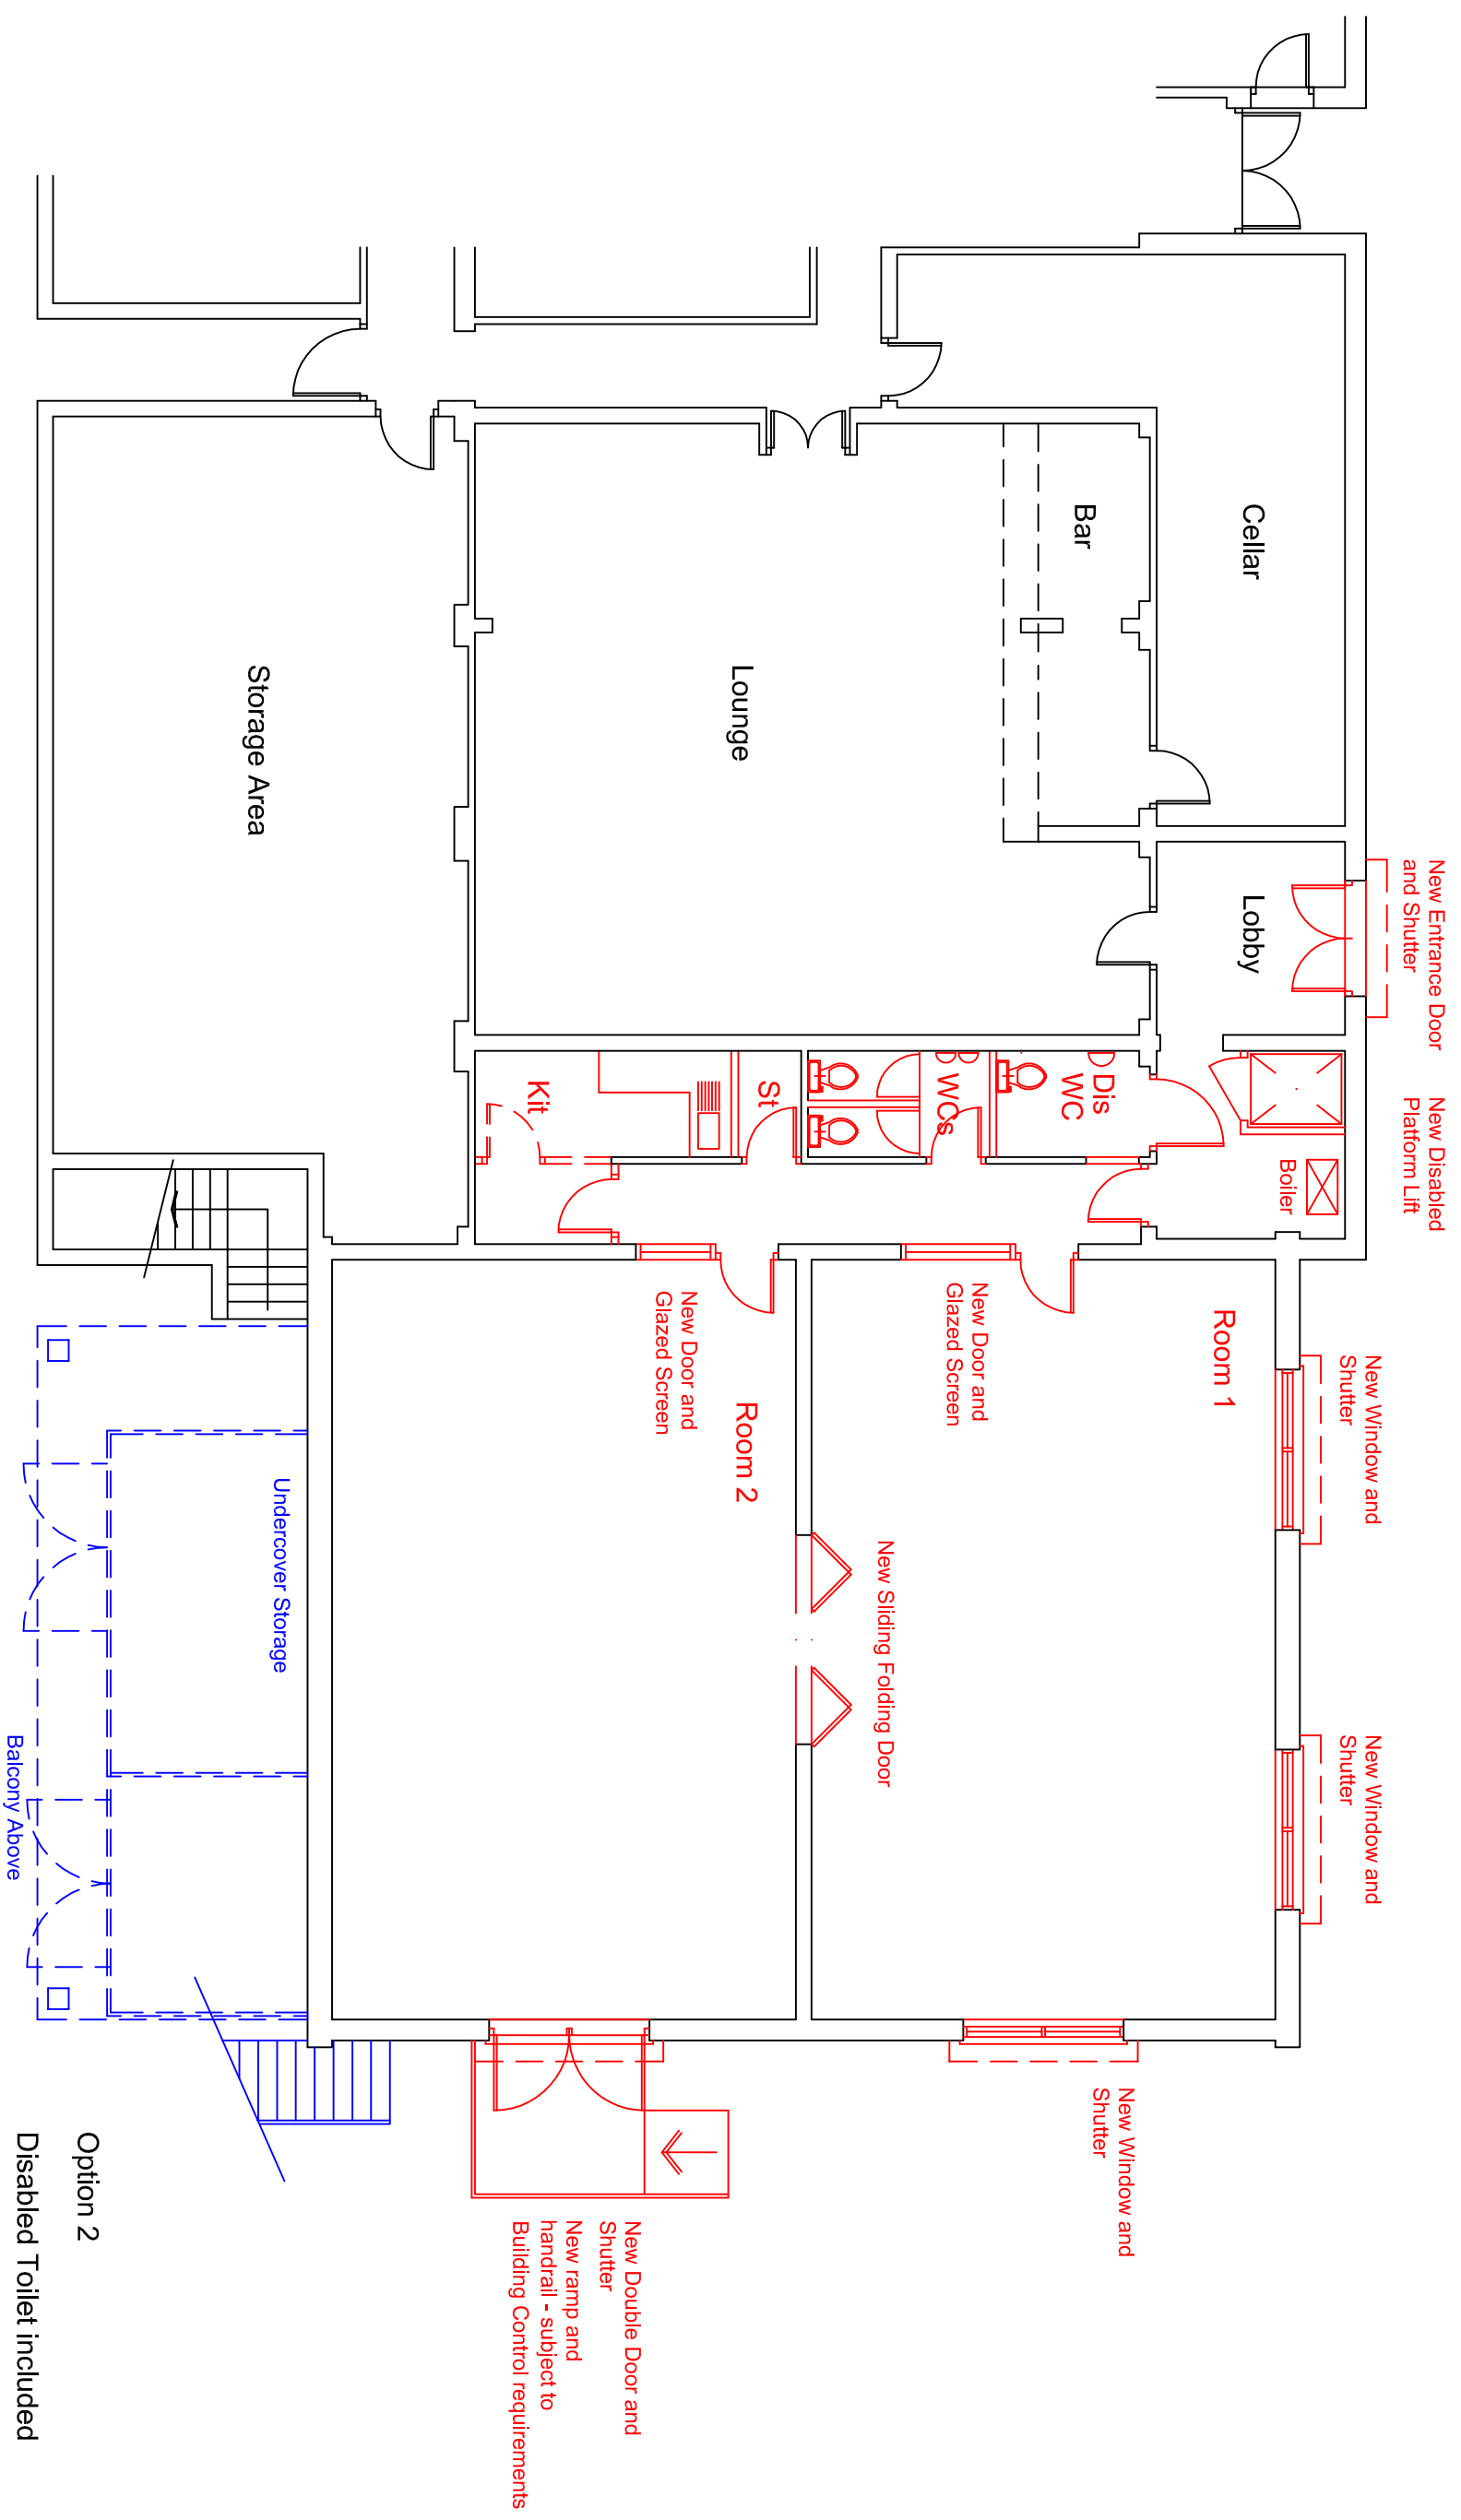

Items indicated Red only form part of Phase 1 works. Blue indicates further phases.

Havant RFC
Clubhouse
Proposed Ground Floor Plan
Scale 1:100@A3
MM/March 2015 - Tender