



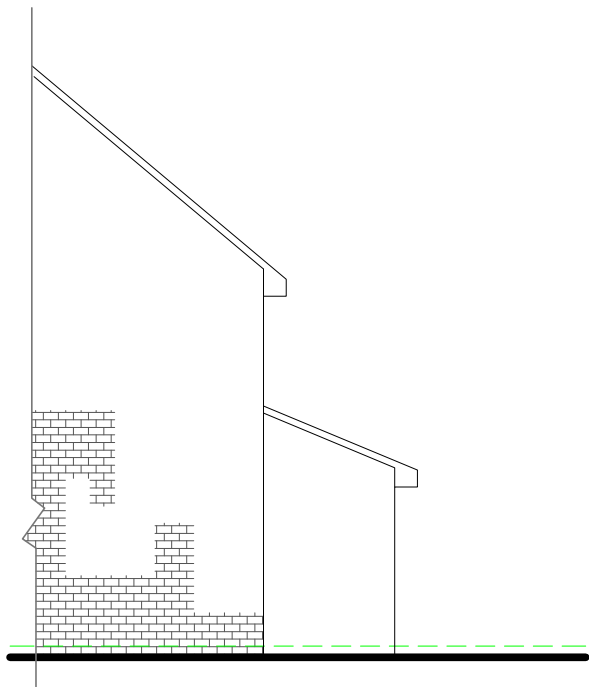


SIDE ELEVATION
SCALE: 1:100 @ A3




REAR ELEVATION
SCALE: 1:100 @ A3

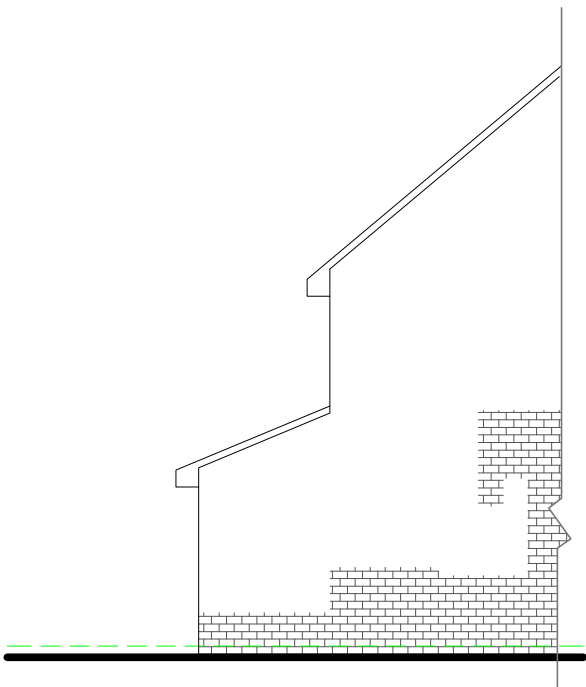

SIDE ELEVATION
SCALE: 1:100 @ A3

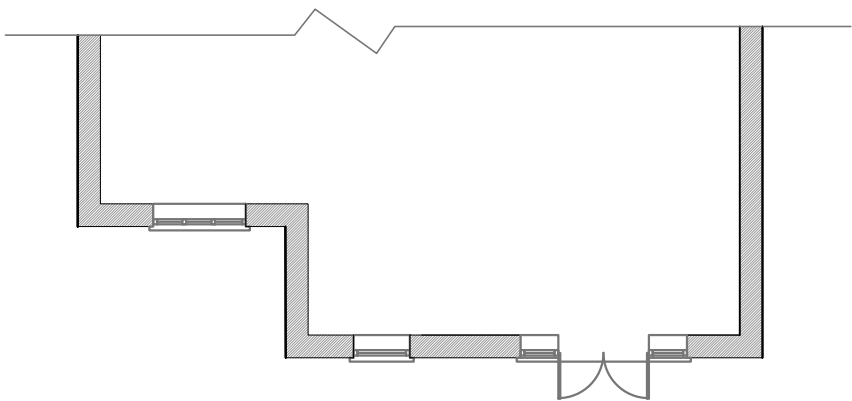

PLAN VIEW
SCALE: 1:100 @ A3

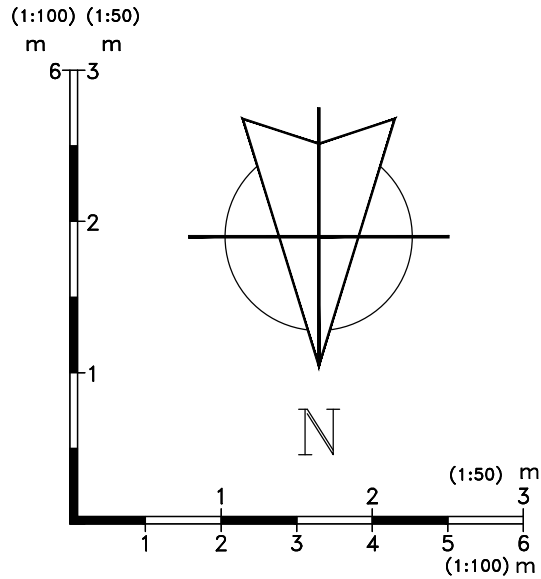

- NOTES
- 1. All dimensions are in millimetres(mm) & levels in meters(m) unless noted otherwise.
 - 2. This drawing to be read in conjunction with all relevant specifications.
 - 3. All work to comply with the relevant British Standards, GGF Codes of Practice and Building Regulations if non exempt.

PROJECT NUMBER
WT1996AT

CLIENT
MRS JOCELYN KINGDOM

15 LAPWING CLOSE
EMSWORTH, HANTS

PO10 7GS

TITLE
EXISTING ELEVATIONS, AND PLAN

DRAWN	CHECKED	DATE	SCALE
SCS	SR	18/06/2015	AS SHOWN @ A3

DRG. NO. PP/1996/02	REVISION
---------------------	----------



EVEREST HOUSE
SOPERS ROAD
CUFFLEY
POTTERS BAR
HERTFORDSHIRE
EN6 4SG