



FULMER WALK 46-57 SOUTH ELEVATION - PROPOSED HIGH PRESSURE LAMINATE INFILL PANELS TO BALCONIES

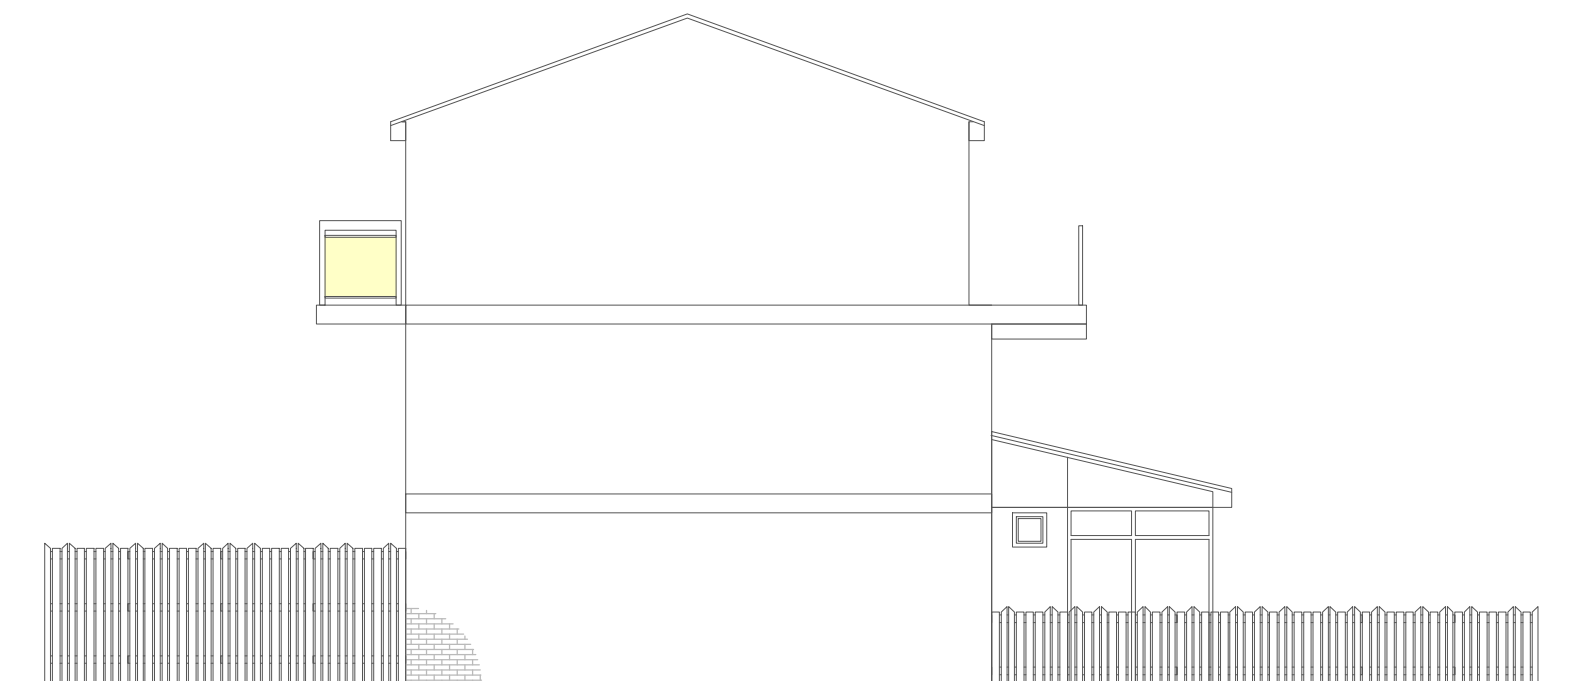

FULMER WALK 46-57 EAST ELEVATION - PROPOSED HIGH PRESSURE LAMINATE PANELS TO BALCONIES

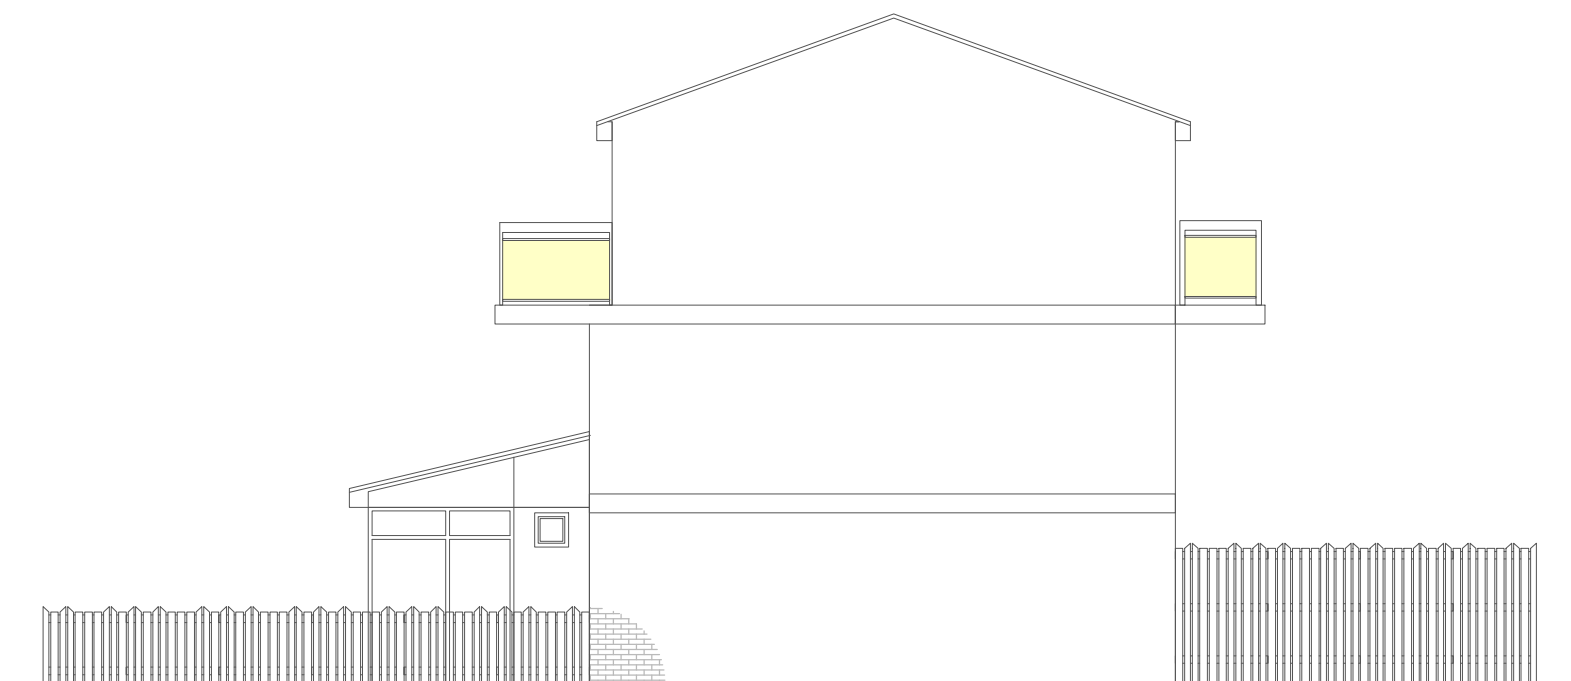

FULMER WALK 46-57 WEST ELEVATION - PROPOSED HIGH PRESSURE LAMINATE PANELS TO BALCONIES

PROPOSALS FOR RAILING ALTERATIONS TO PRIVATE BALCONIES

FOLLOWING THE REDECORATION OF METAL RAILINGS/ BALUSTRADES TO PRIVATE BALCONIES, PLANNING PROPOSALS CONSIST OF THE INSTALLATION OF NEW INFILL PANELS TO PRIVATE BALCONY RAILINGS/ WALKWAYS.

PROPOSALS ALLOW FOR THE INSTALLATION OF NEW TRESPA 'METEON' HIGH PRESSURE LAMINATE PANELS, THESE WILL BE CUSTOM MADE TO MATCH THE PROFILE AND SIZE OF EXISTING INFILL PANELS.


NOTE: COLOUR OF PROPOSED PANELS ON THE PLANS ARE INDICATED AS BEING IN 'PEARL YELLOW', AS A CLOSEST COLOUR MATCH TO THE INFILL PANELS WITHIN THE COMMUNAL WALKWAY RAILINGS POSITIONED TO THE NORTH ELEVATION. HOWEVER COLOUR MAY CHANGE AND YET TO BE CONFIRMED.

BALCONIES


BALCONIES TO THE SOUTH ELEVATION OF FULMER WALK 46-57 CONSIST OF 2NO DOUBLE BALCONIES TO PROPERTY NO 54, 55, 56 AND 57.



FULMER WALK 58-72 SOUTH ELEVATION - PROPOSED HIGH PRESSURE LAMINATE INFILL PANELS TO BALCONIES

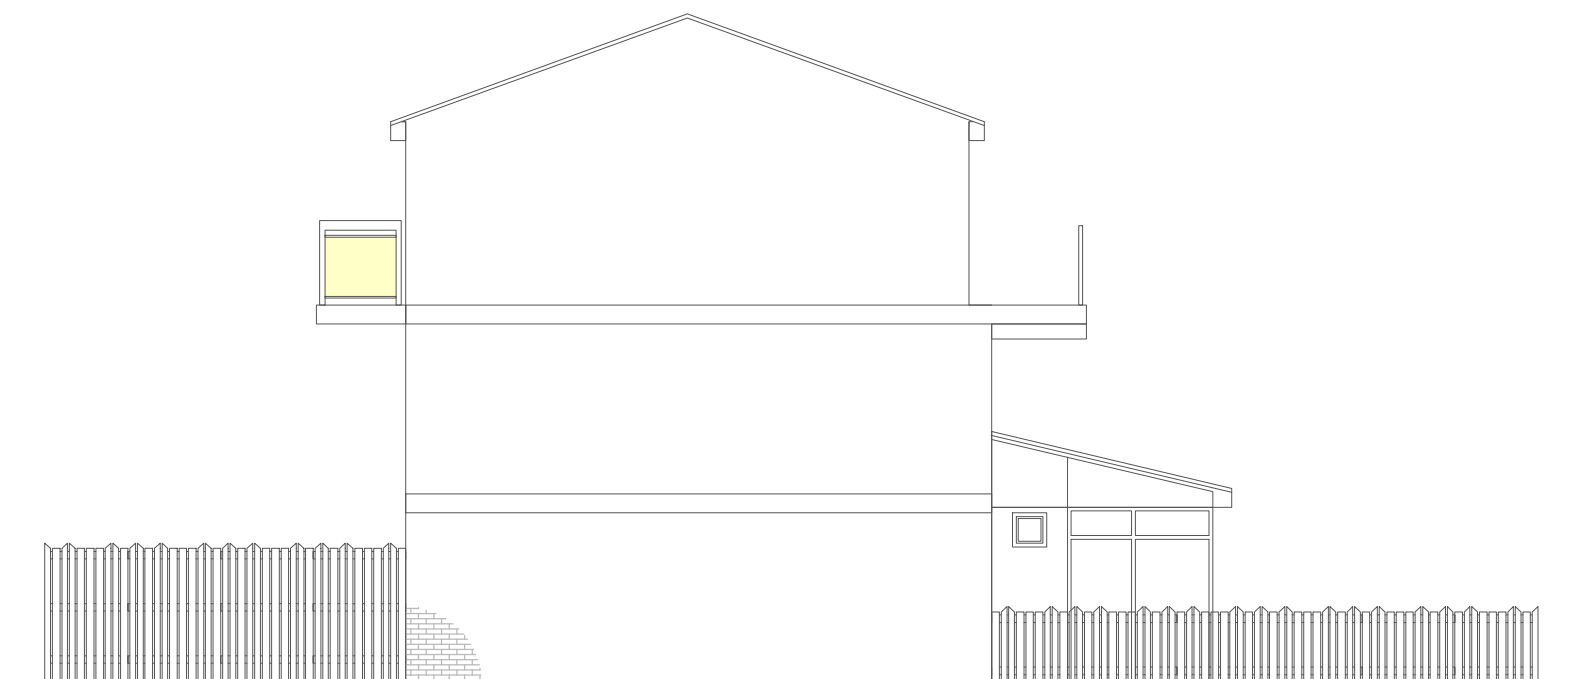

FULMER WALK 58-72 EAST ELEVATION - PROPOSED HIGH PRESSURE LAMINATE PANELS TO BALCONIES

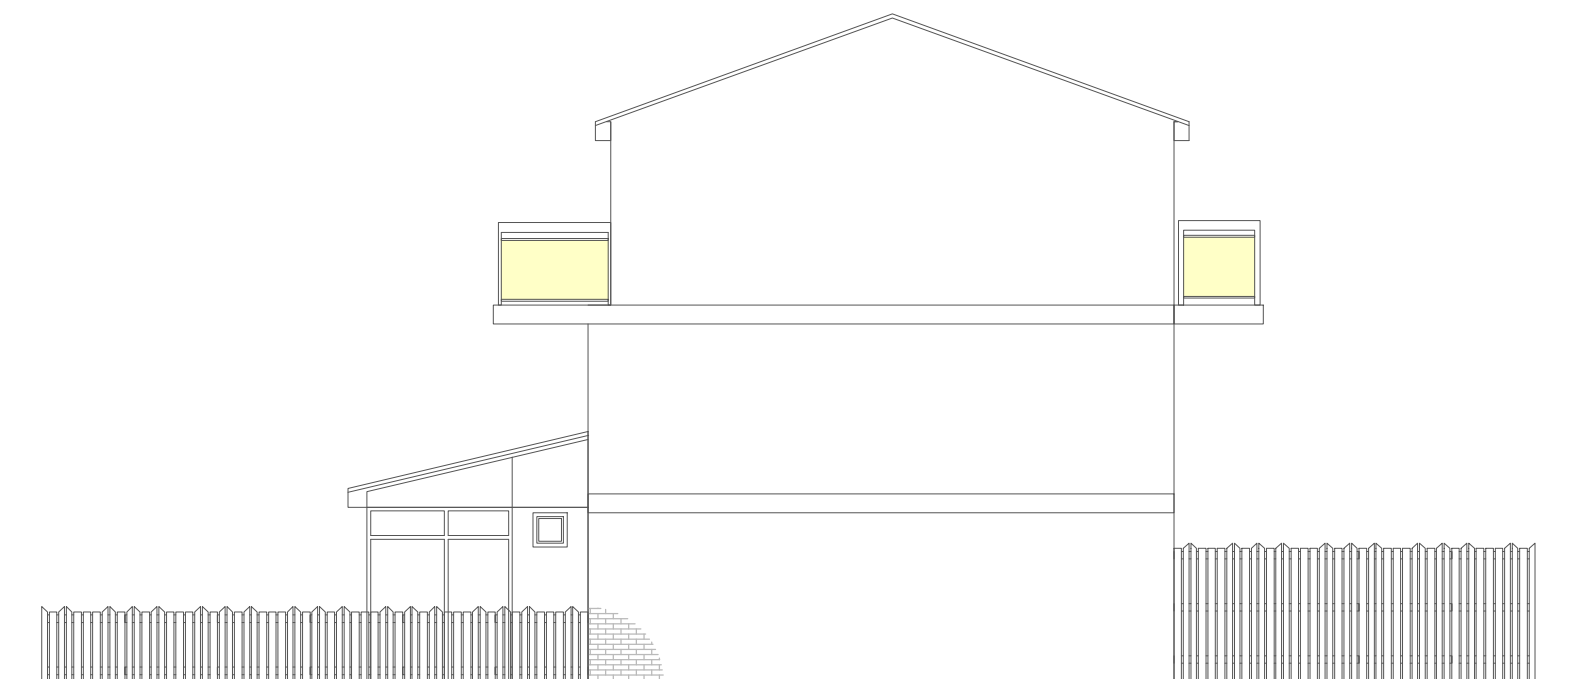

FULMER WALK 58-72 WEST ELEVATION - PROPOSED HIGH PRESSURE LAMINATE PANELS TO BALCONIES

BALCONIES

BALCONIES TO THE SOUTH ELEVATION OF FULMER WALK 58-72 CONSIST OF 1NO SINGLE BALCONY TO THE RIGHT, PROPERTY NO 74, 2NO DOUBLE BALCONIES TO PROPERTY NO 75, 76, 77 AND 78.



PROJECT TITLE:
FULMER WALK BLOCKS

DRAWING TITLE:
FULMER WALK BLOCKS 46-57 &
58-72 - PROPOSED HIGH
PRESSURE LAMINATE INFILL
PANELS TO BALCONIES

JAN-2015 Drawn by: AK
Date: 23/01/2015 DWG No. PL004
REV No. /

A1 - 1:100
OS Licence No.: 100019071

REVISIONS: