



REV A: JULY 2015
 OBSCURE GLAZING
 SHOWN
 REV B: AUG 2015
 STUDY WINDOW SHOWN

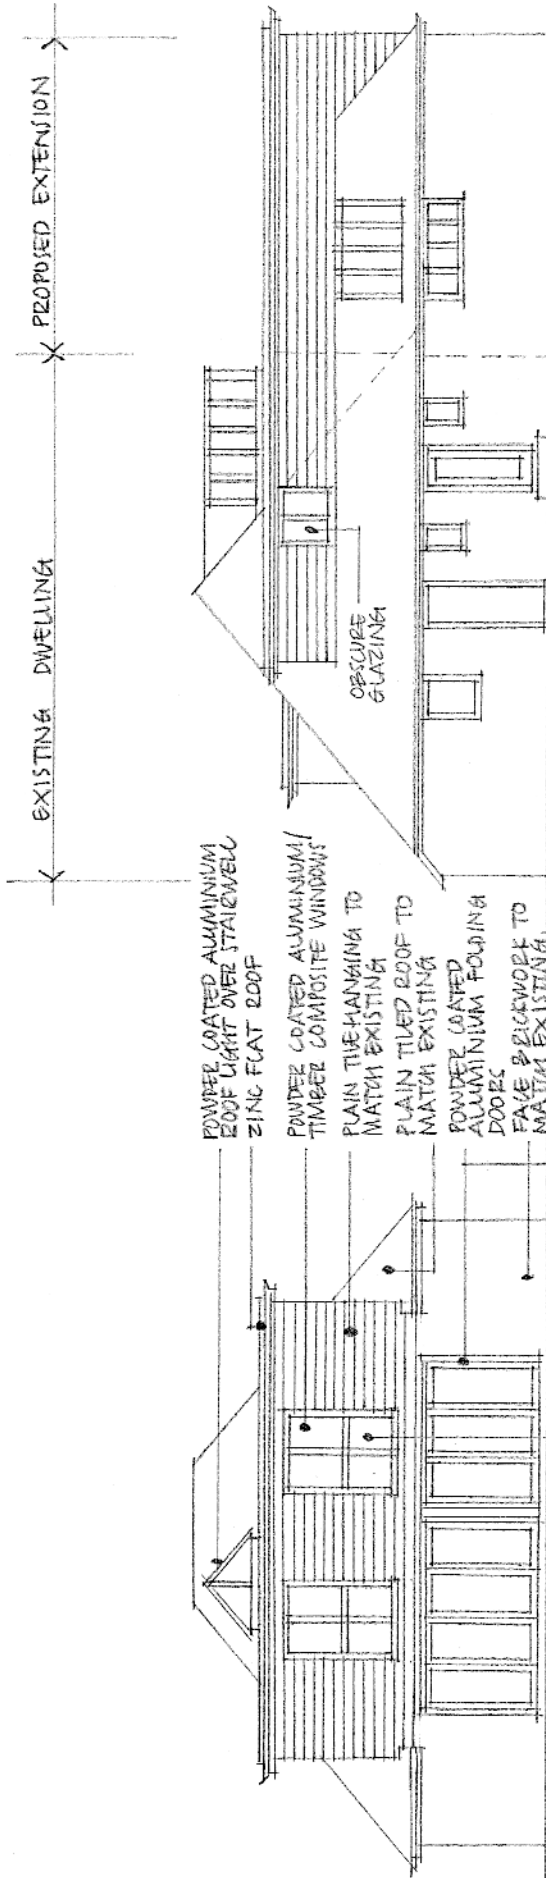

WEST ELEVATION

NORTH ELEVATION

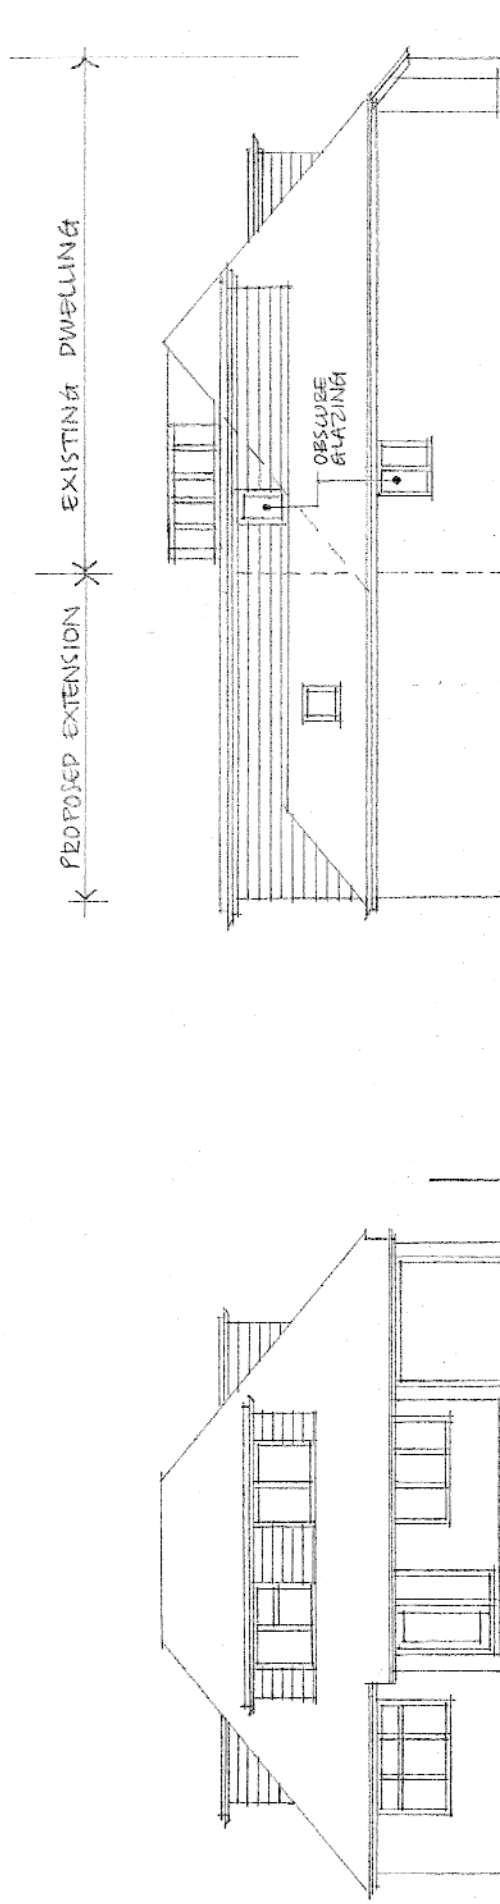

EAST ELEVATION

SOUTH ELEVATION

H A, L E
 23 FENDALE
 WATERLOO VILLAGE
 PROPOSED
 EXTENSION &
 ALTERATIONS
 PROPOSED
 ELEVATION

SCALE @ 1:100
 JULY 2015

DWG NO

P3B