




Location plan
1:1250



Drpanance Survey (c) Crown Copyright 2015. All rights reserved. Licence number 100022432



SCALE 1:1250

 

SCALE 1:500

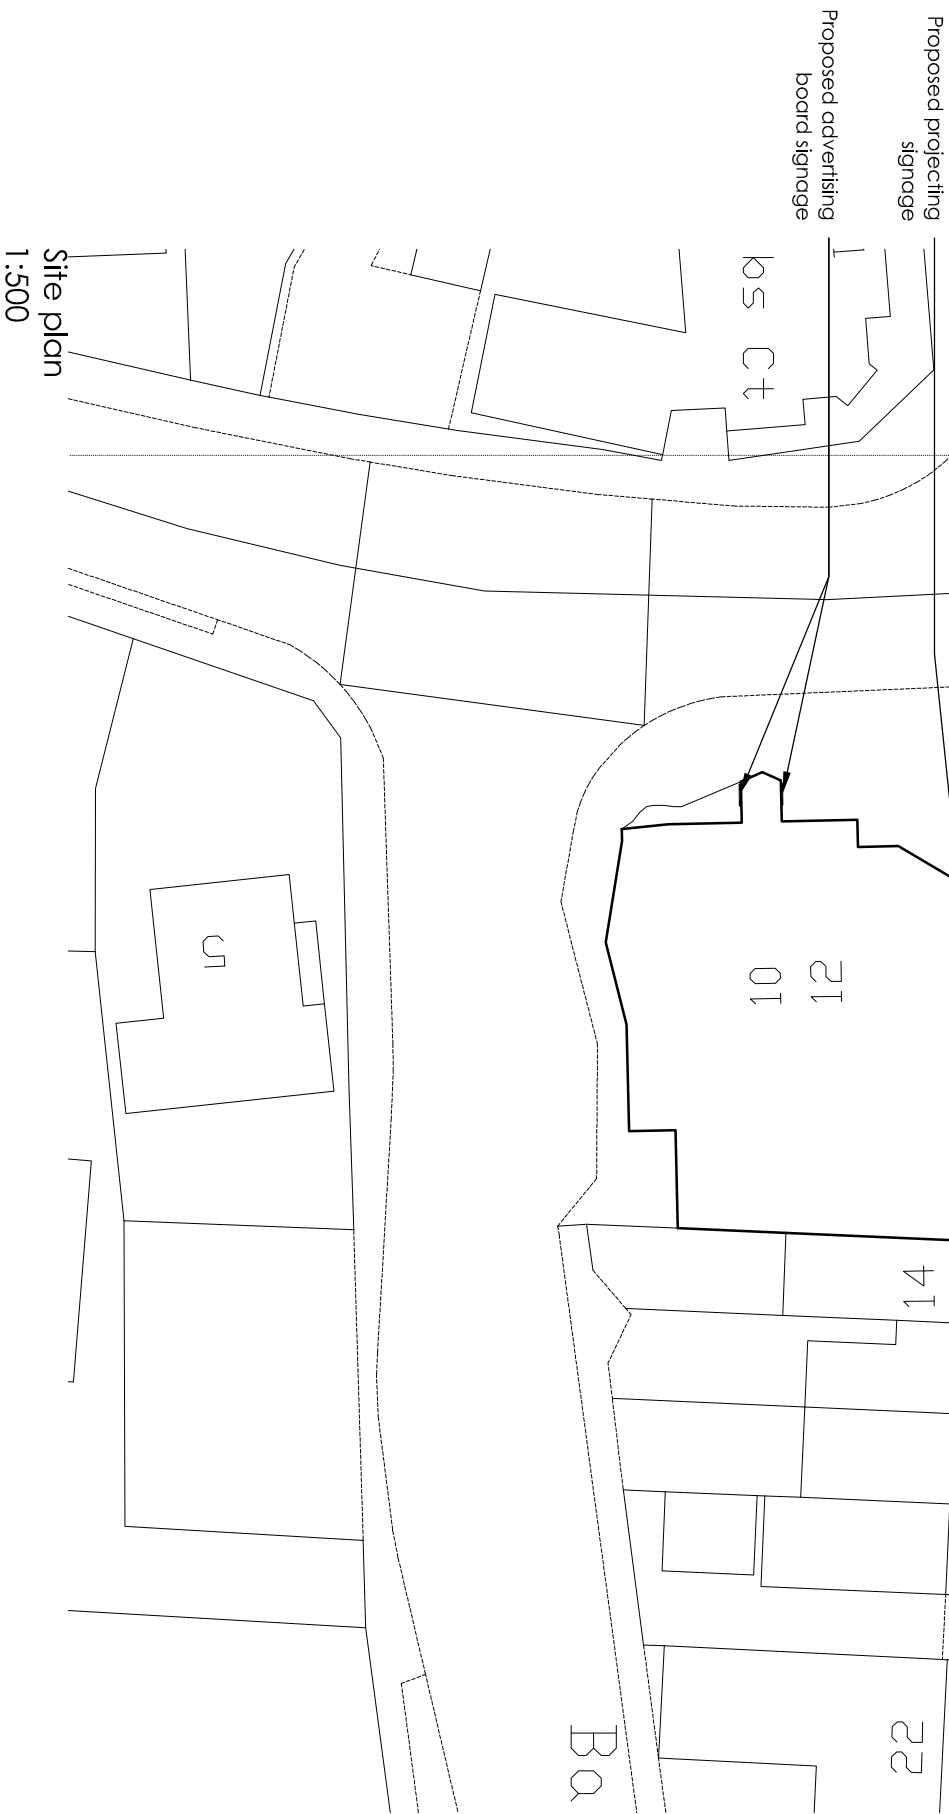 

Site plan
1:500