




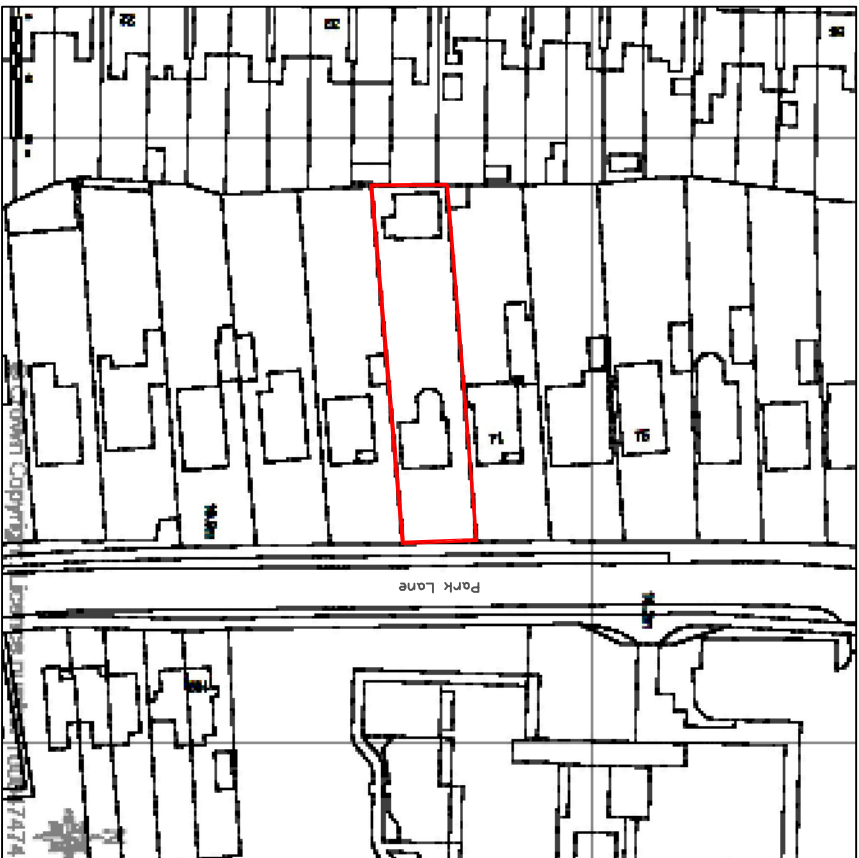

LOCATION PLAN 1:1250

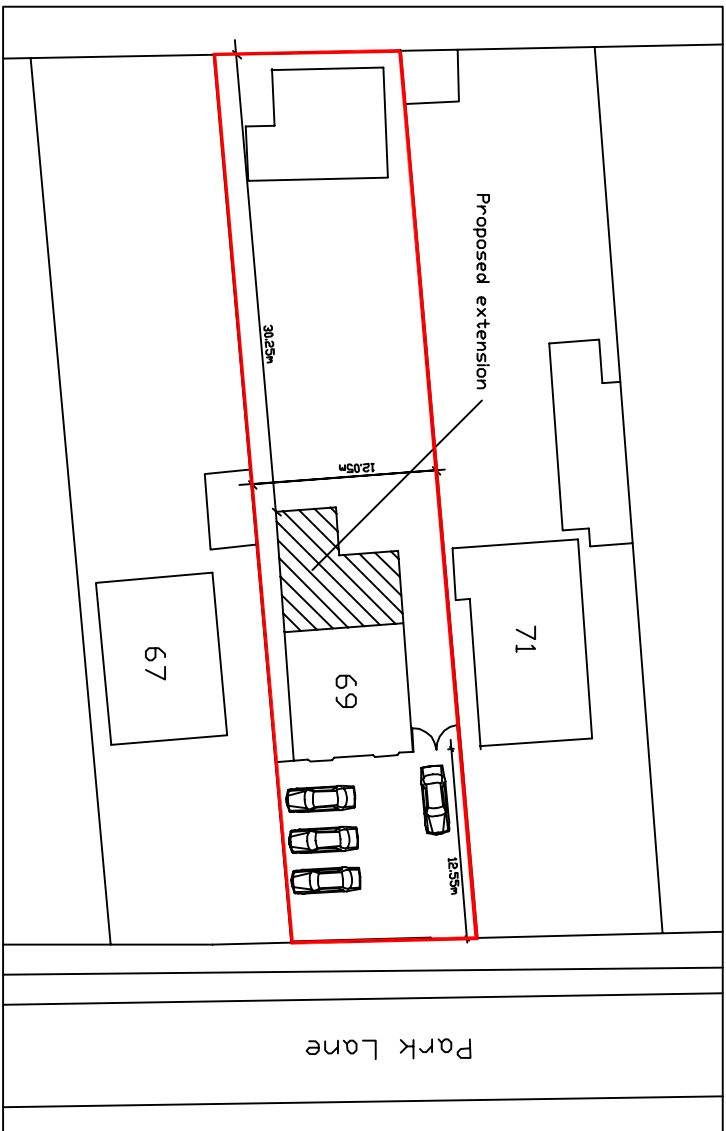

SITE PLAN 1:500

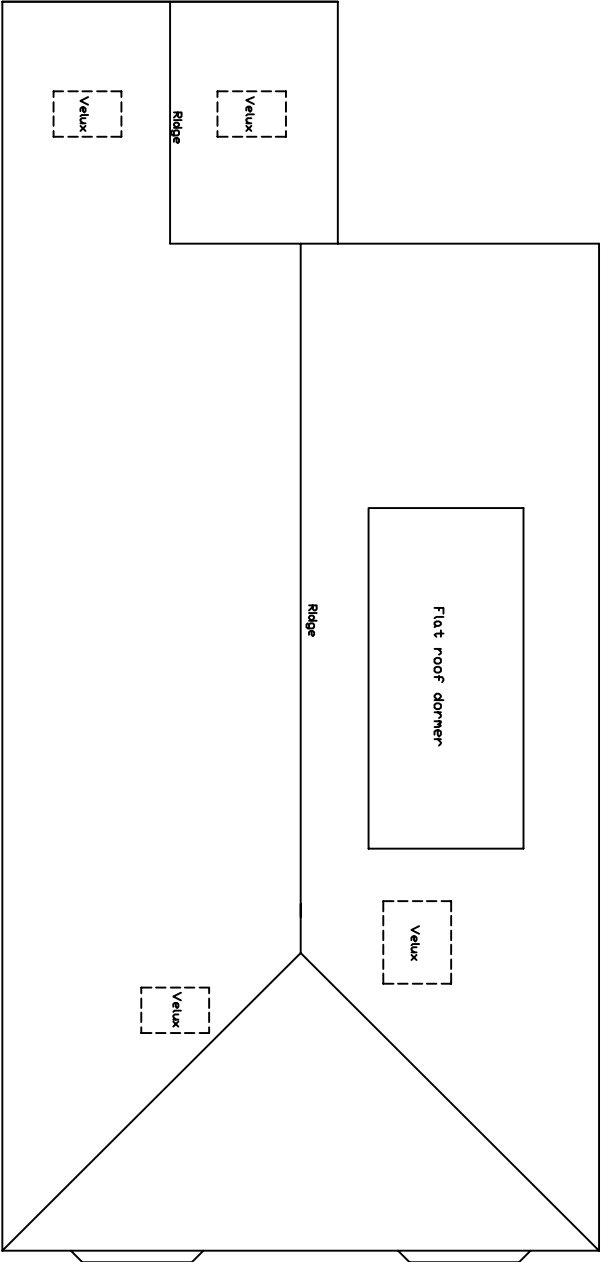

PROPOSED ROOF PLAN

Address:
Proposed extension to
69 Park Lane
Bedhampton
PO9 3HQ

Drawing Title: Location, Site and roof plan	
Drawing Number Planning/003	Scale: 1:100, 1:500, 1:1250
Date: Jun 2015	Rev: