



Existing East Elevation

1 : 100




Existing West Elevation

1 : 100



Existing North Elevation

1 : 100

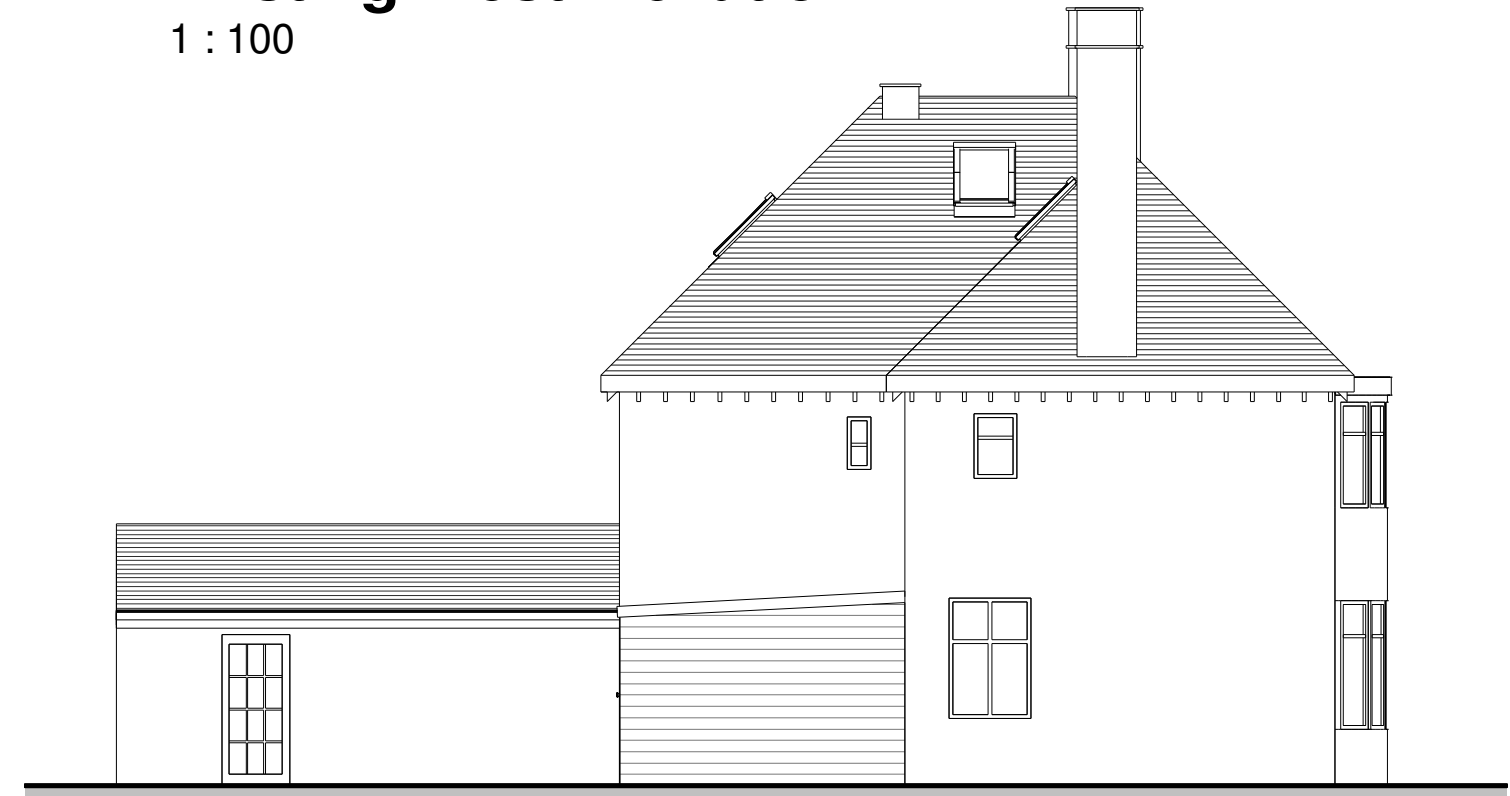

Existing South Elevation

1 : 100



www.yourhomeplans.co.uk

Tel: 0800 6127 664 Your Home Plans



These drawings are for approval purposes. Materials and products should not be ordered based on dimensions of drawings as errors may occur along existing building lines. All measurements are to be checked on site.

Mr Parker
Cherry Hinton
Manor Road
Hayling Island
Hampshire
PO11 0QH

Existing Elevations

Project number	CHE-15REVA	A101
Date	2nd February 2015	
Drawn by	June Grinstead	
Checked by	Checker	Scale
		1 : 100