



ARCH-TECH OWN THE COPYRIGHT OF THIS DRAWING. WRITTEN CONSENT MUST BE OBTAINED BEFORE THIS DRAWING IS COPIED OR USED FOR ANY PURPOSE OTHER THAN THE ONE FOR WHICH IT WAS SUPPLIED.

ARCH-TECH TO BE IMMEDIATELY INFORMED OF ANY DISCREPANCIES DISCOVERED ON SITE.

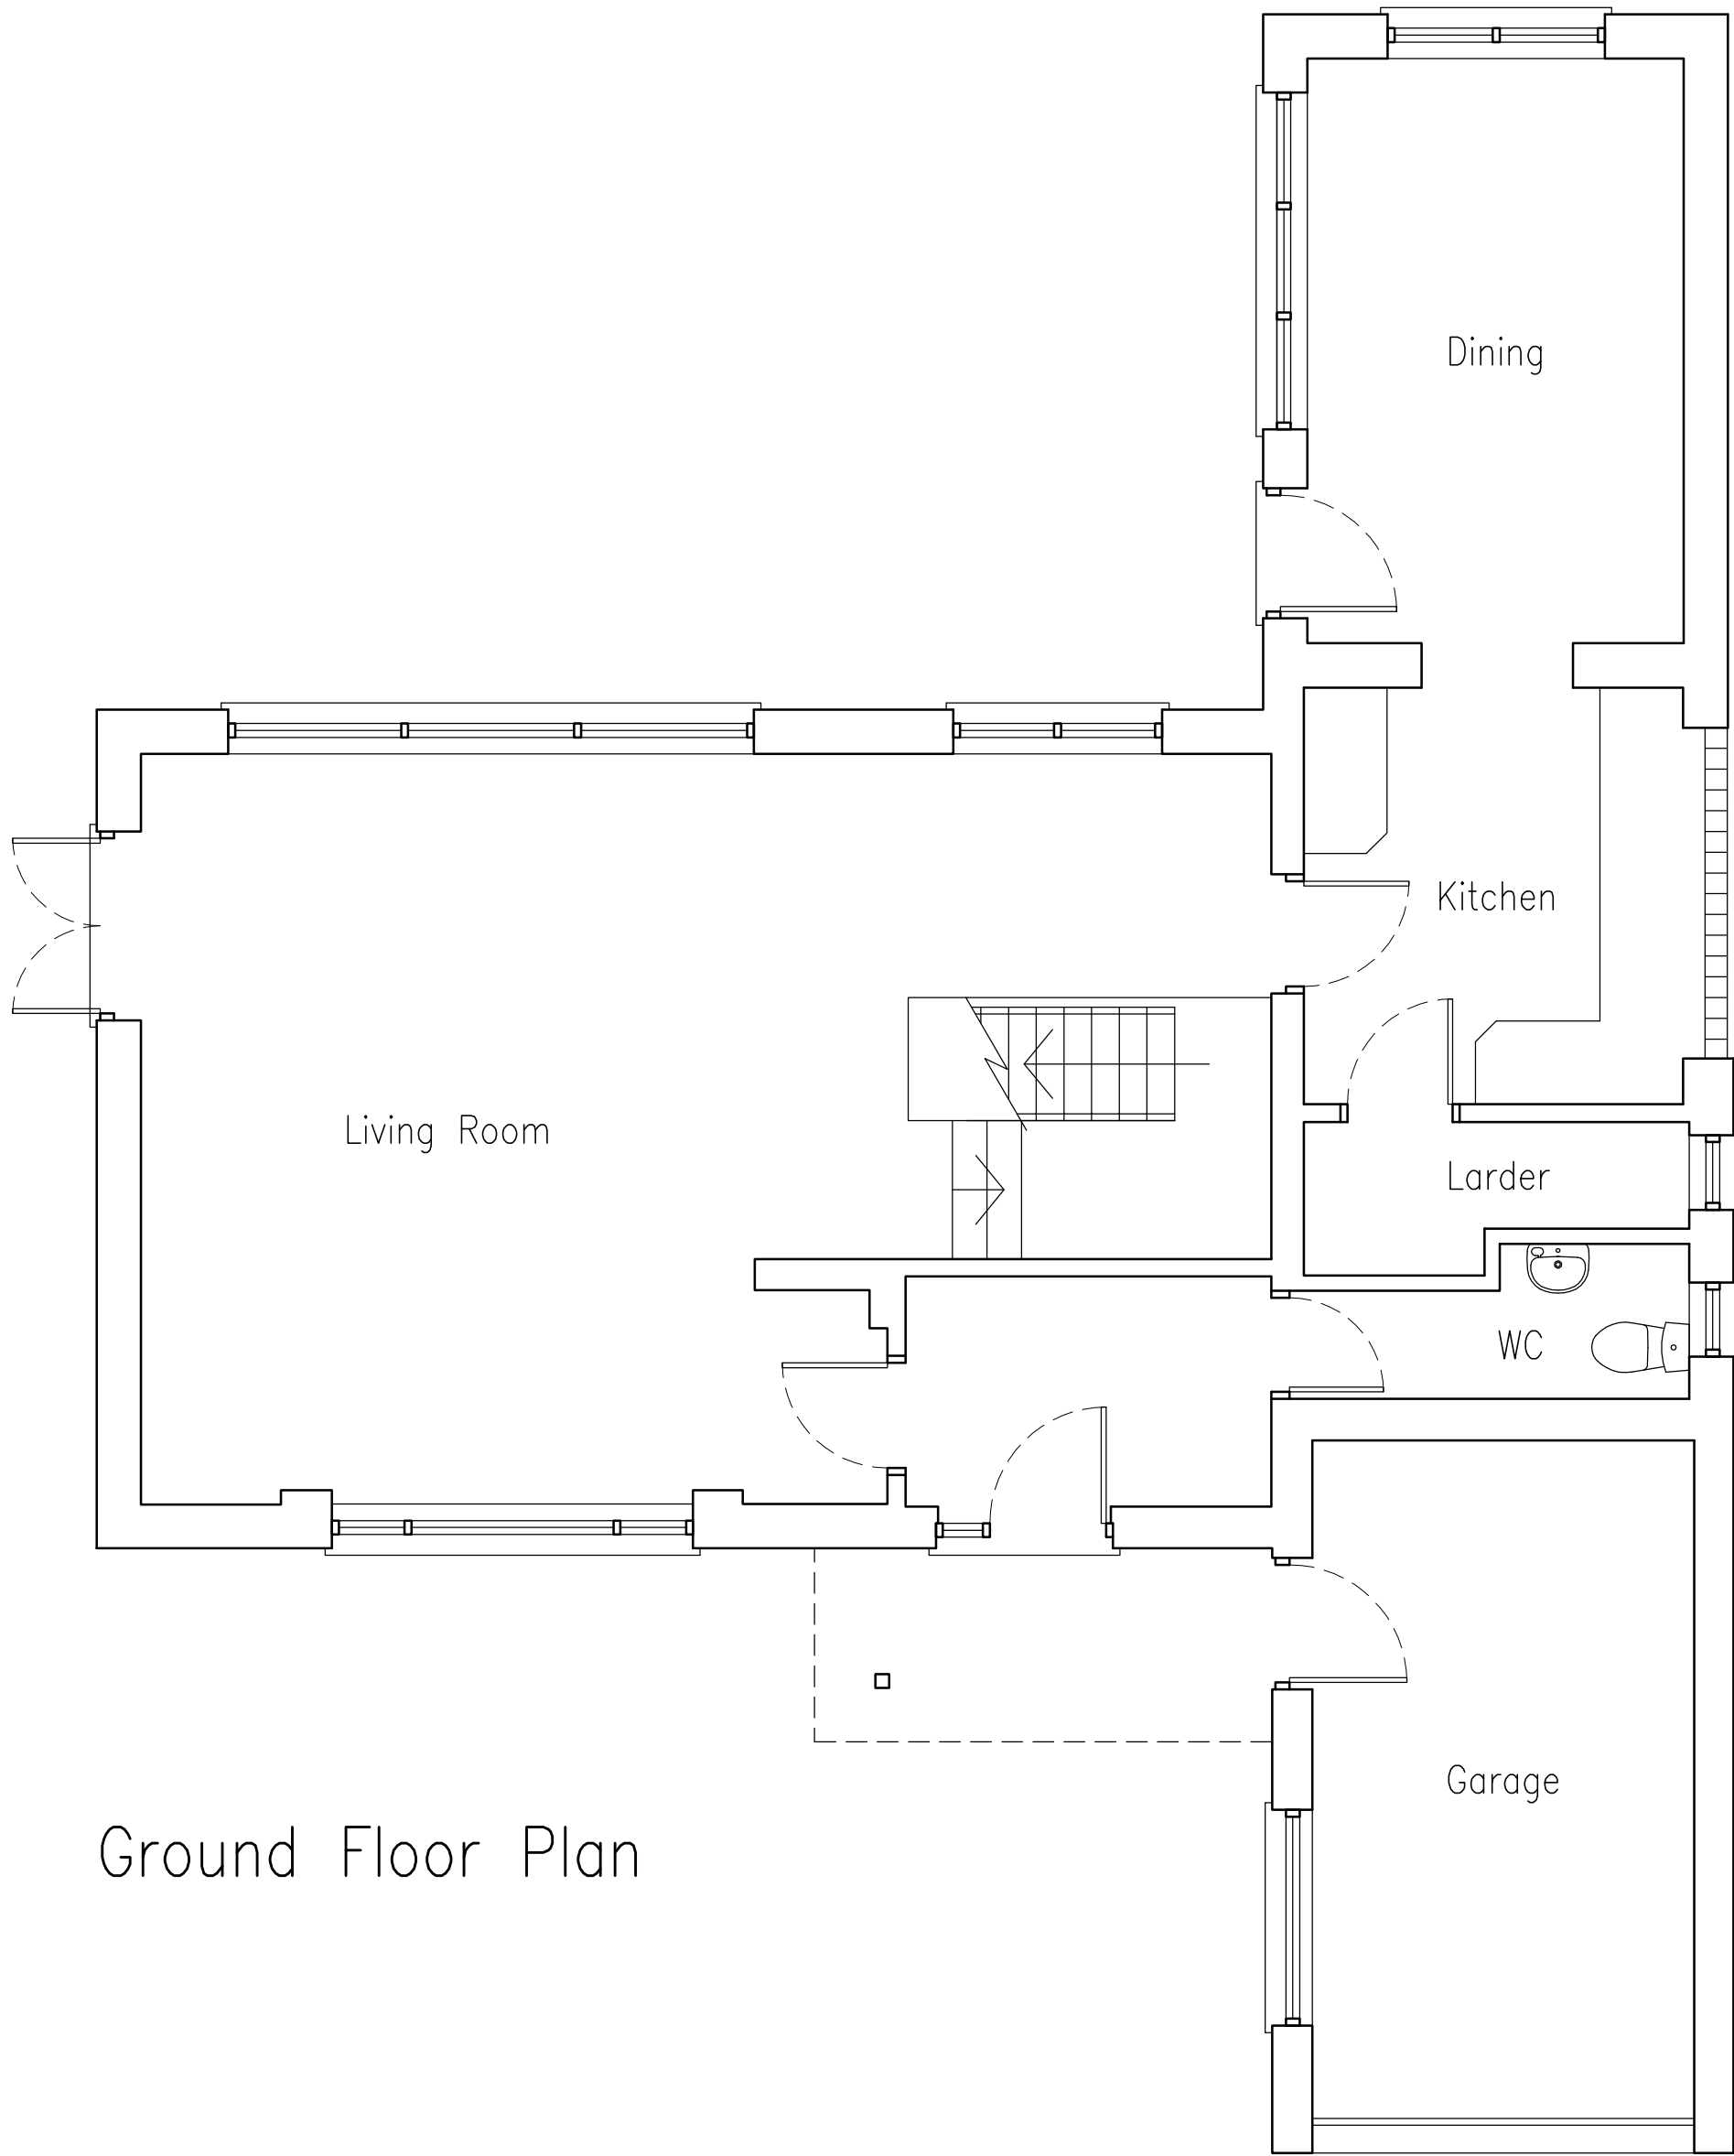

Ground Floor Plan

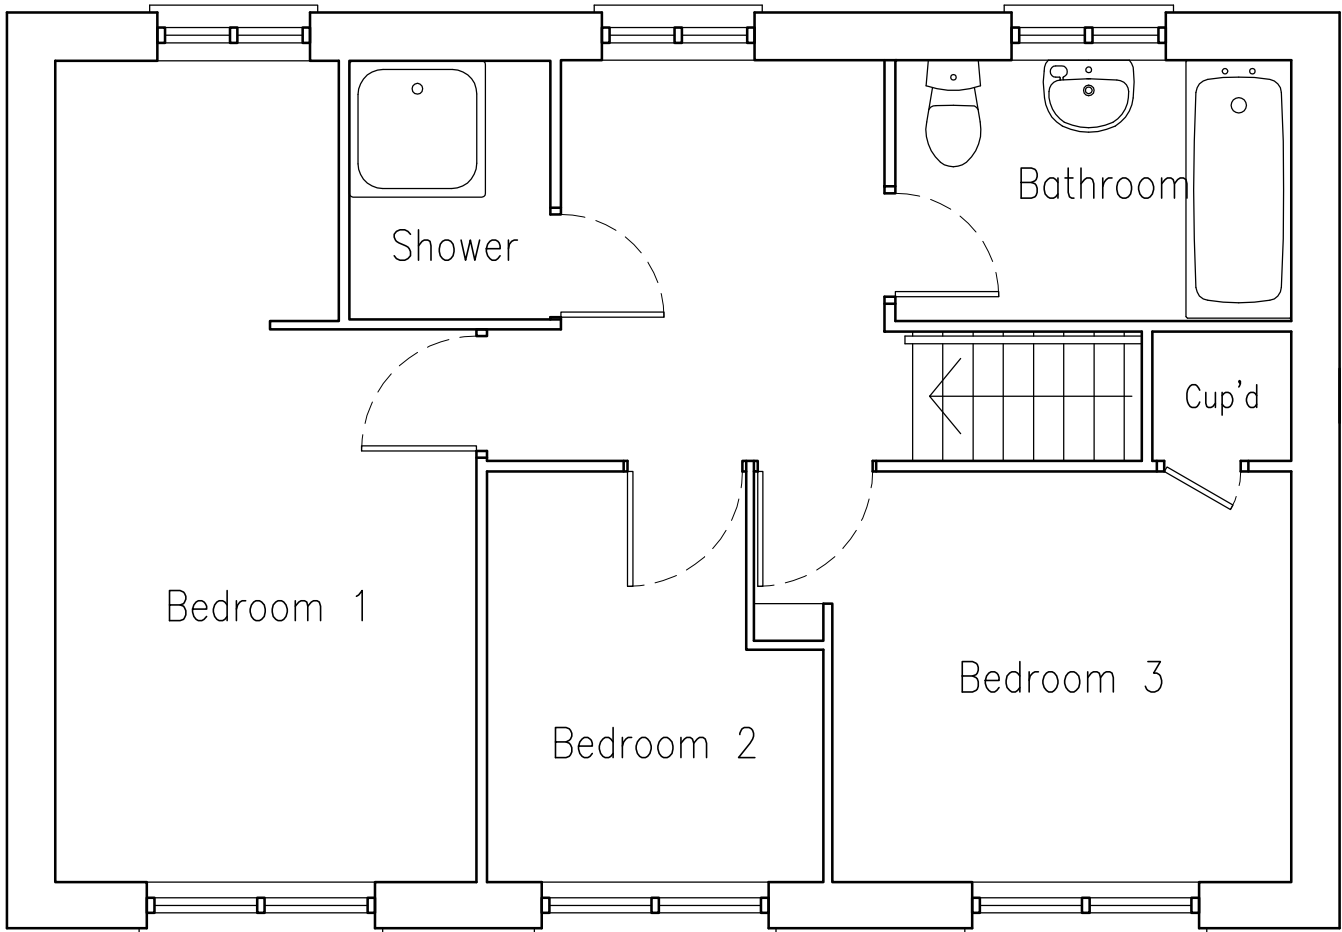

1st Floor Plan

ArchTech

ARCHITECTURAL CONSULTANTS

UNIT 15, FINNS BUSINESS PARK, CRONDALL, SURREY, GU10 5HP

TEL: 01252 852007
FAX: 01252 852008
E-MAIL: info@archtech.co.uk

Client

Mr & Mrs Ramsay

Site

Proposed Alterations to:
9 Westbourne Avenue
Emsworth
Hampshire
PO10 7QT

Drawing Title

Existing Plans

Scale

1:50 @A1

Date

April '13

Drawing No.

1665/01