



Side Elevation

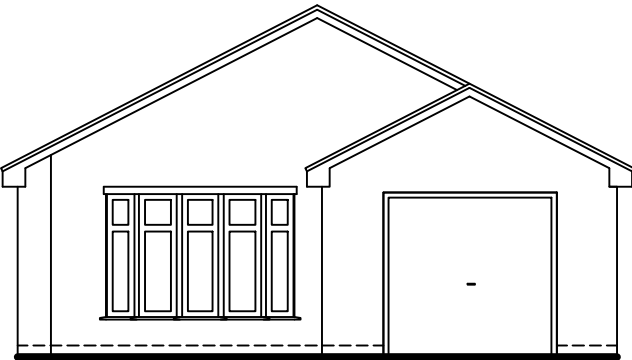

Rear Elevation

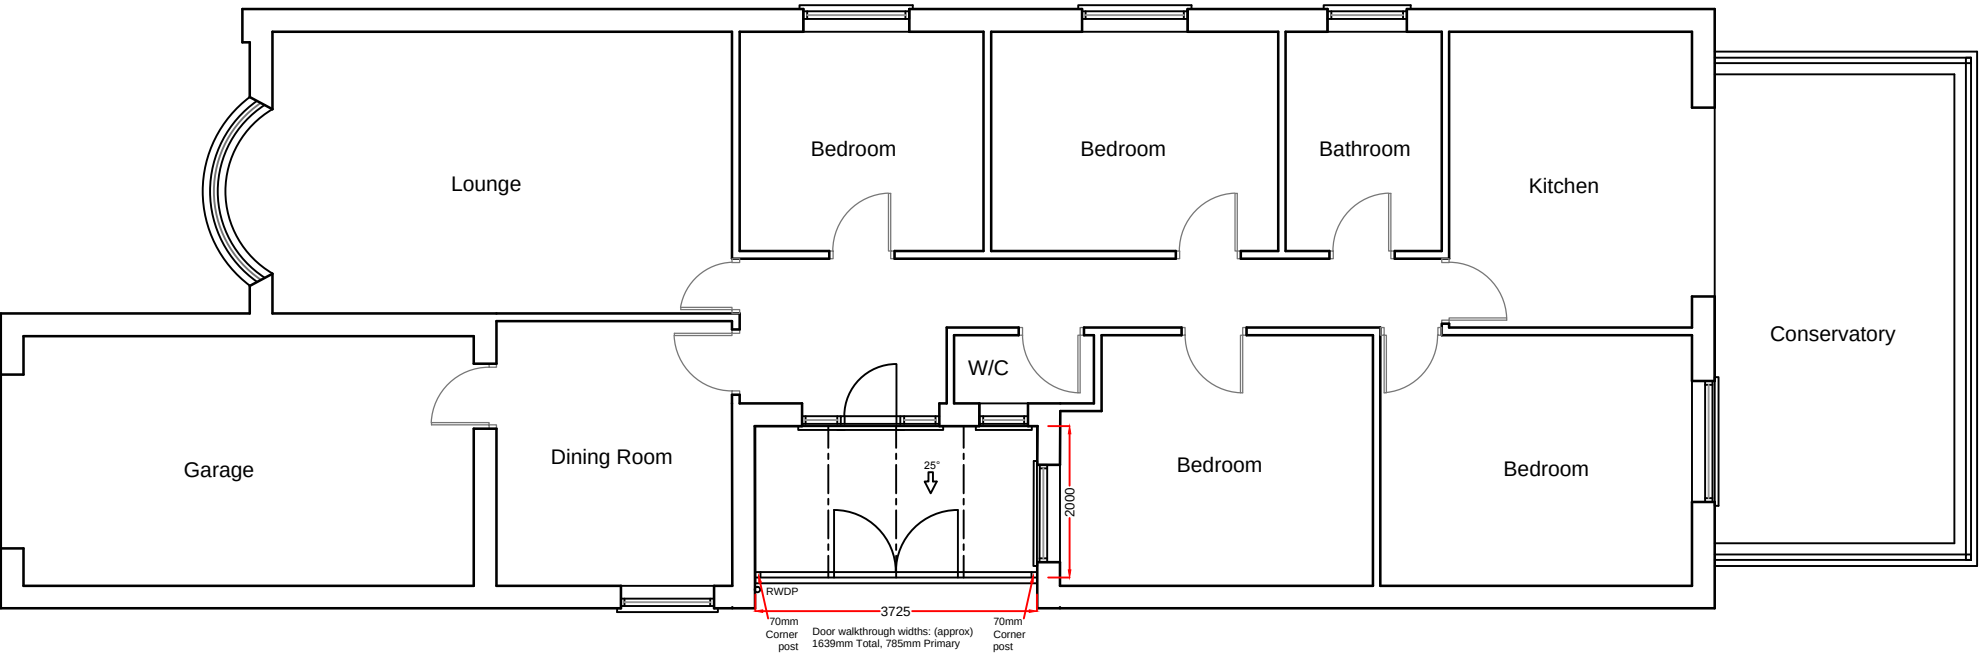

Front Elevation

Customer's own base:
As all building works are not included within our contract and that payments are being made directly to your builder, Anglian Home Improvements do not accept any responsibility and do not guarantee any aspect of the existing base. The company's responsibilities are therefore limited to supplying and installing the conservatory in accordance with these plans

Notes:
Any drawings or plans depicted make no allowance for the provision of any tie bars within the roof of the proposed conservatory. This can only be determined once the roof is put into manufacture.

Existing physical barrier to remain

This drawing is the copyright of Anglian Home Improvements and must not be re-issued, loaned or copied without their consent. All dimensions are in millimetres (mm) unless noted otherwise. Do not use for base laying purposes

Produced on A3 paper

Rev.	Date	Description	Initials



Drawing title: Proposed Plan and Elevations			
Contract No. : 099/81252		Page 2 of 2	
Proposed: PVCu White Knight Conservatory			
At: 96 Lovedean Lane Waterlooville Hampshire PO8 9SN			
For : Mr Murray			
Drawers initials: JR		Scale : 1:100	Date: 22 - 04 - 14

