

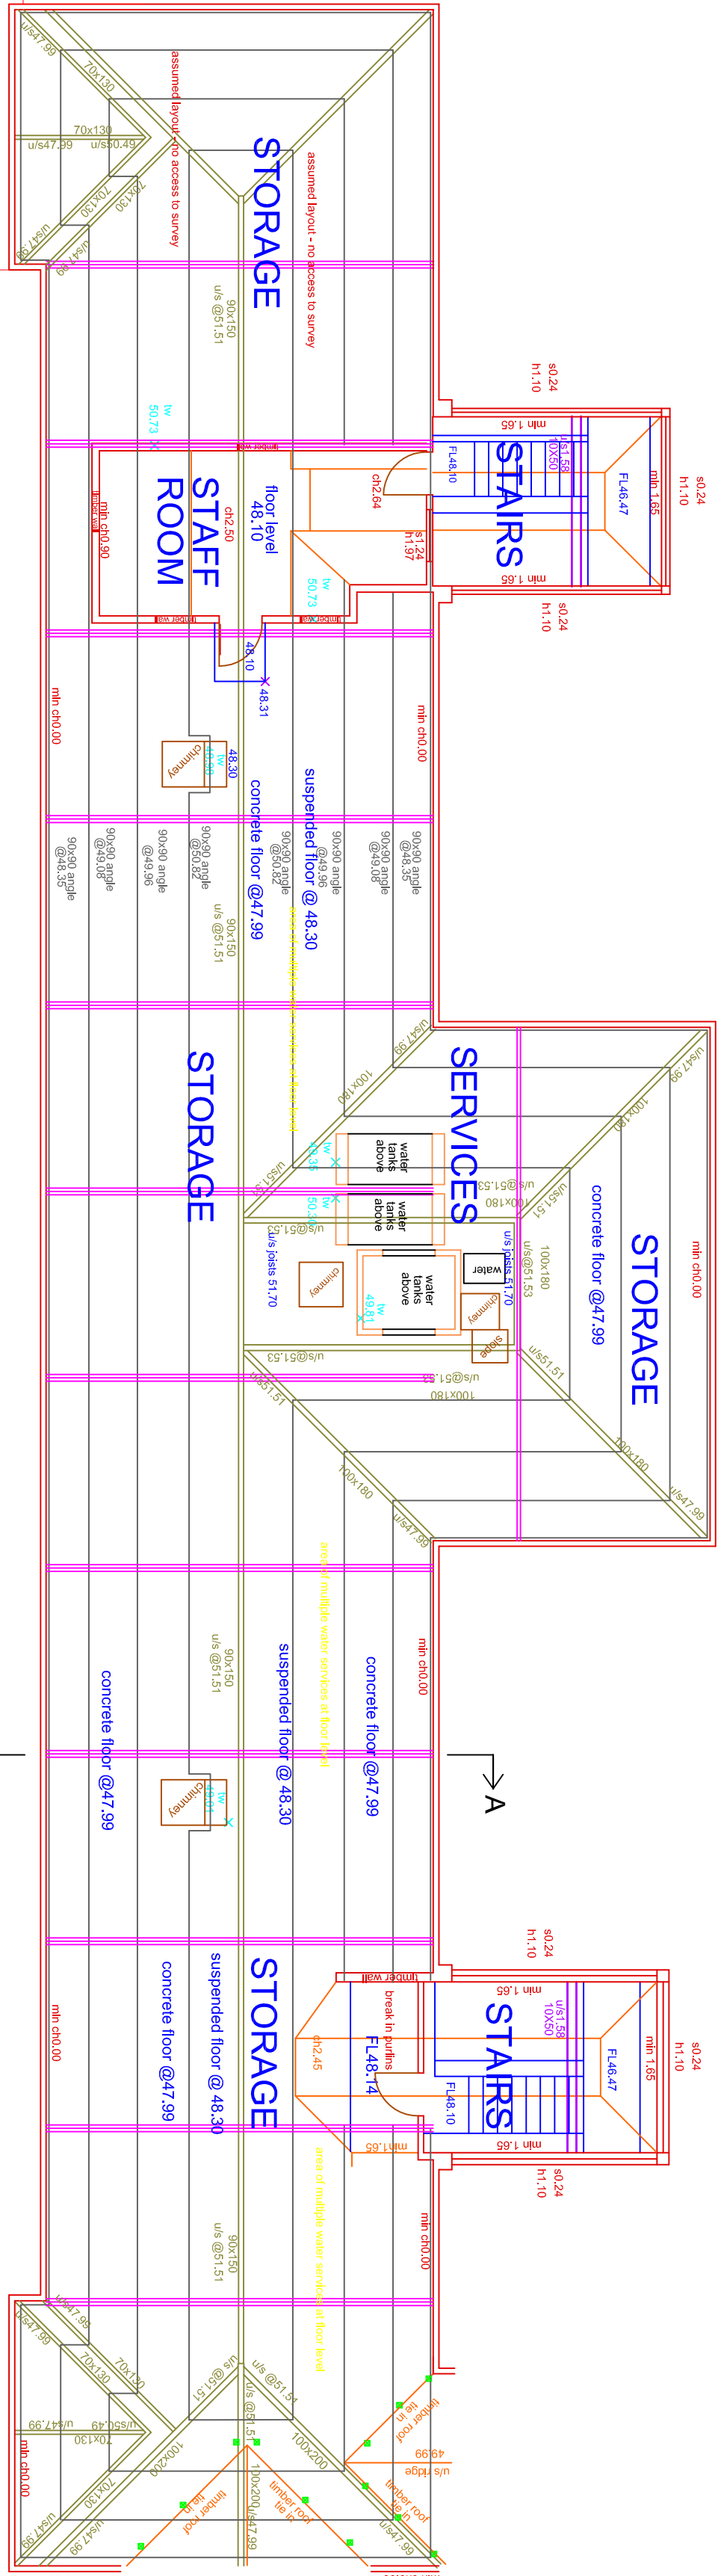





 


EXISTING ROOF PLAN


EXISTING ROOF SECTION

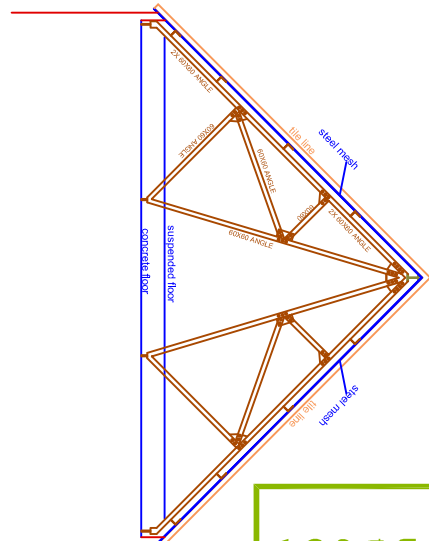

General Notes:
It is the client's/developer's responsibility to ensure all relevant approvals, licences or documentation are in place and conditions satisfied prior to commencement of works or prefabrication, including, but not limited to:
Planning permission
Local Authority Planning Consent
Highways (Road Opening permit)
Local Water Authority / other Statutory Bodies
Building Regulations / Local Authority / NHBC etc)
Environment Agency / NRA
Unless otherwise stated, it is the client's / developer's responsibility to complete or procure all necessary ground /soil inspections, destructive inspections, structural surveys, Structural Engineering, design, construction and administration etc prior to commencing works or prefabrication.

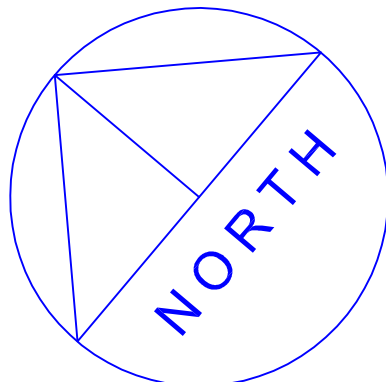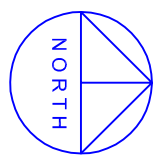 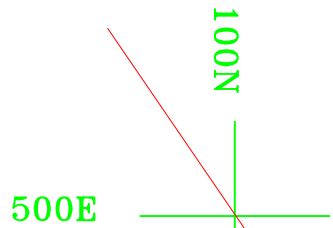

ROOF PLAN 1:200

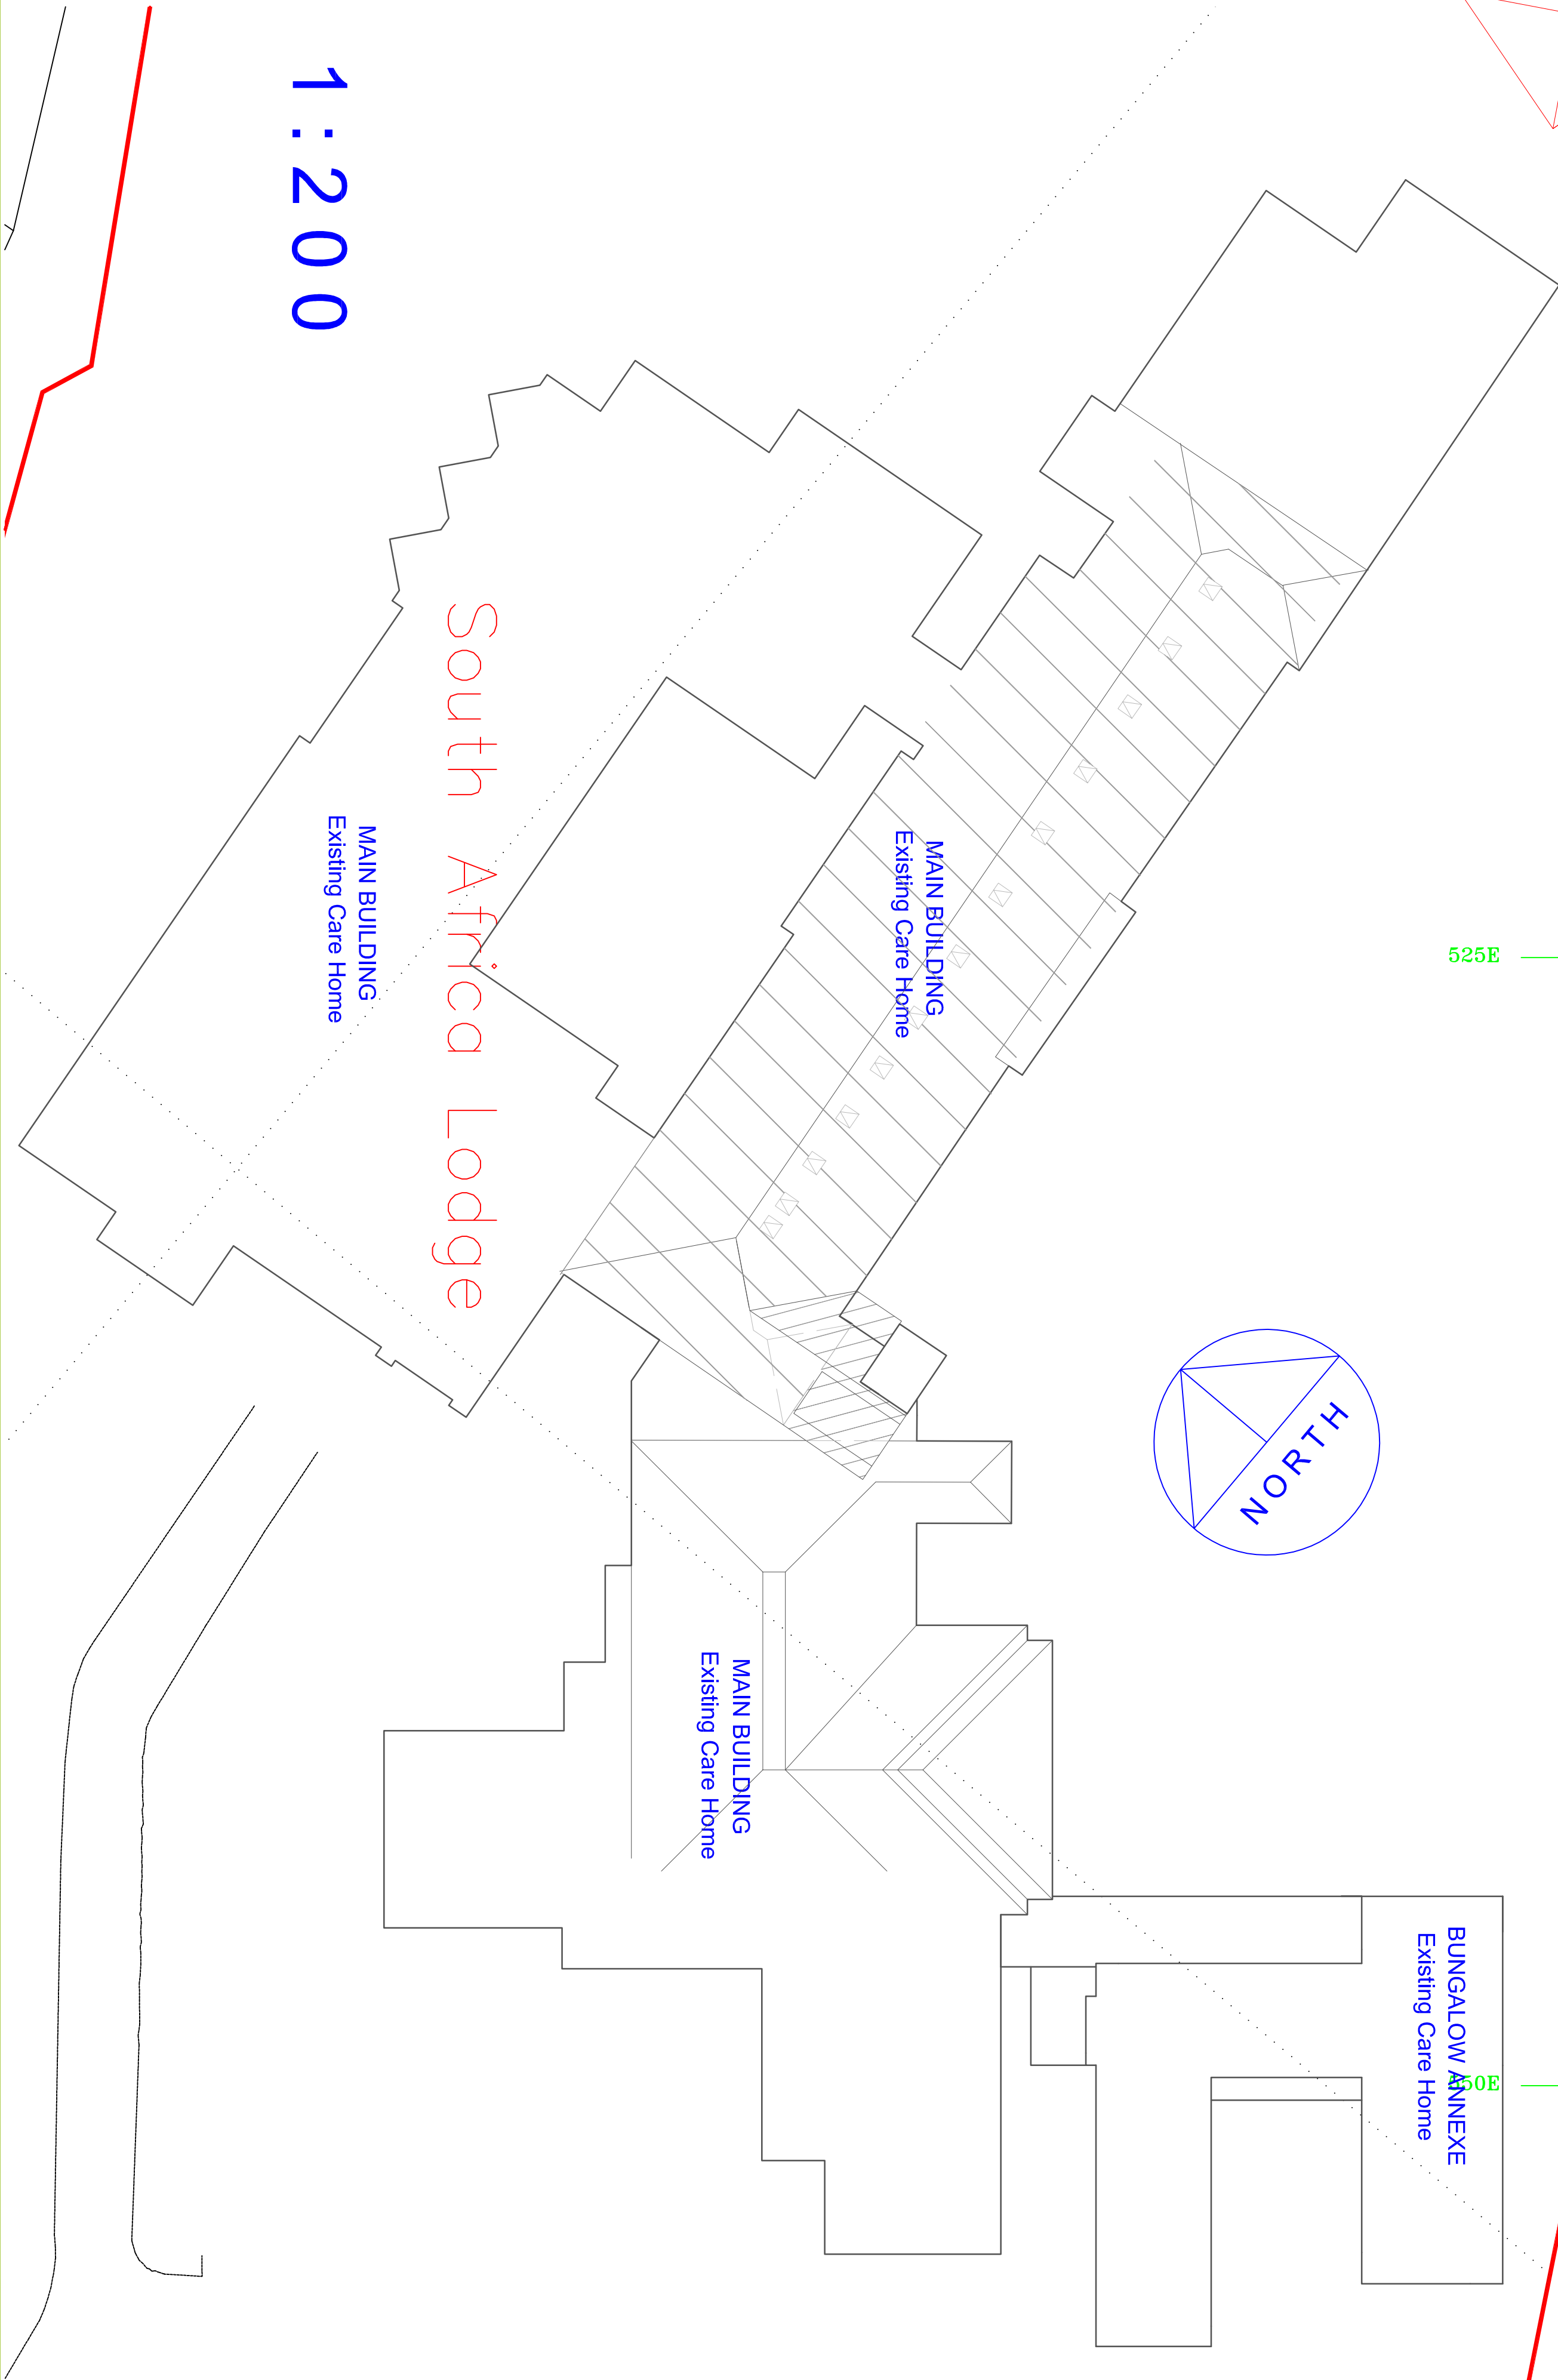

Rev'A. 22/03/13 Room names added.

DO NOT SCALE THESE DRAWINGS. USE WRITTEN DIMENSIONS ONLY. ALL DIMENSIONS TO BE CHECKED ON SITE PRIOR TO COMMENCEMENT OF WORKS / PREFABRICATION.

THIS DRAWING IS THE COPYRIGHT OF DEAN W MARSH AND MAY NOT BE REPRODUCED, COPIED IN WHOLE OR IN PART OR ALTERED WITHOUT PRIOR WRITTEN PERMISSION.

DEAN W MARSH
ARCHITECTURAL DESIGN &
PROJECT MANAGEMENT

SHALLFLEET
MOUNT PLEASANT LANE
LYMINGTON HAMPSHIRE
SO41 8LS
Tel: 01590 678766
E-mail: deanwmash@hotmail.com

EXISTING ROOF PLAN
& SECTION
PROPOSED ROOF PLAN

SOUTH AFRICA LODGE
STAKES HILL ROAD
WATERLOOVILLE
HAMPSHIRE

Drawn: DWM Date: 17/12/12
Checked: DWM Date: 23/01/13
Scale: 1:100 / 1:200
Drawing no / Revision:
1145.07.A.