




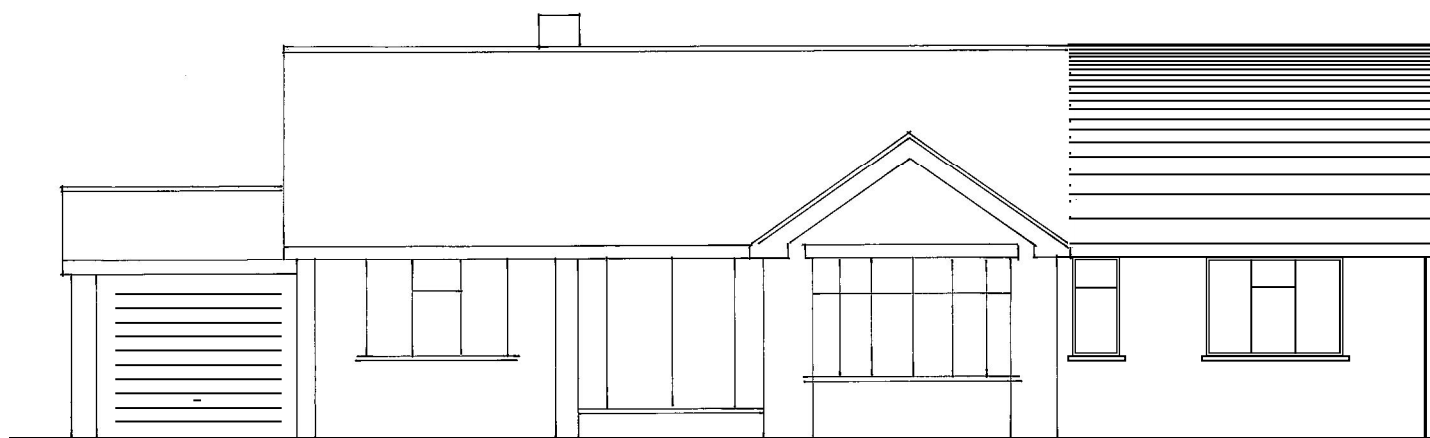


Proposed NE/Front Elevation

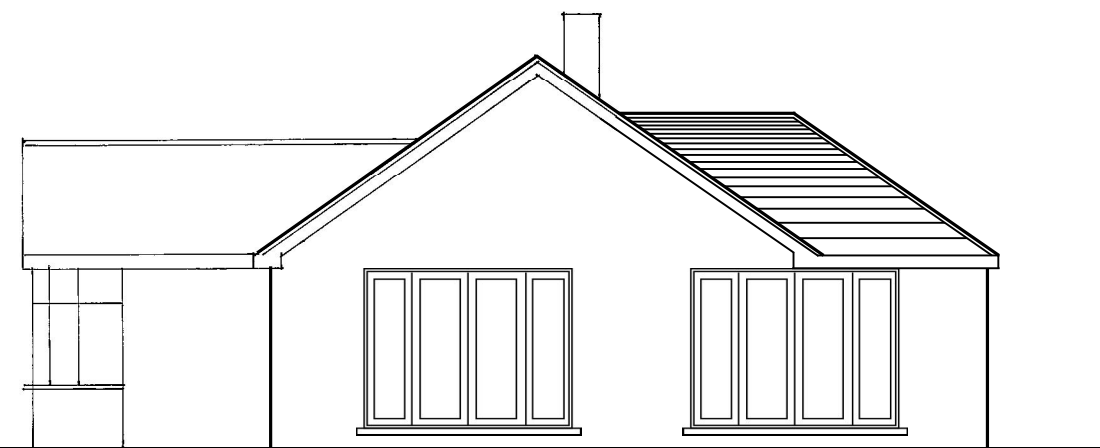

Proposed NW/Side Elevation

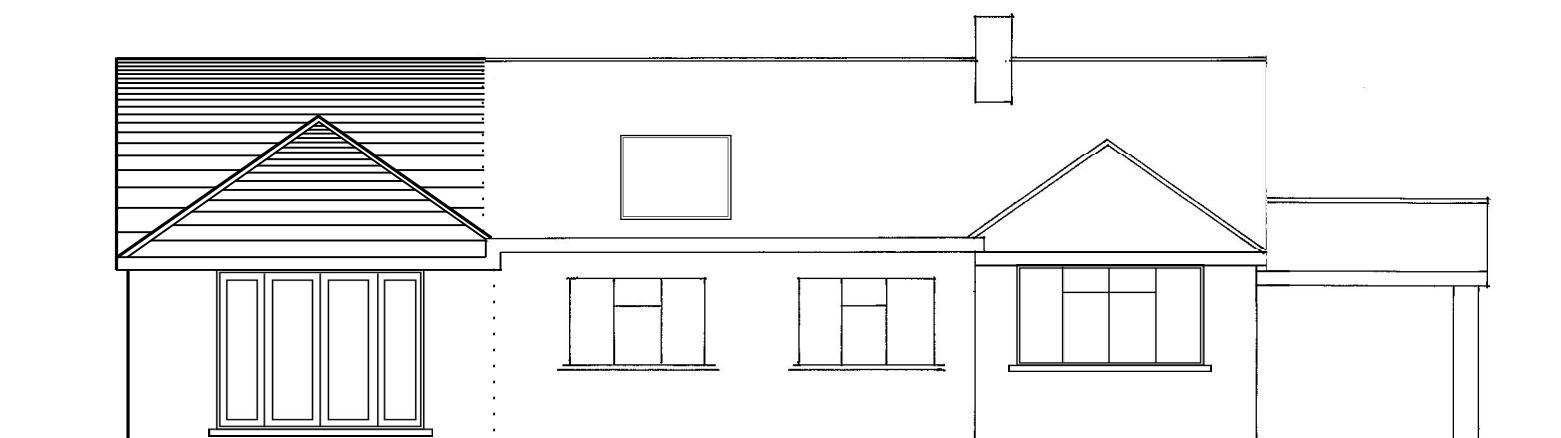

Proposed SW/Rear Elevation

 

These Plans have been prepared for the purpose of obtaining Planning Permission and/or Building Regulation Approval for the work shown thereon only and should not be used for any other purpose.

© These Plans remain the copyright of the architect and must not be copied or reproduced in any way without written permission with the exception of Local Authorities for Planning Purposes



Andrew R Dunks

BSc(Hons) MRICS CBuildE MCABE

Chartered Surveyor and Building Engineer

Unit 1, Basepoint, Waterberry Drive

Waterlooville, Hants, PO7 7TH

Tel: (023) 9225 3034

e-mail: plans@dunks.freemove.co.uk

Proposed Alterations & Extensions
 9 Newlands Road
 Purbrook, Waterlooville
 For Mr & Mrs I Brown
 Scale - 1:100 at Page Size A3
 Date - August 2015

Drawing No. 4338/4