



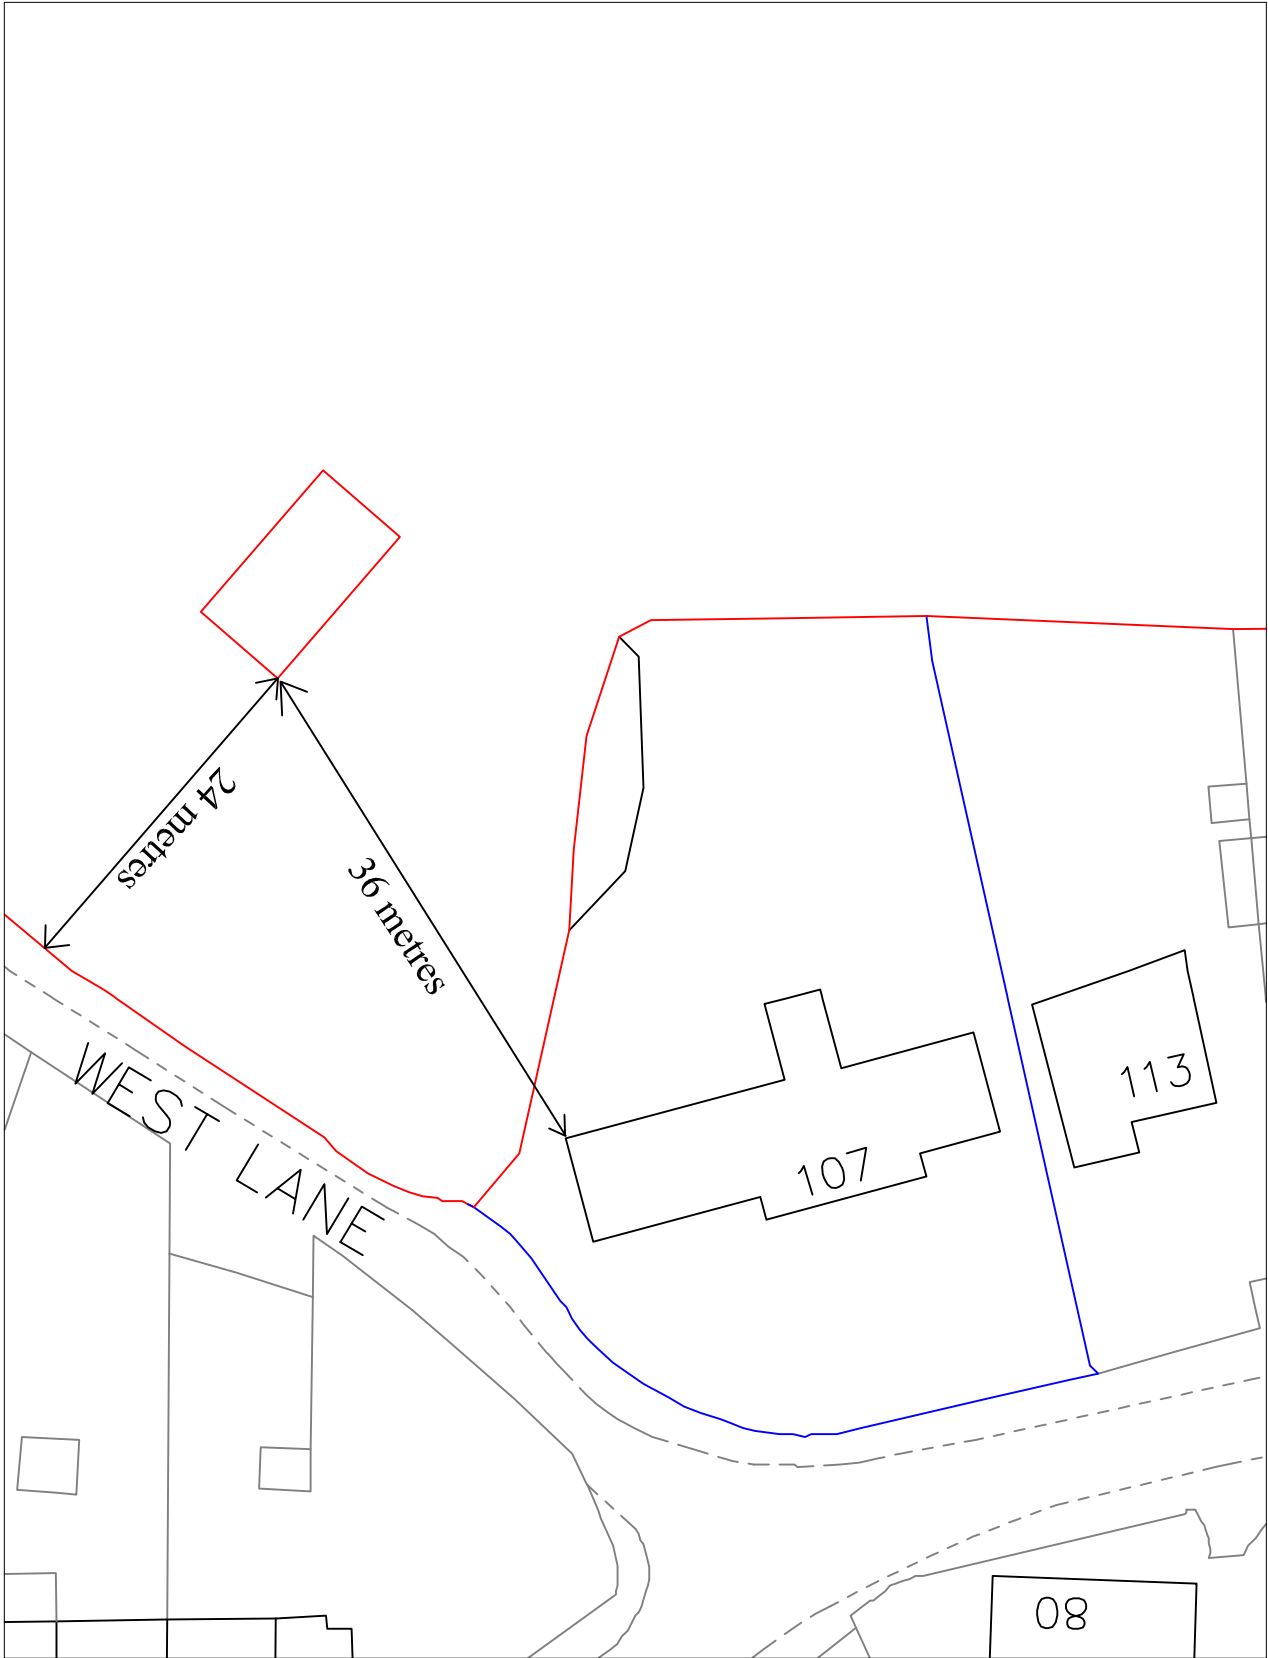

Scale 1:500 @ A4

 

Drawing Detail:	
Site Plan	
Ref: Jones 15392	
Drawing No. SD 001	
Date: 10.07.15	Revision: ***
Scale: 1:500 @ A4	Drawn: JRS