



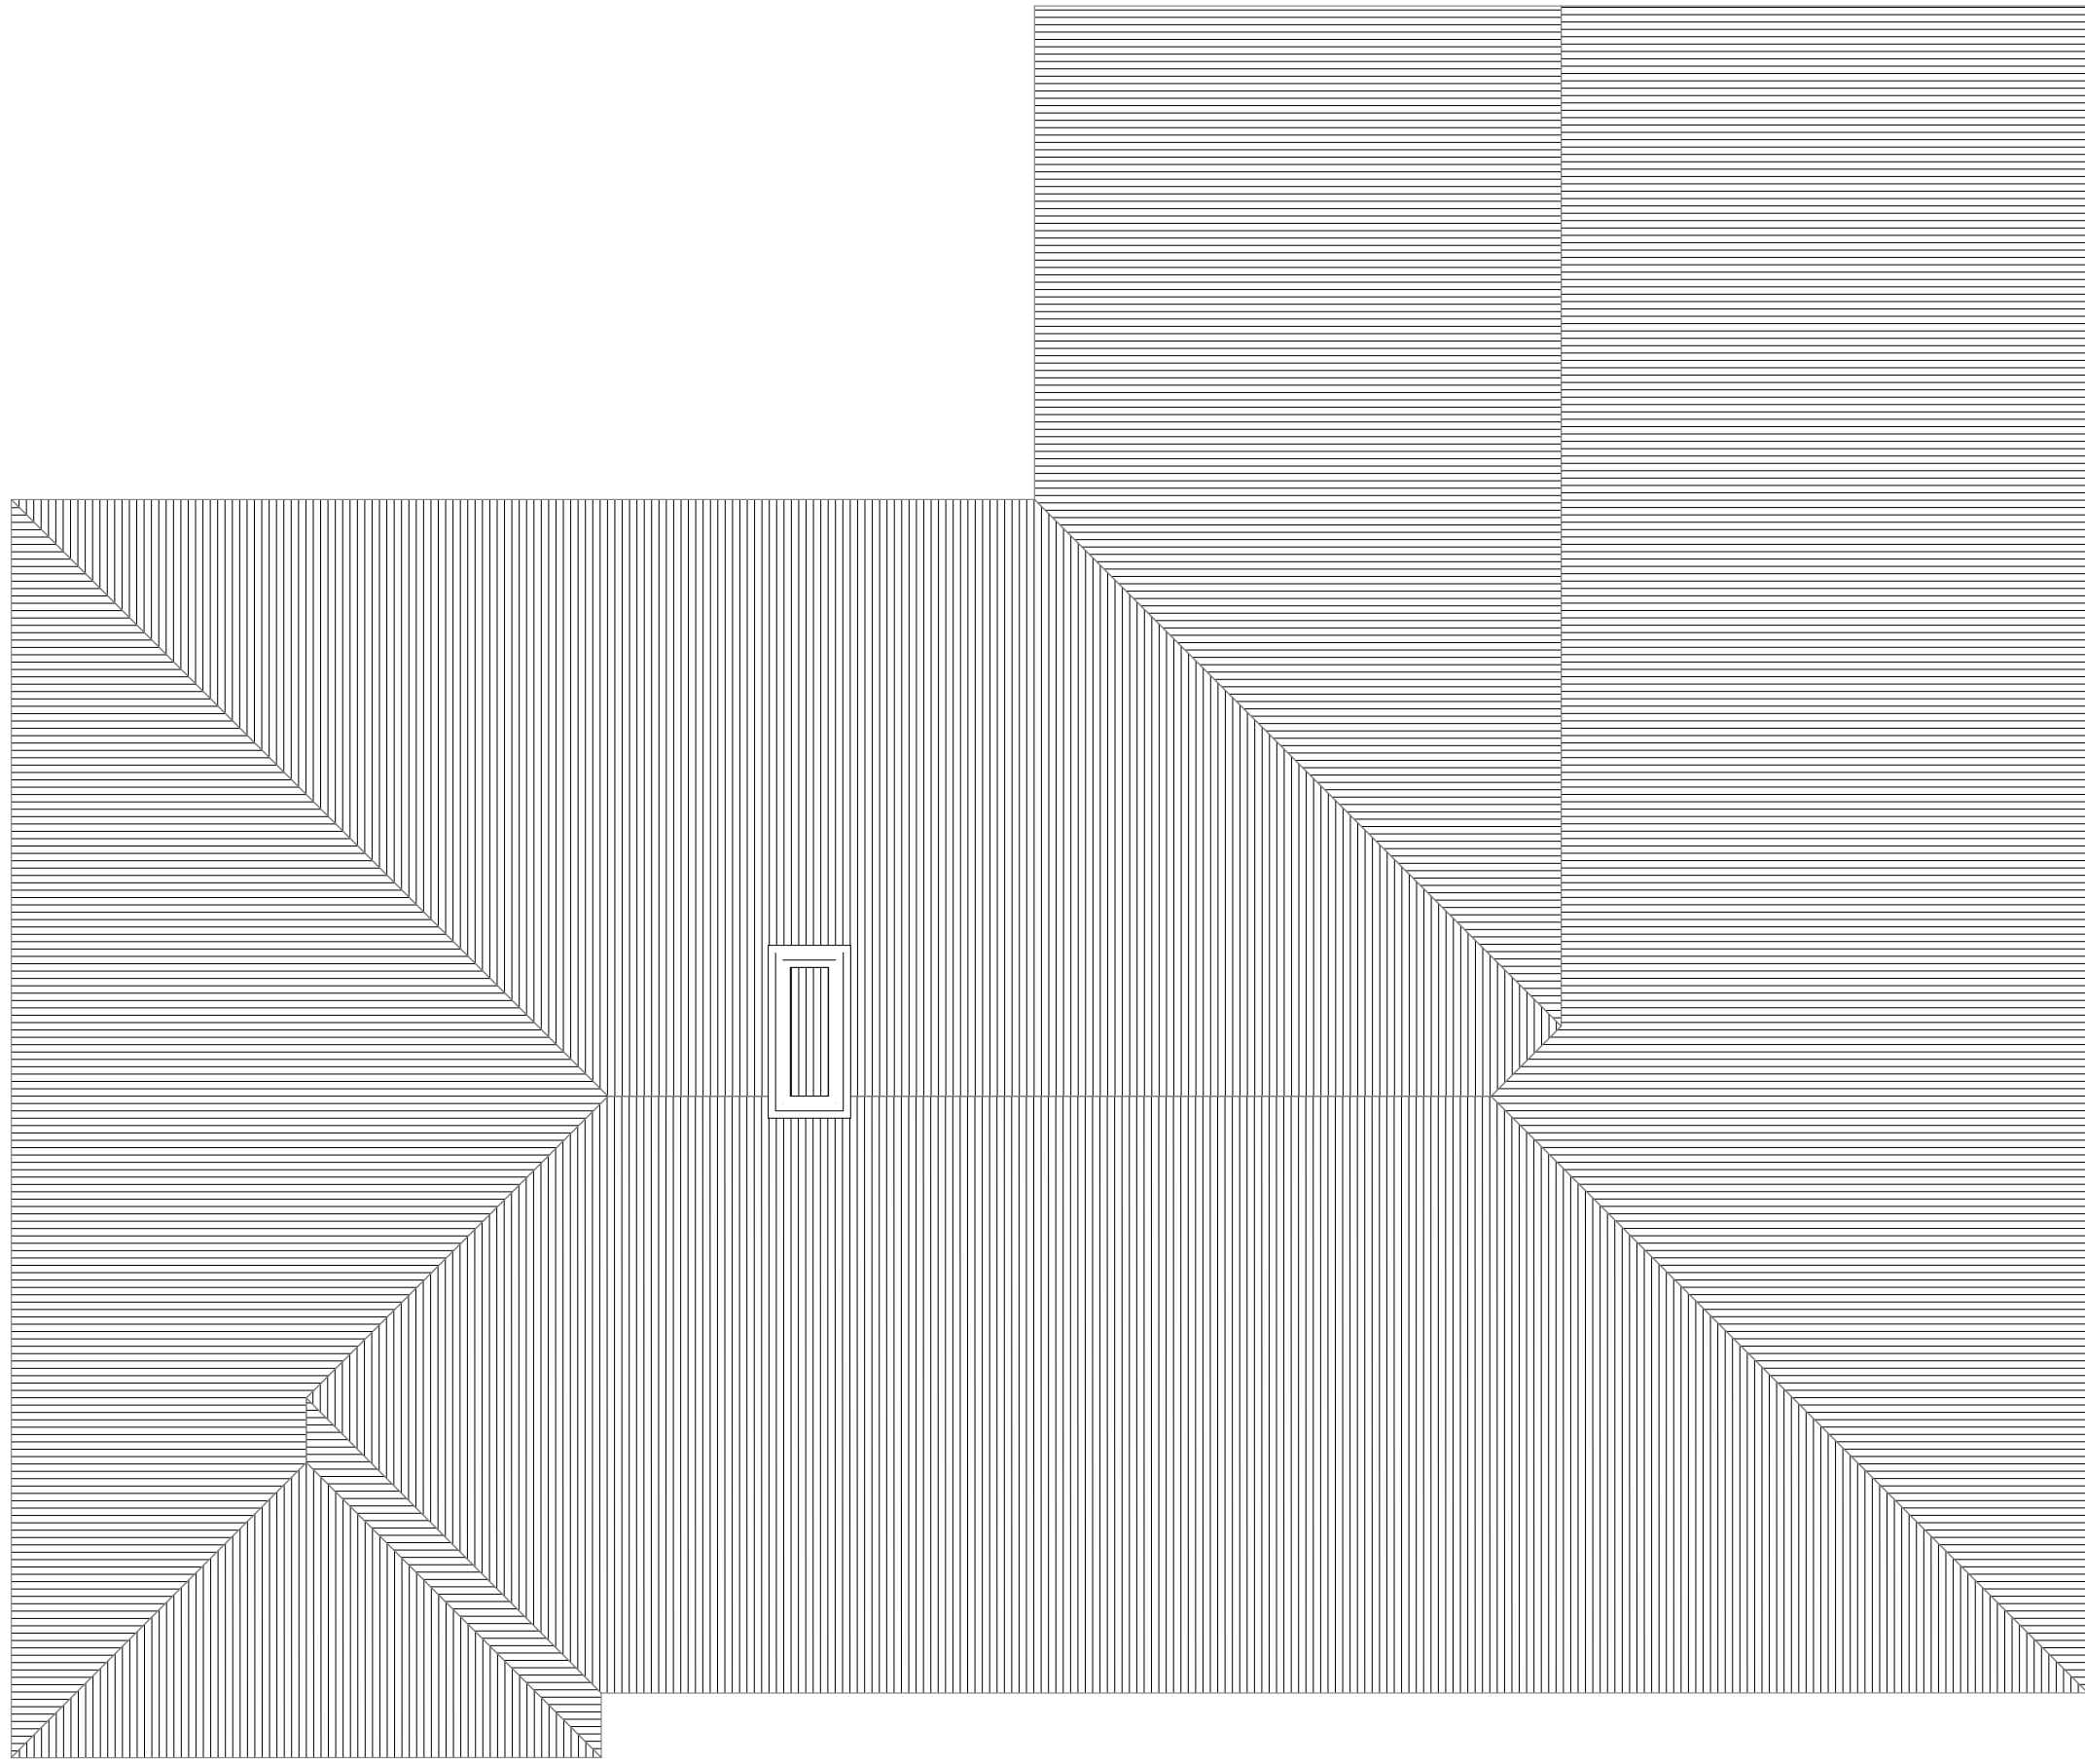

Existing

Roof Plan

1:50

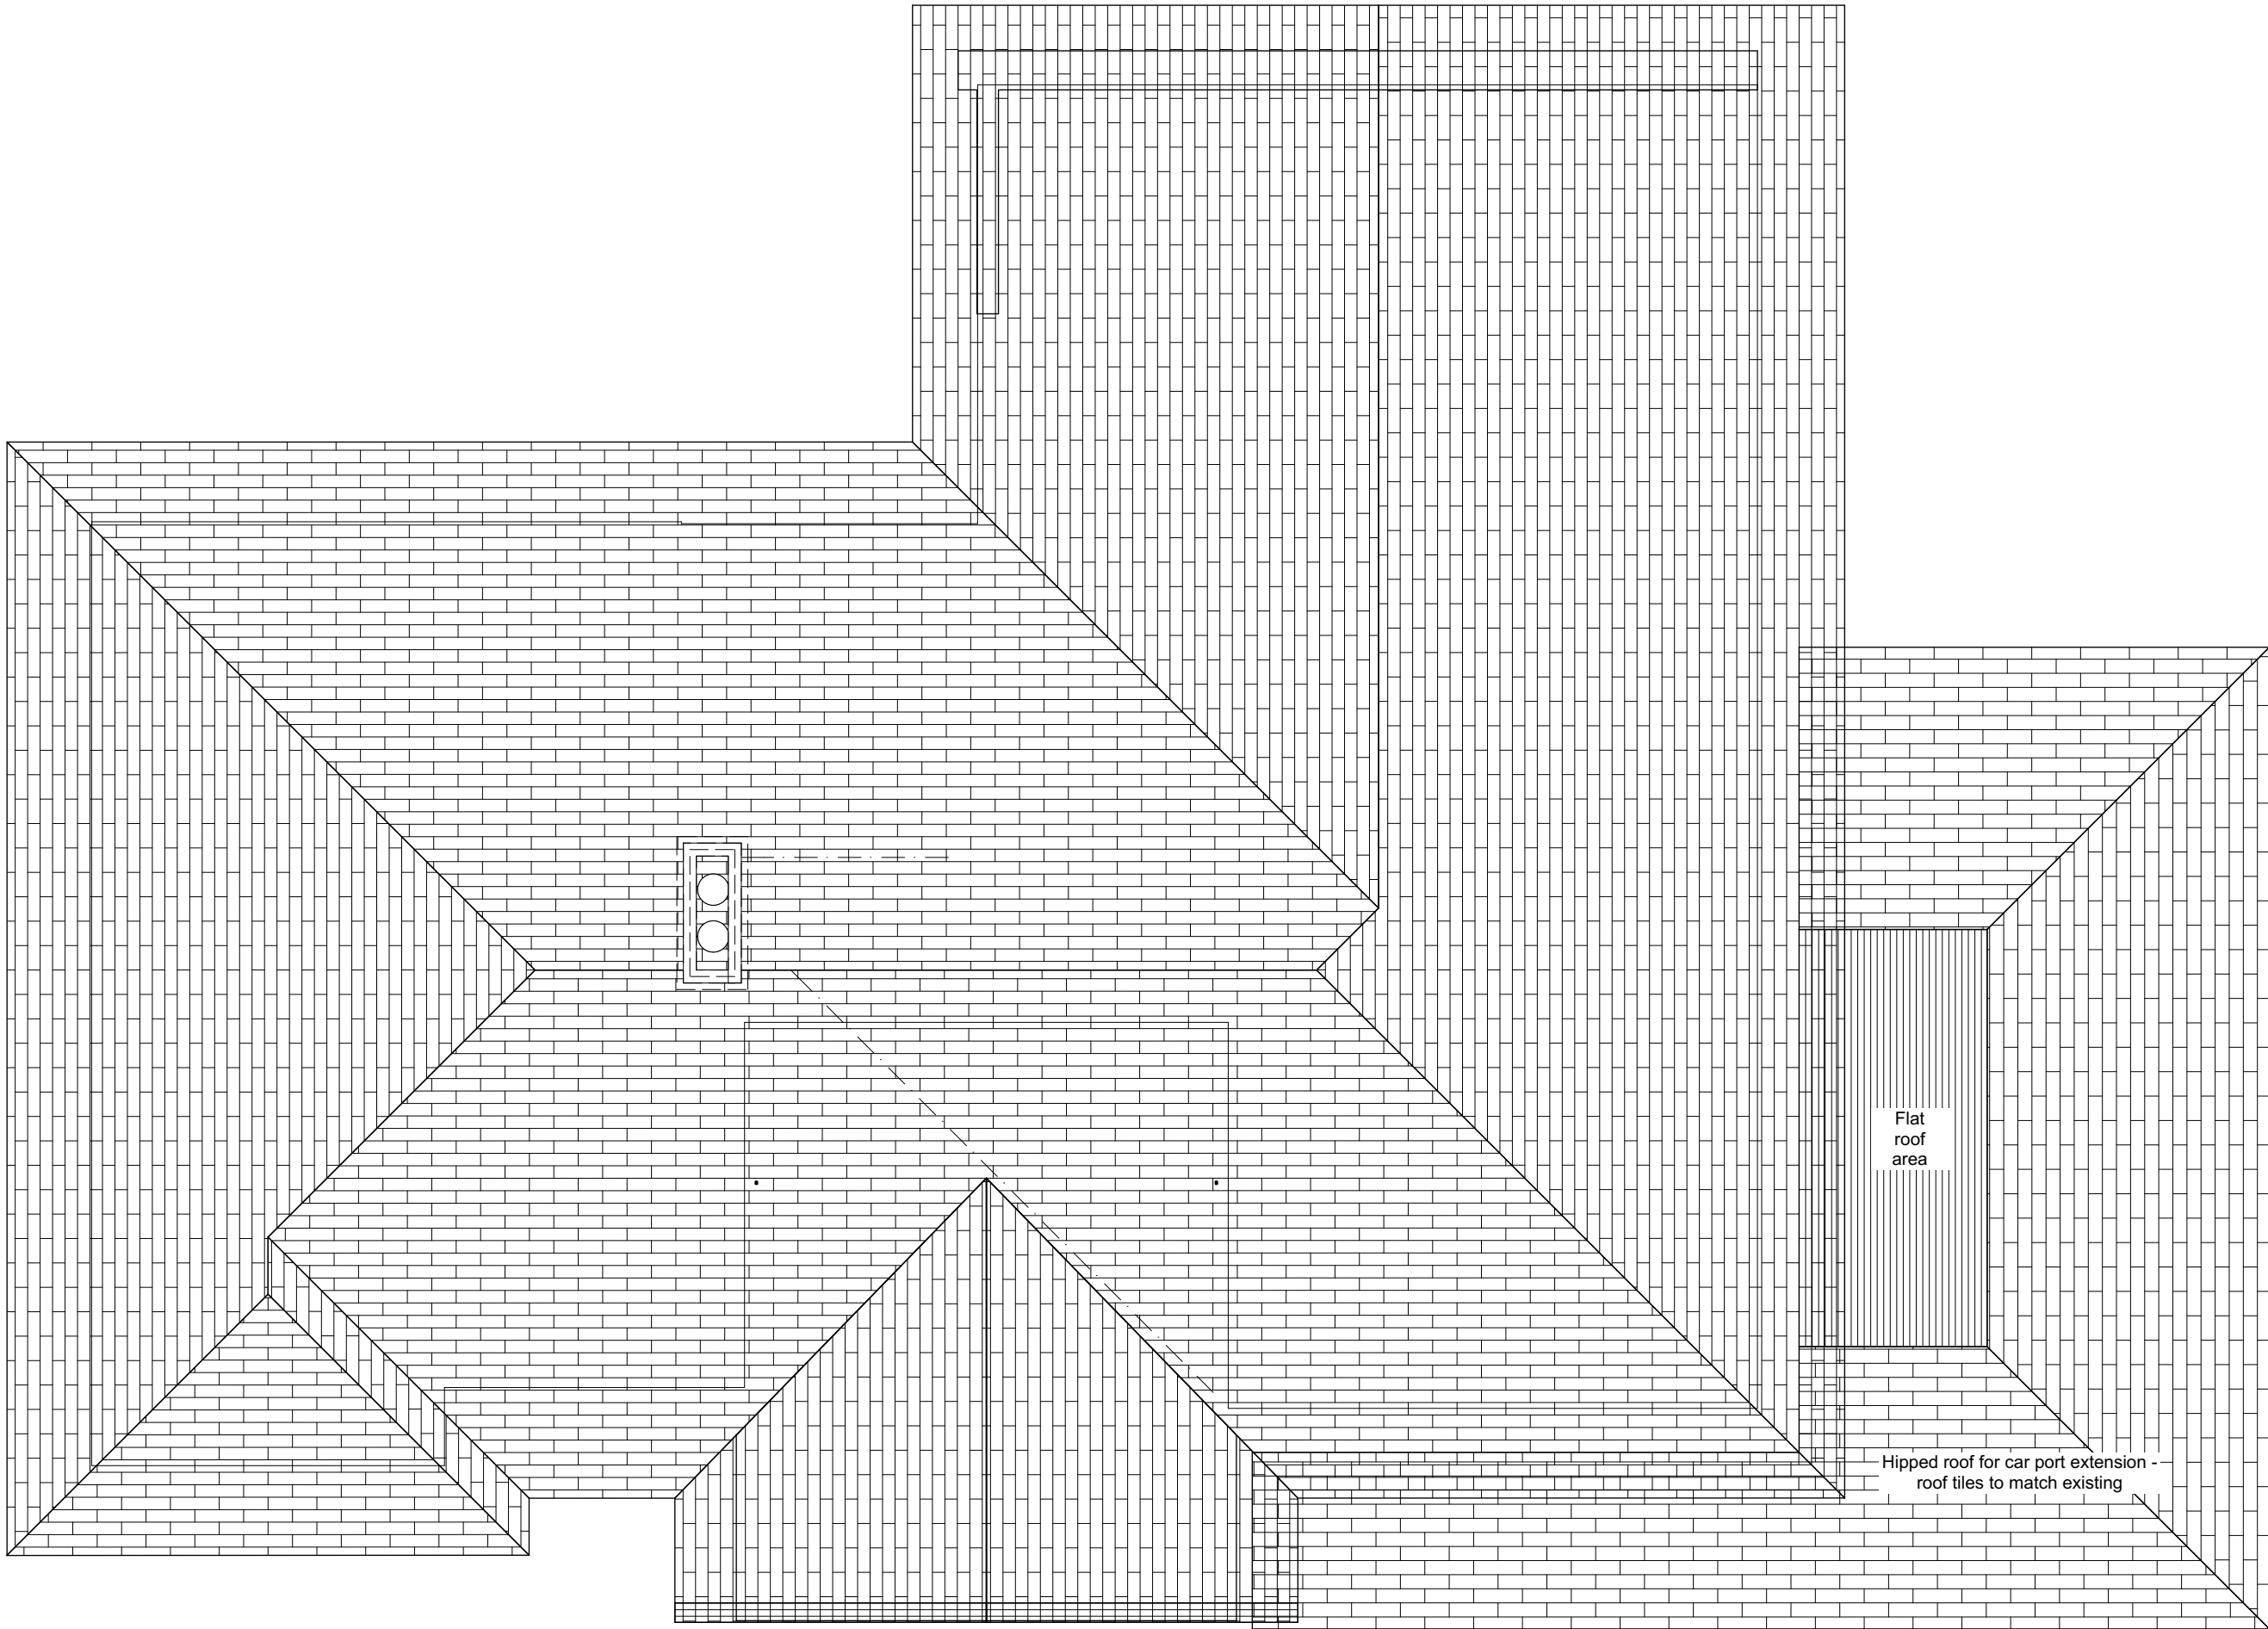

Proposed

Roof Plan

1:50

Note: All dimensions to be checked on site by the contractor before fabrication and erection. Figured dimensions to be taken in preference to scaled dimensions. This drawing is the copyright of the architects and must not be reproduced or used without their express consent, except for the purposes of a planning application. Electronic issue of this drawing to be confirmed by paper hard copy only.

revisions & notes:						
A	:	08.04.15	:	SAB	:	Issued to roofer
B	:	20.05.15	:	RS	:	Issued for Planning - Car Port

project: Mr and Mrs Battye
Alteration & Extension
44 Warblington Road
Emsworth

drawing name: Proposed and Existing
Roof Plans
PLANNING

status: March 2015

date: 1:50 @A1

scale: RS

drawn:



61 South Street, Havant, Hampshire PO9 1BZ
t: 023 9248 2494
e: design@pwp-architects.com
w: www.pwp-architects.com

Project No. **5204**

drawing No. **1202** rev **B**