



PLANS & ELEVATIONS
AS ORIGINALLY EXISTING

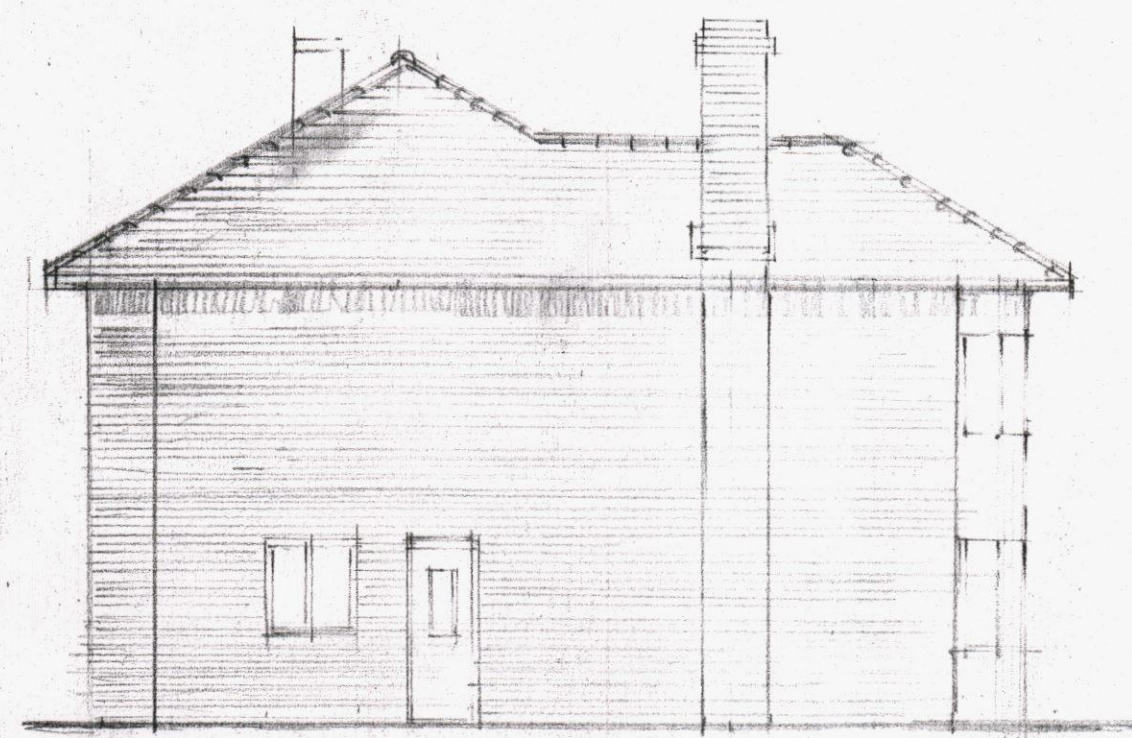


NORTH ELEVATION EXISTING

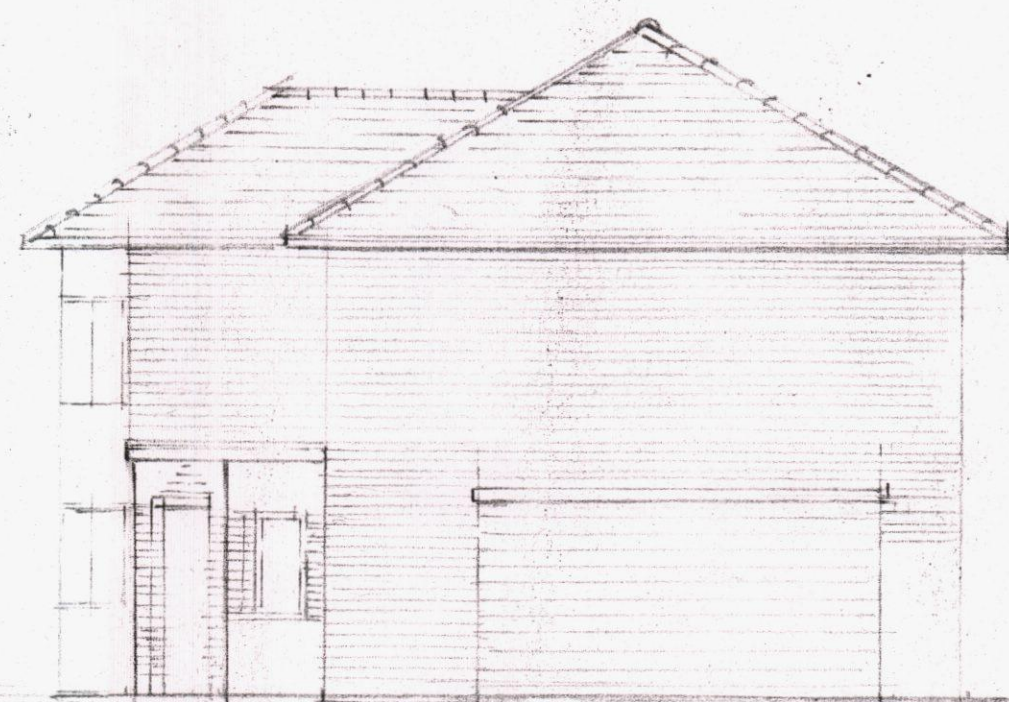


SOUTH ELEVATION EXISTING

PLANS & ELEVATIONS
AS PROPOSED

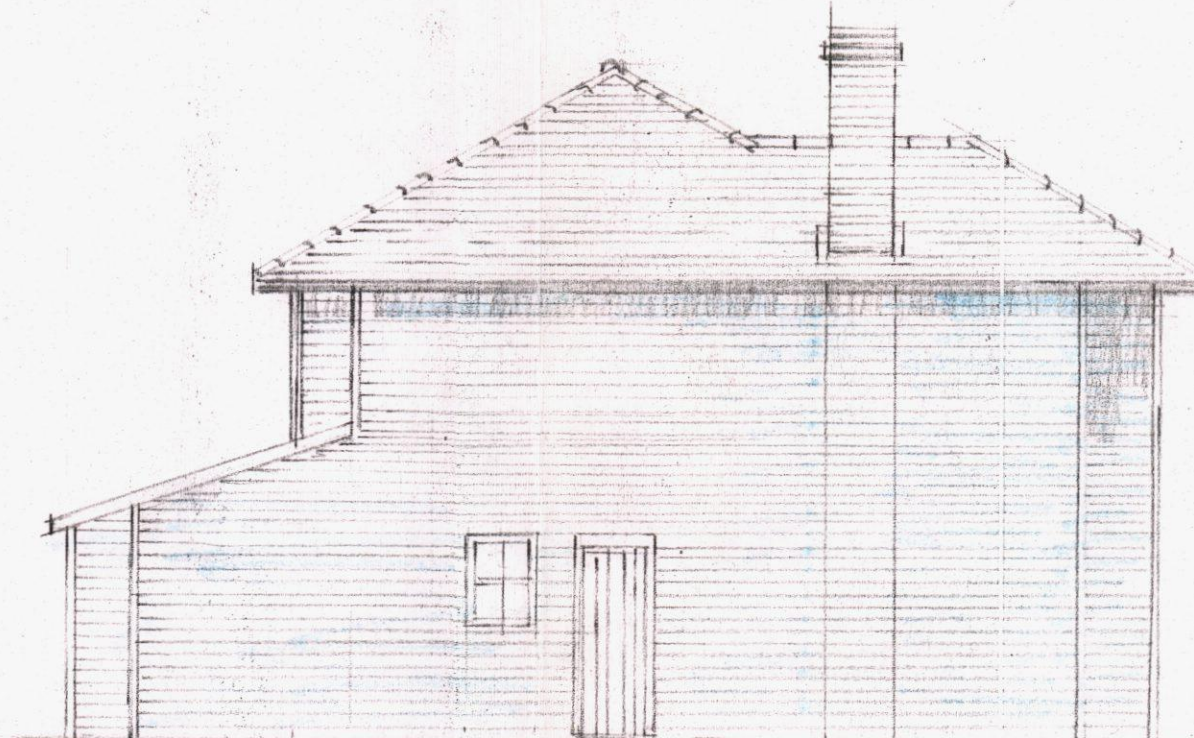

NORTH ELEVATION PROPOSED

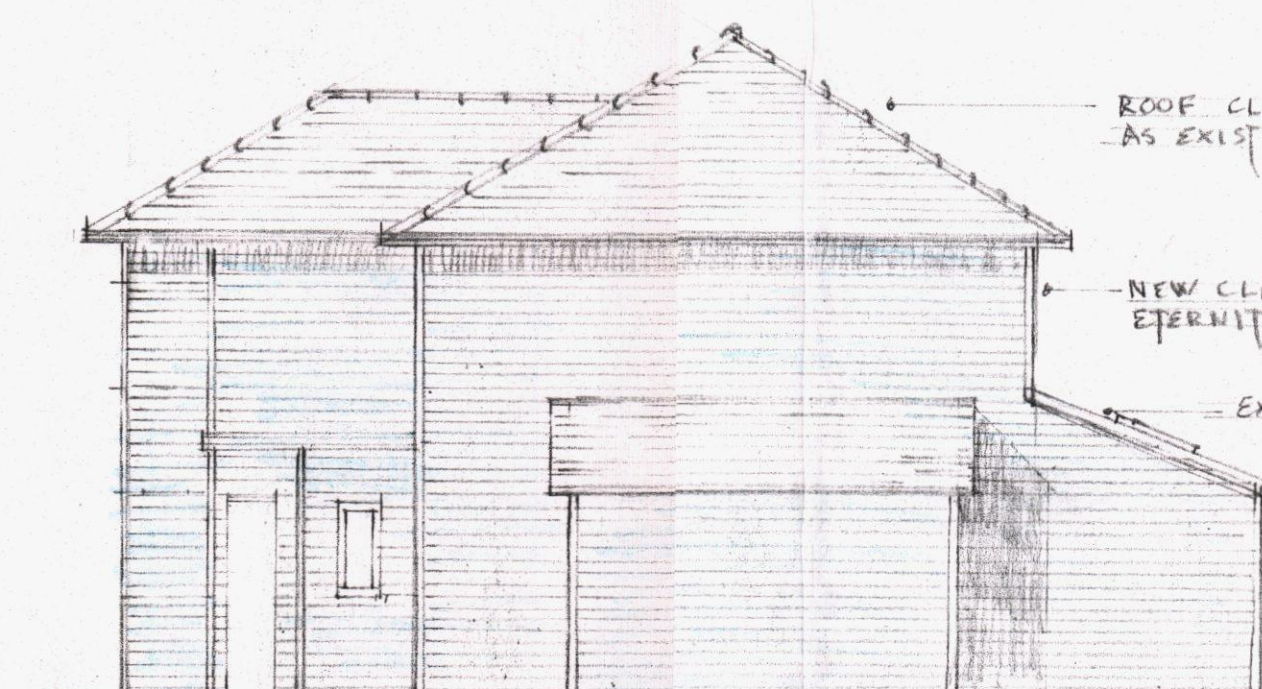

SOUTH ELEVATION PROPOSED

NOTES

- NEW WORKS
- EXISTING ORIGINAL

MATERIALS
WALLS - MARLEY
ETERNIT WEATHER BOARD
CEMENT FIBRE BLUE/GREY
CLADDING TO ALL ELEVATIONS
& TO INCLUDE GROUND
FLOOR REAR EXTENSION

ROOF -
MAIN ROOF CLAY TILES
ALL AS EXISTING
EXTENSION BLACK SLATE
ROOFLIGHTS - VELUX

ROOF CLAY TILES ALL
AS EXISTING

NEW CLADDING
ETERNIT WEATHER BOARD

EXTENSION ROOF
BLACK SLATE
VELUX ROOFLIGHTS



WEST ELEVATION FRONT EXISTING




EAST ELEVATION REAR EXISTING




WEST ELEVATION


EAST ELEVATION

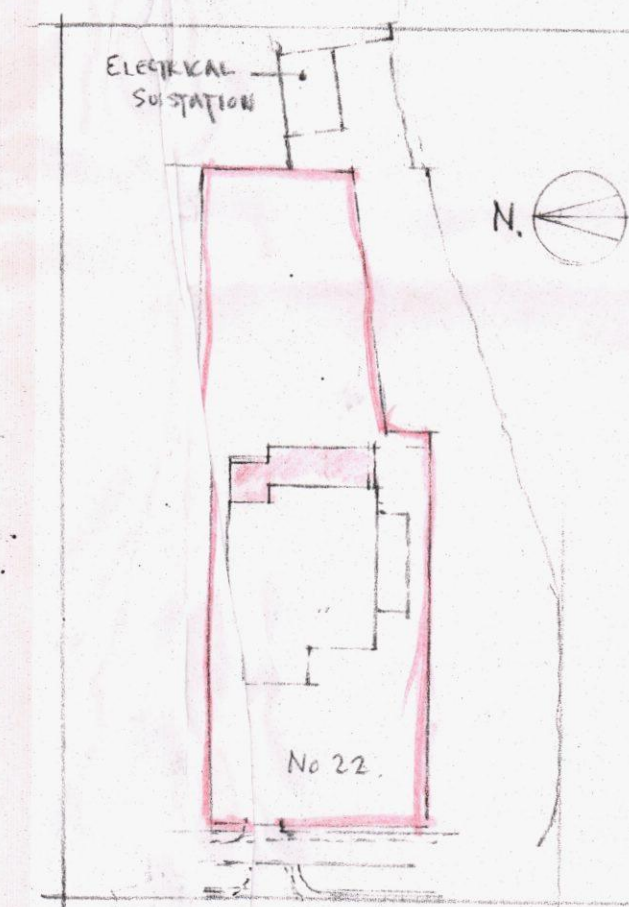


BLOCK PLAN SCALE 1:500

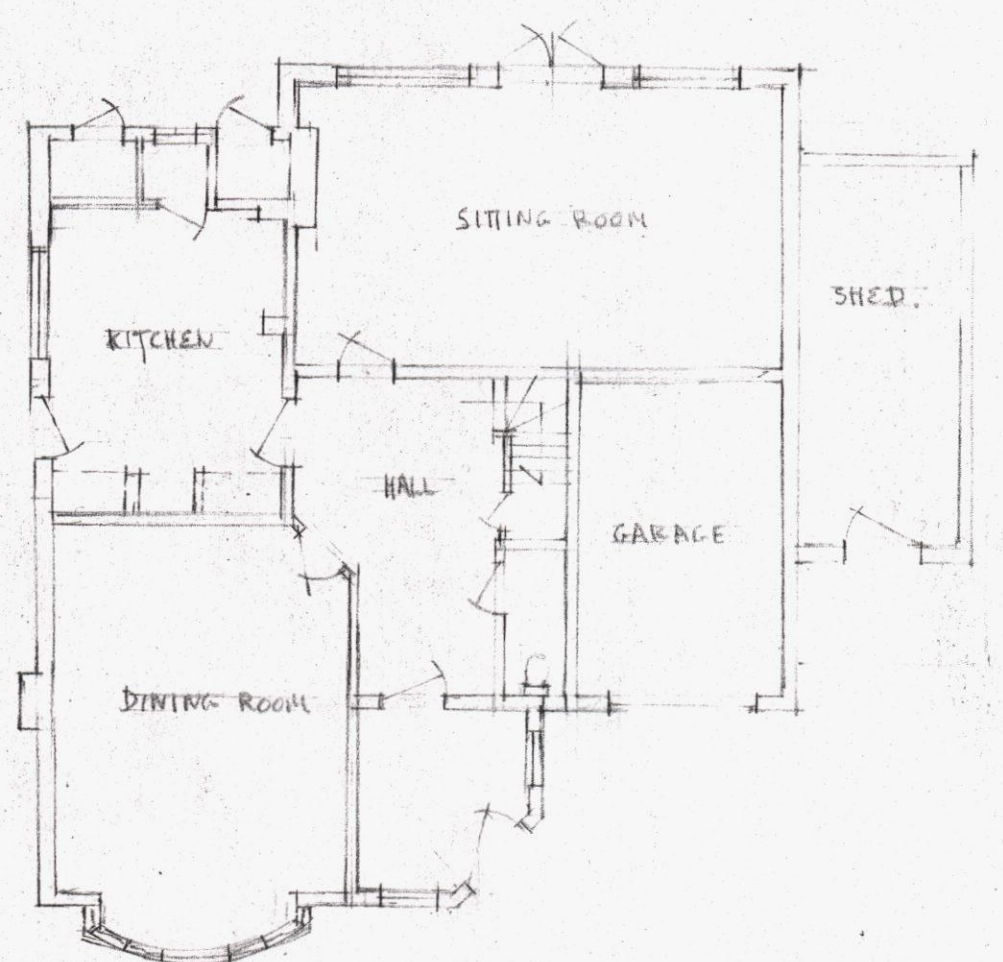


GROUND FLOOR AS EXISTING

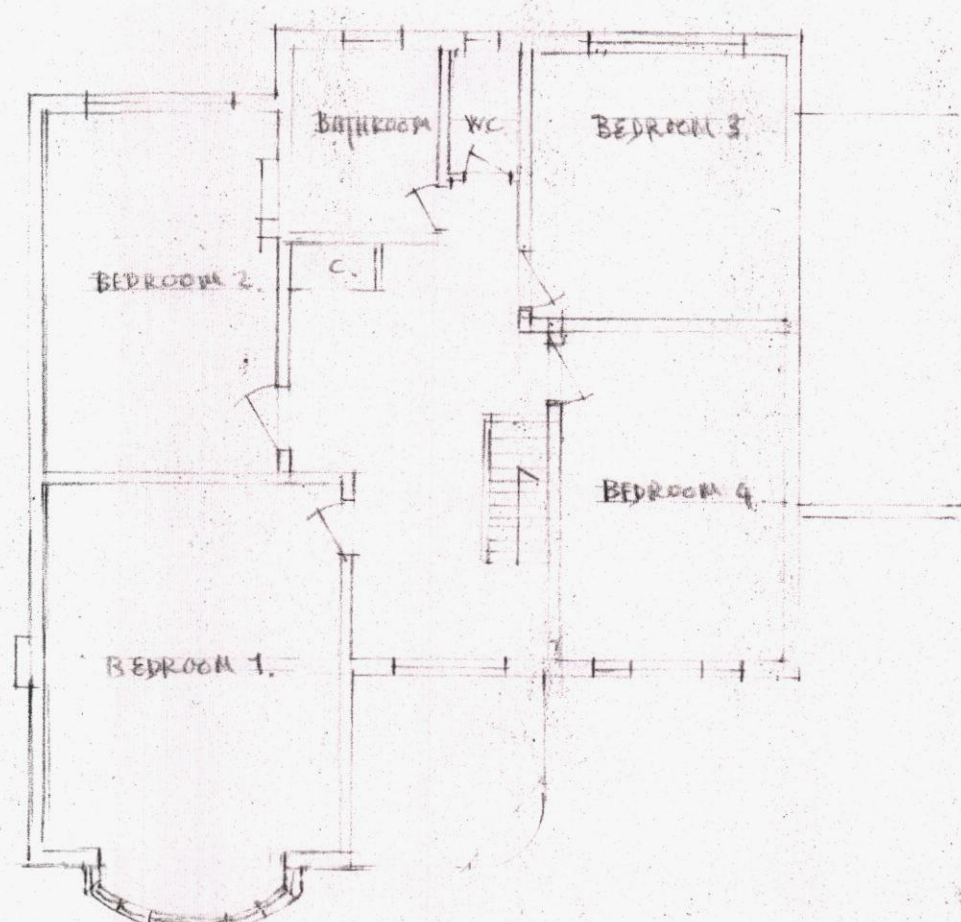


1ST FLOOR PLAN AS EXISTING

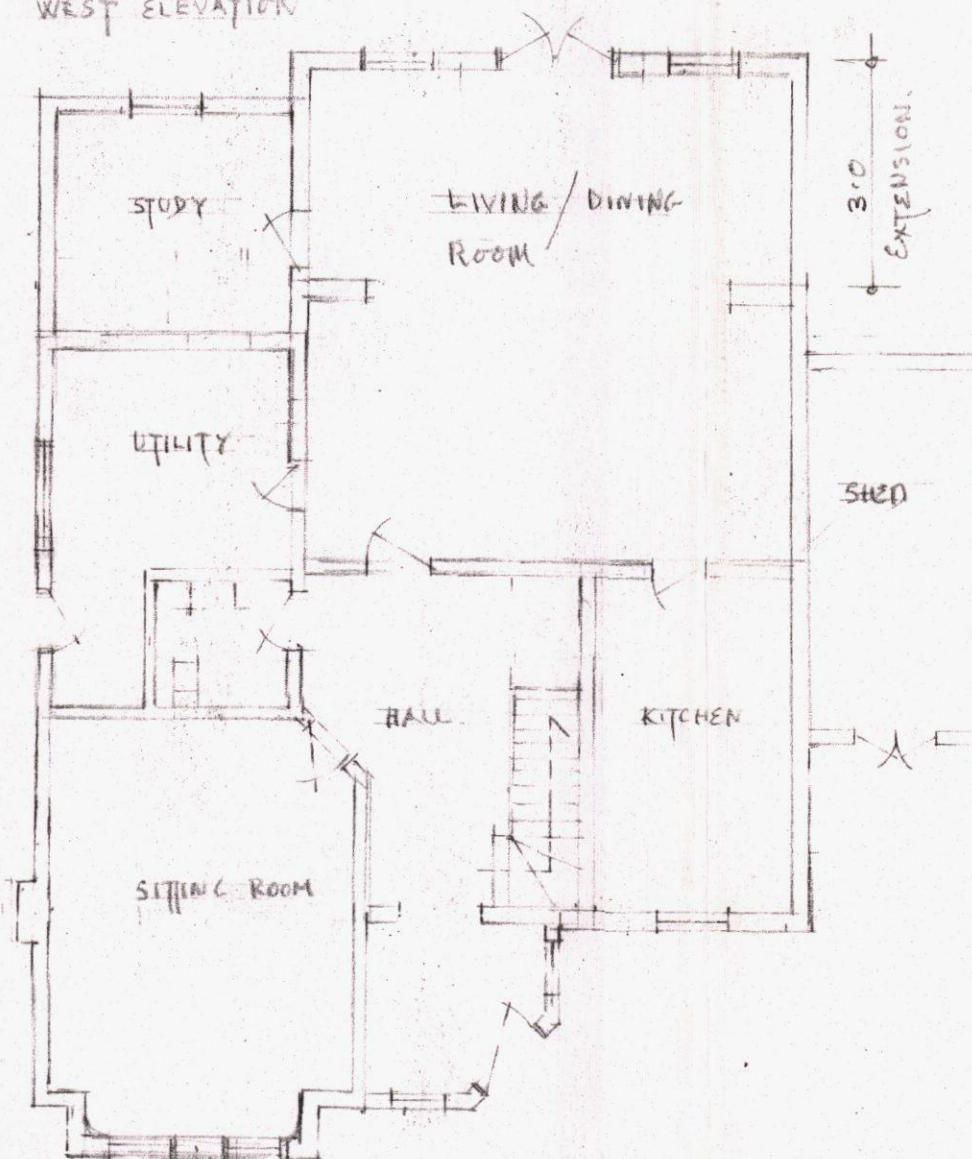

GROUND FLOOR PLAN PROPOSED

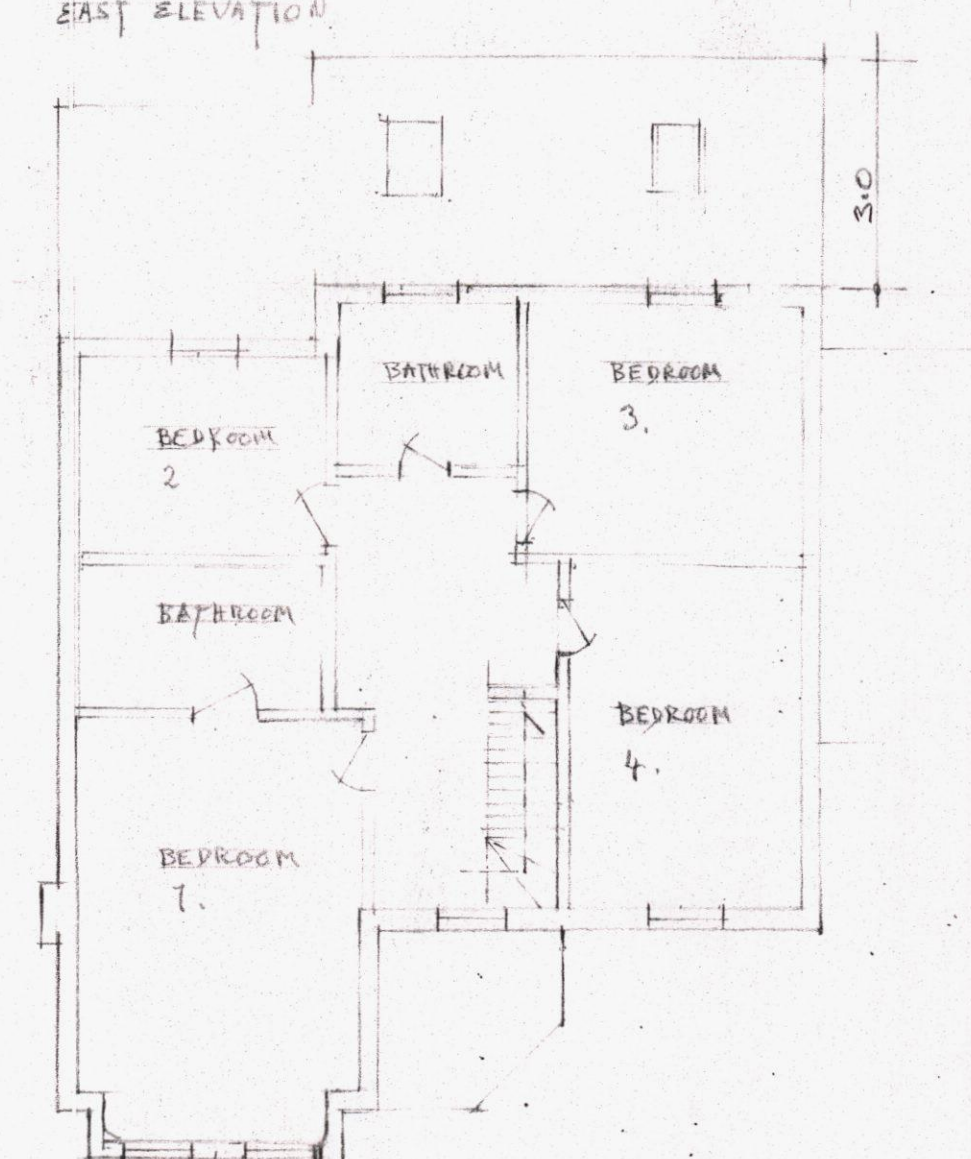

1ST FLOOR PLAN PROPOSED

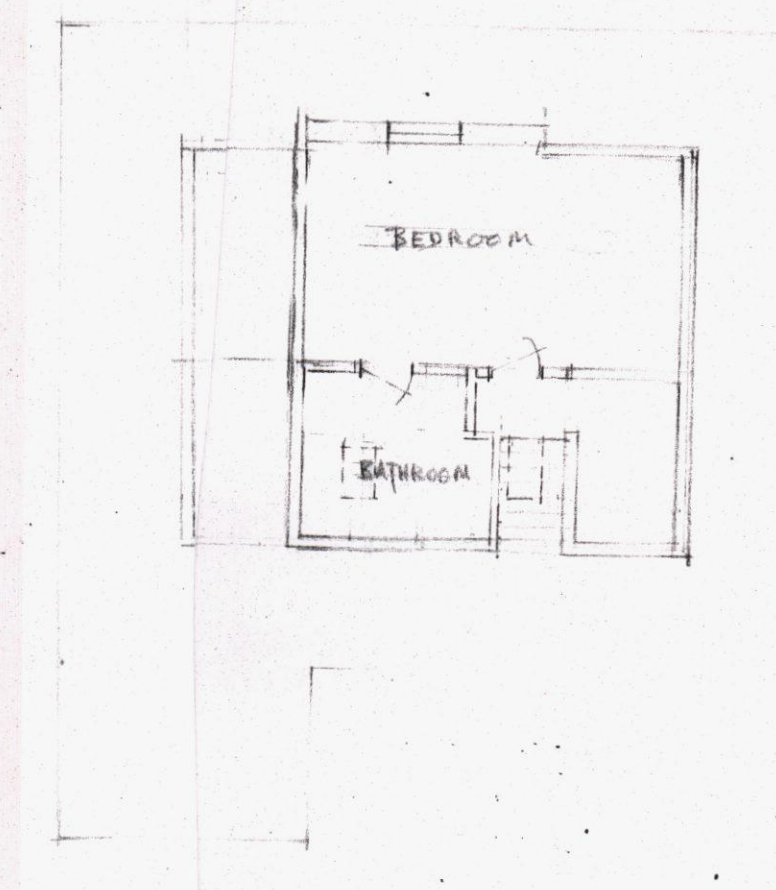

ATTIC PLAN PROPOSED

HAVANT BOROUGH COUNCIL
24 DEC 2014
RECEIVED

22 SOUTHBLEIGH ROAD
WARRINGTON, HAVANT
HAMPSHIRE
PO9 2RS

PLANS & ELEVATIONS
EXISTING & PROPOSED
& BLOCK PLAN

SCALE 1:100 & 1:500

SIMON LORD ARCHITECT
GLADING FARM
SUTTON, NE. PULBROUGH
WEST SUSSEX BN26 1PE

DWG No LS 101

12.12.2014