




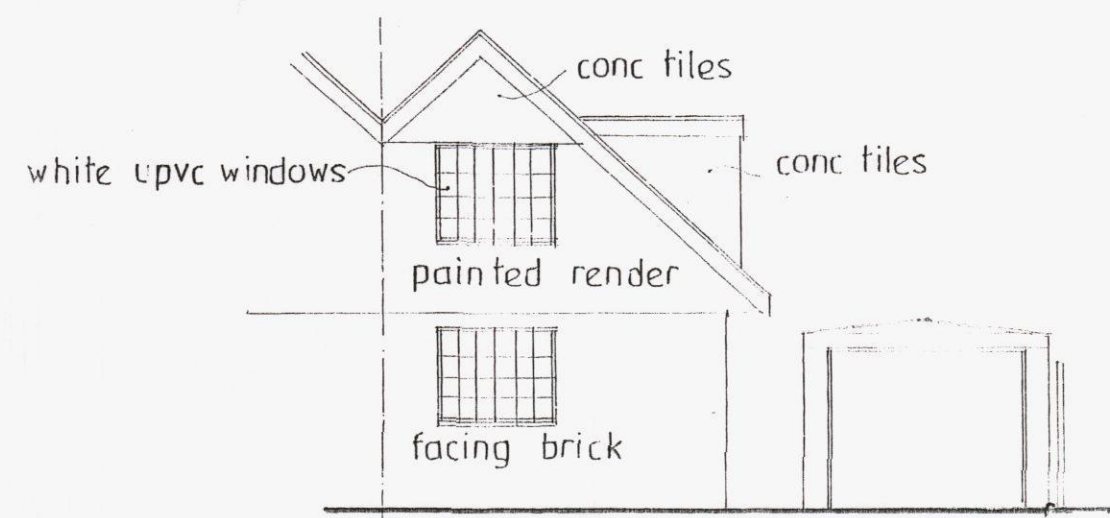


existing front elevation north
elevations scale 1:100

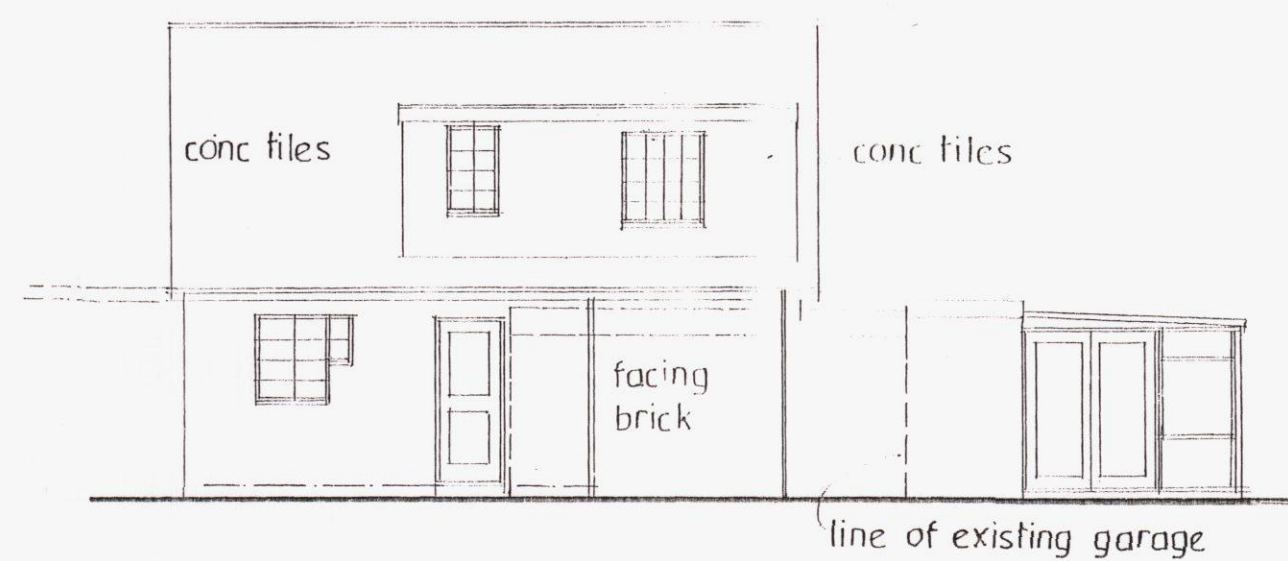


existing side elevation west

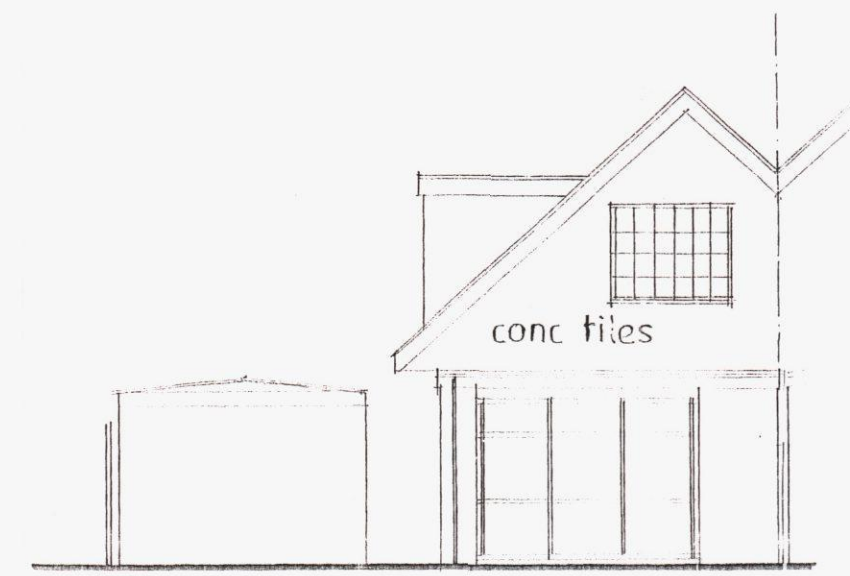

existing rear elevation south

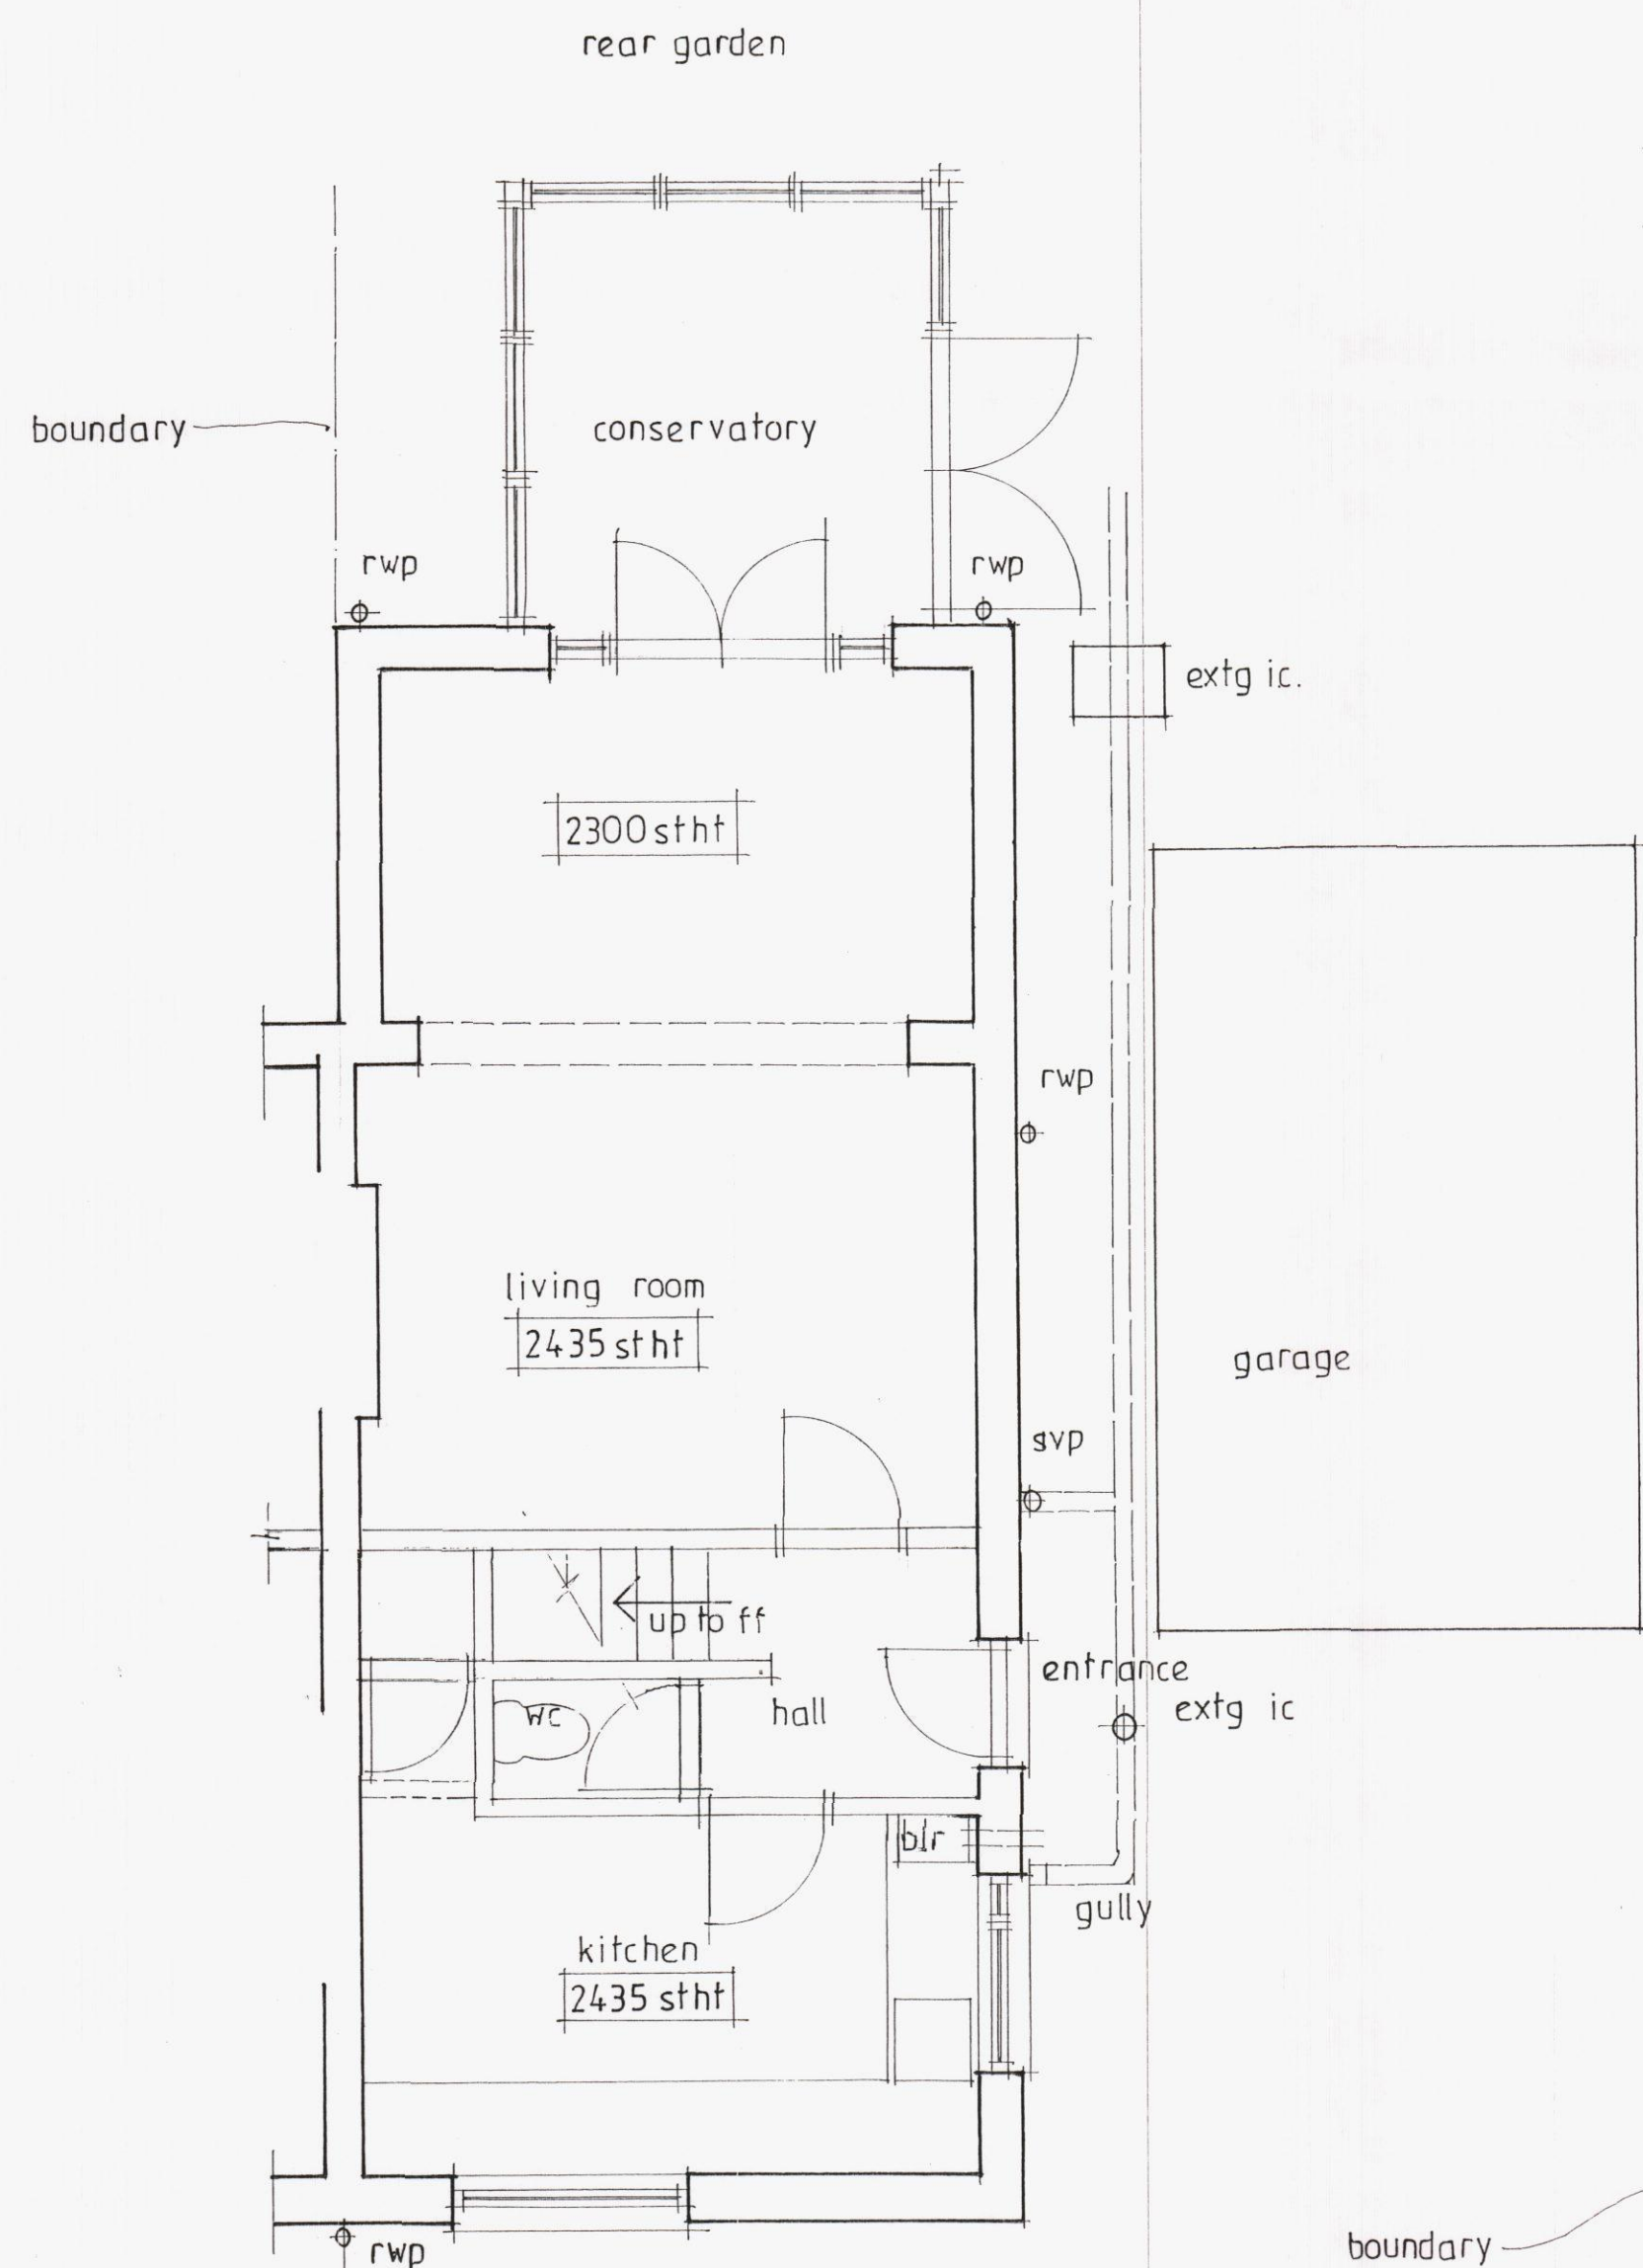

existing ground floor plan

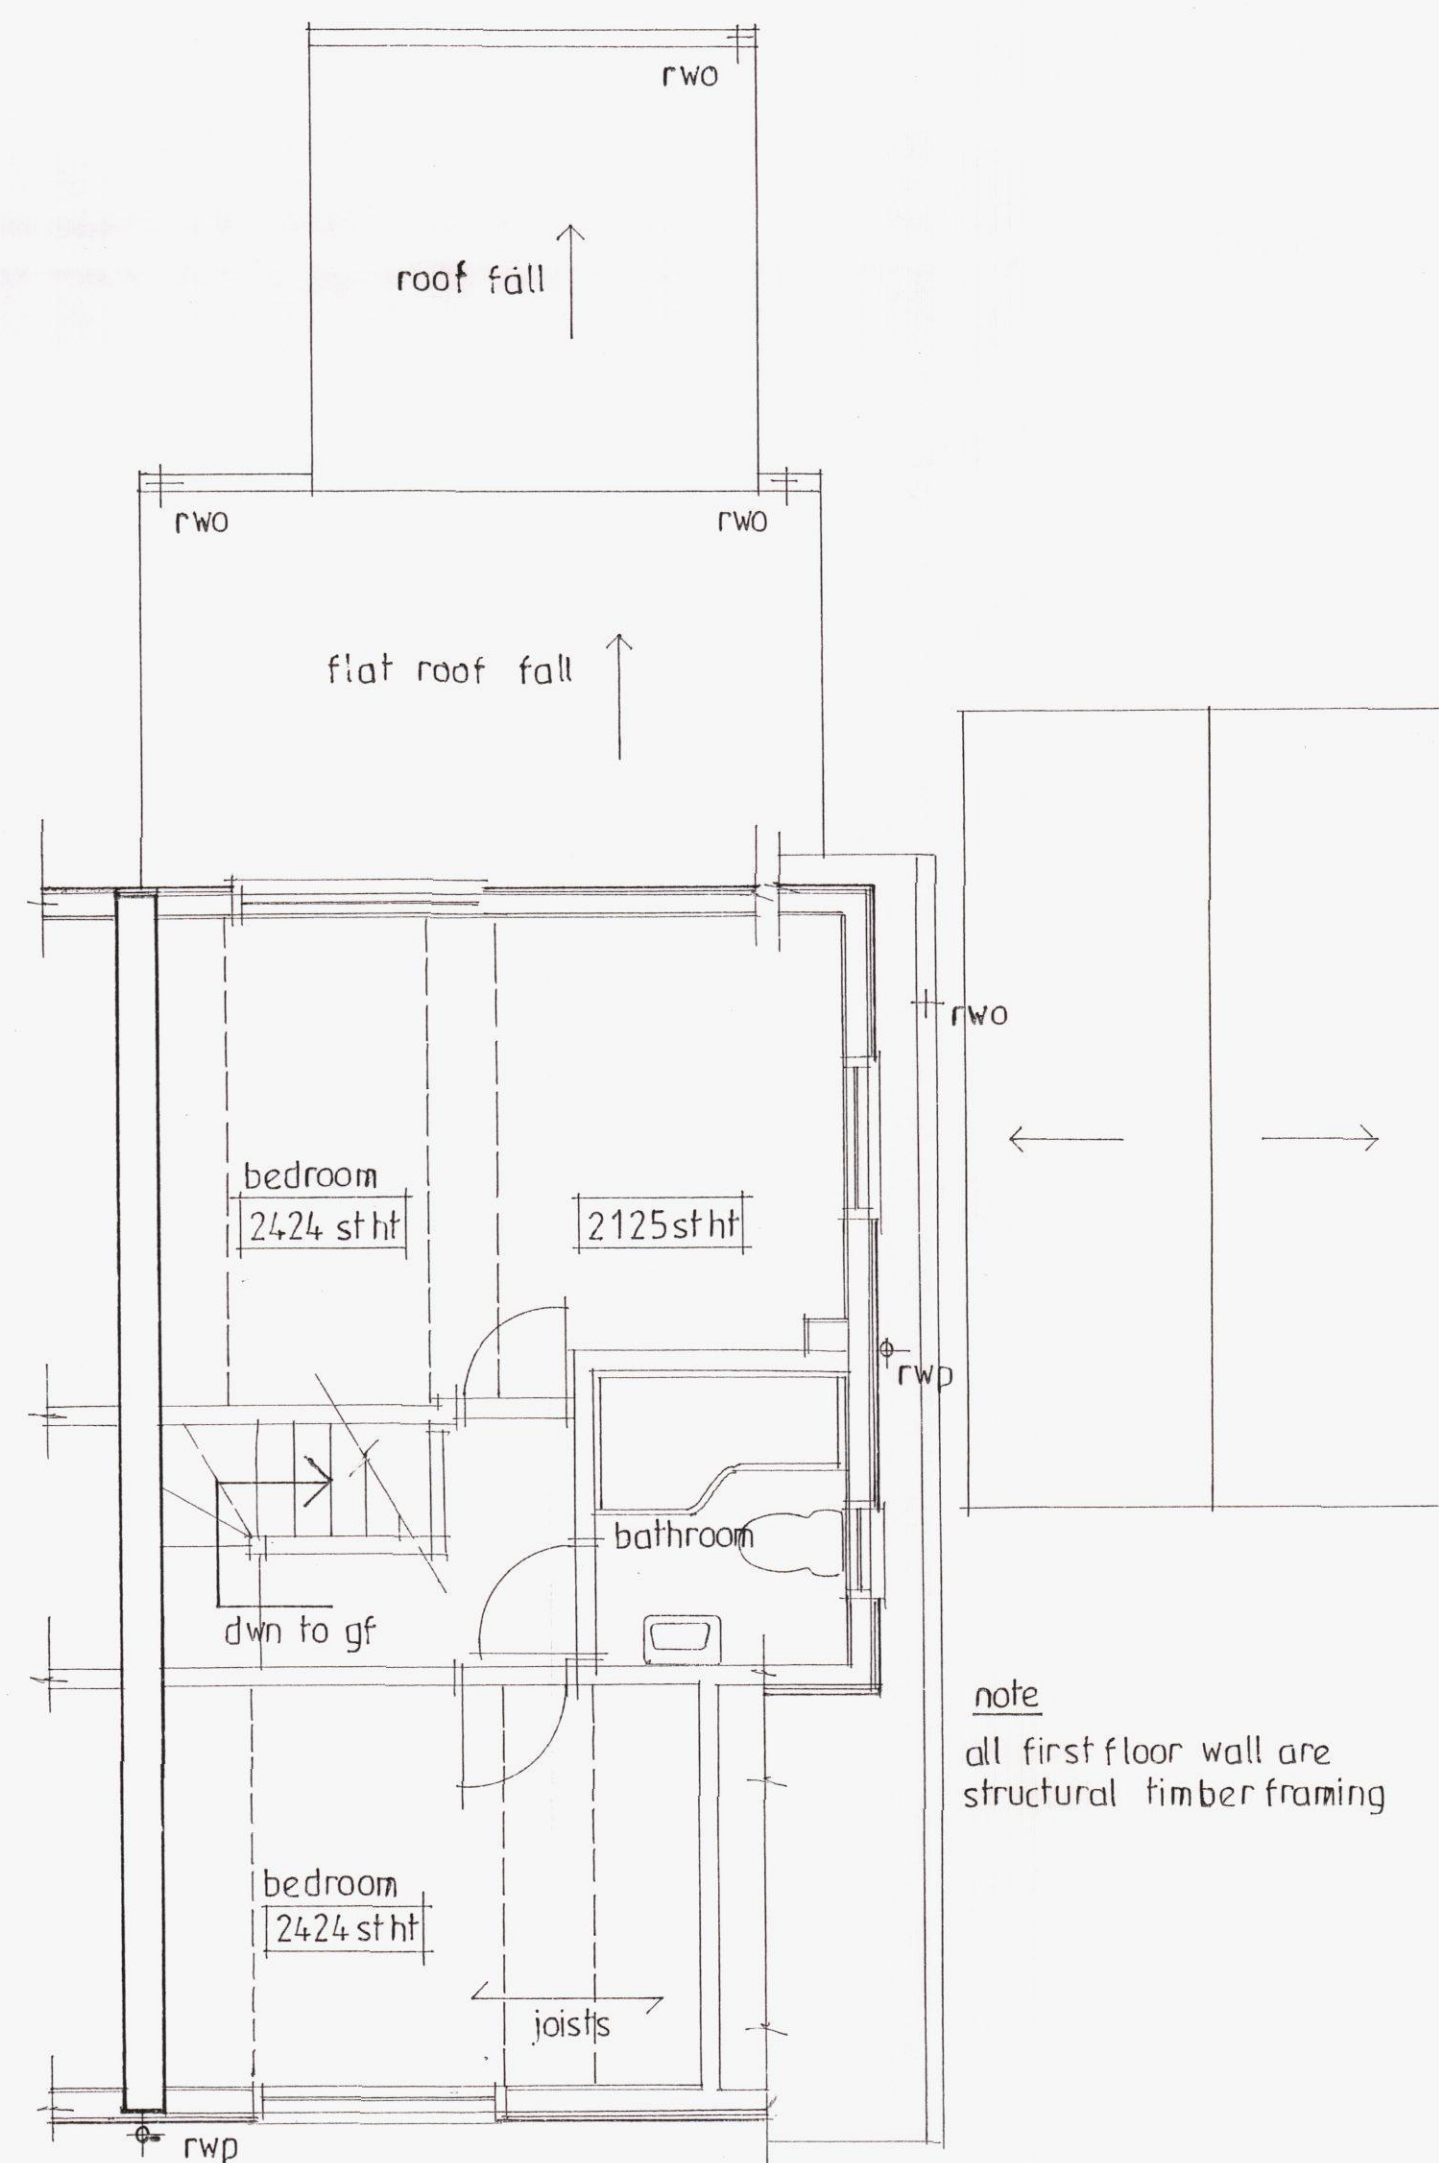

existing first floor plan



A	Date	Revision
1		

© copyright

DAVID YOUNG
ARCHITECTURAL

David Young
MCIAA

16 Walker Road
Portsmouth
PO2 8PQ

Tel: 02392 677975
Email: info@devityoung.co.uk
www.devityoung.co.uk

Client

MR AND MRS G. McDONALD

Job Title

38 SELSMORE ROAD
HAYLING ISLAND
HANTS

Drawing Title

EXISTING PLANS AND
ELEVATIONS

Scale 1:100 1:50 all at A1

Date March 2014 Drawn by D.F. Young

Drg. No. 157/1/14