



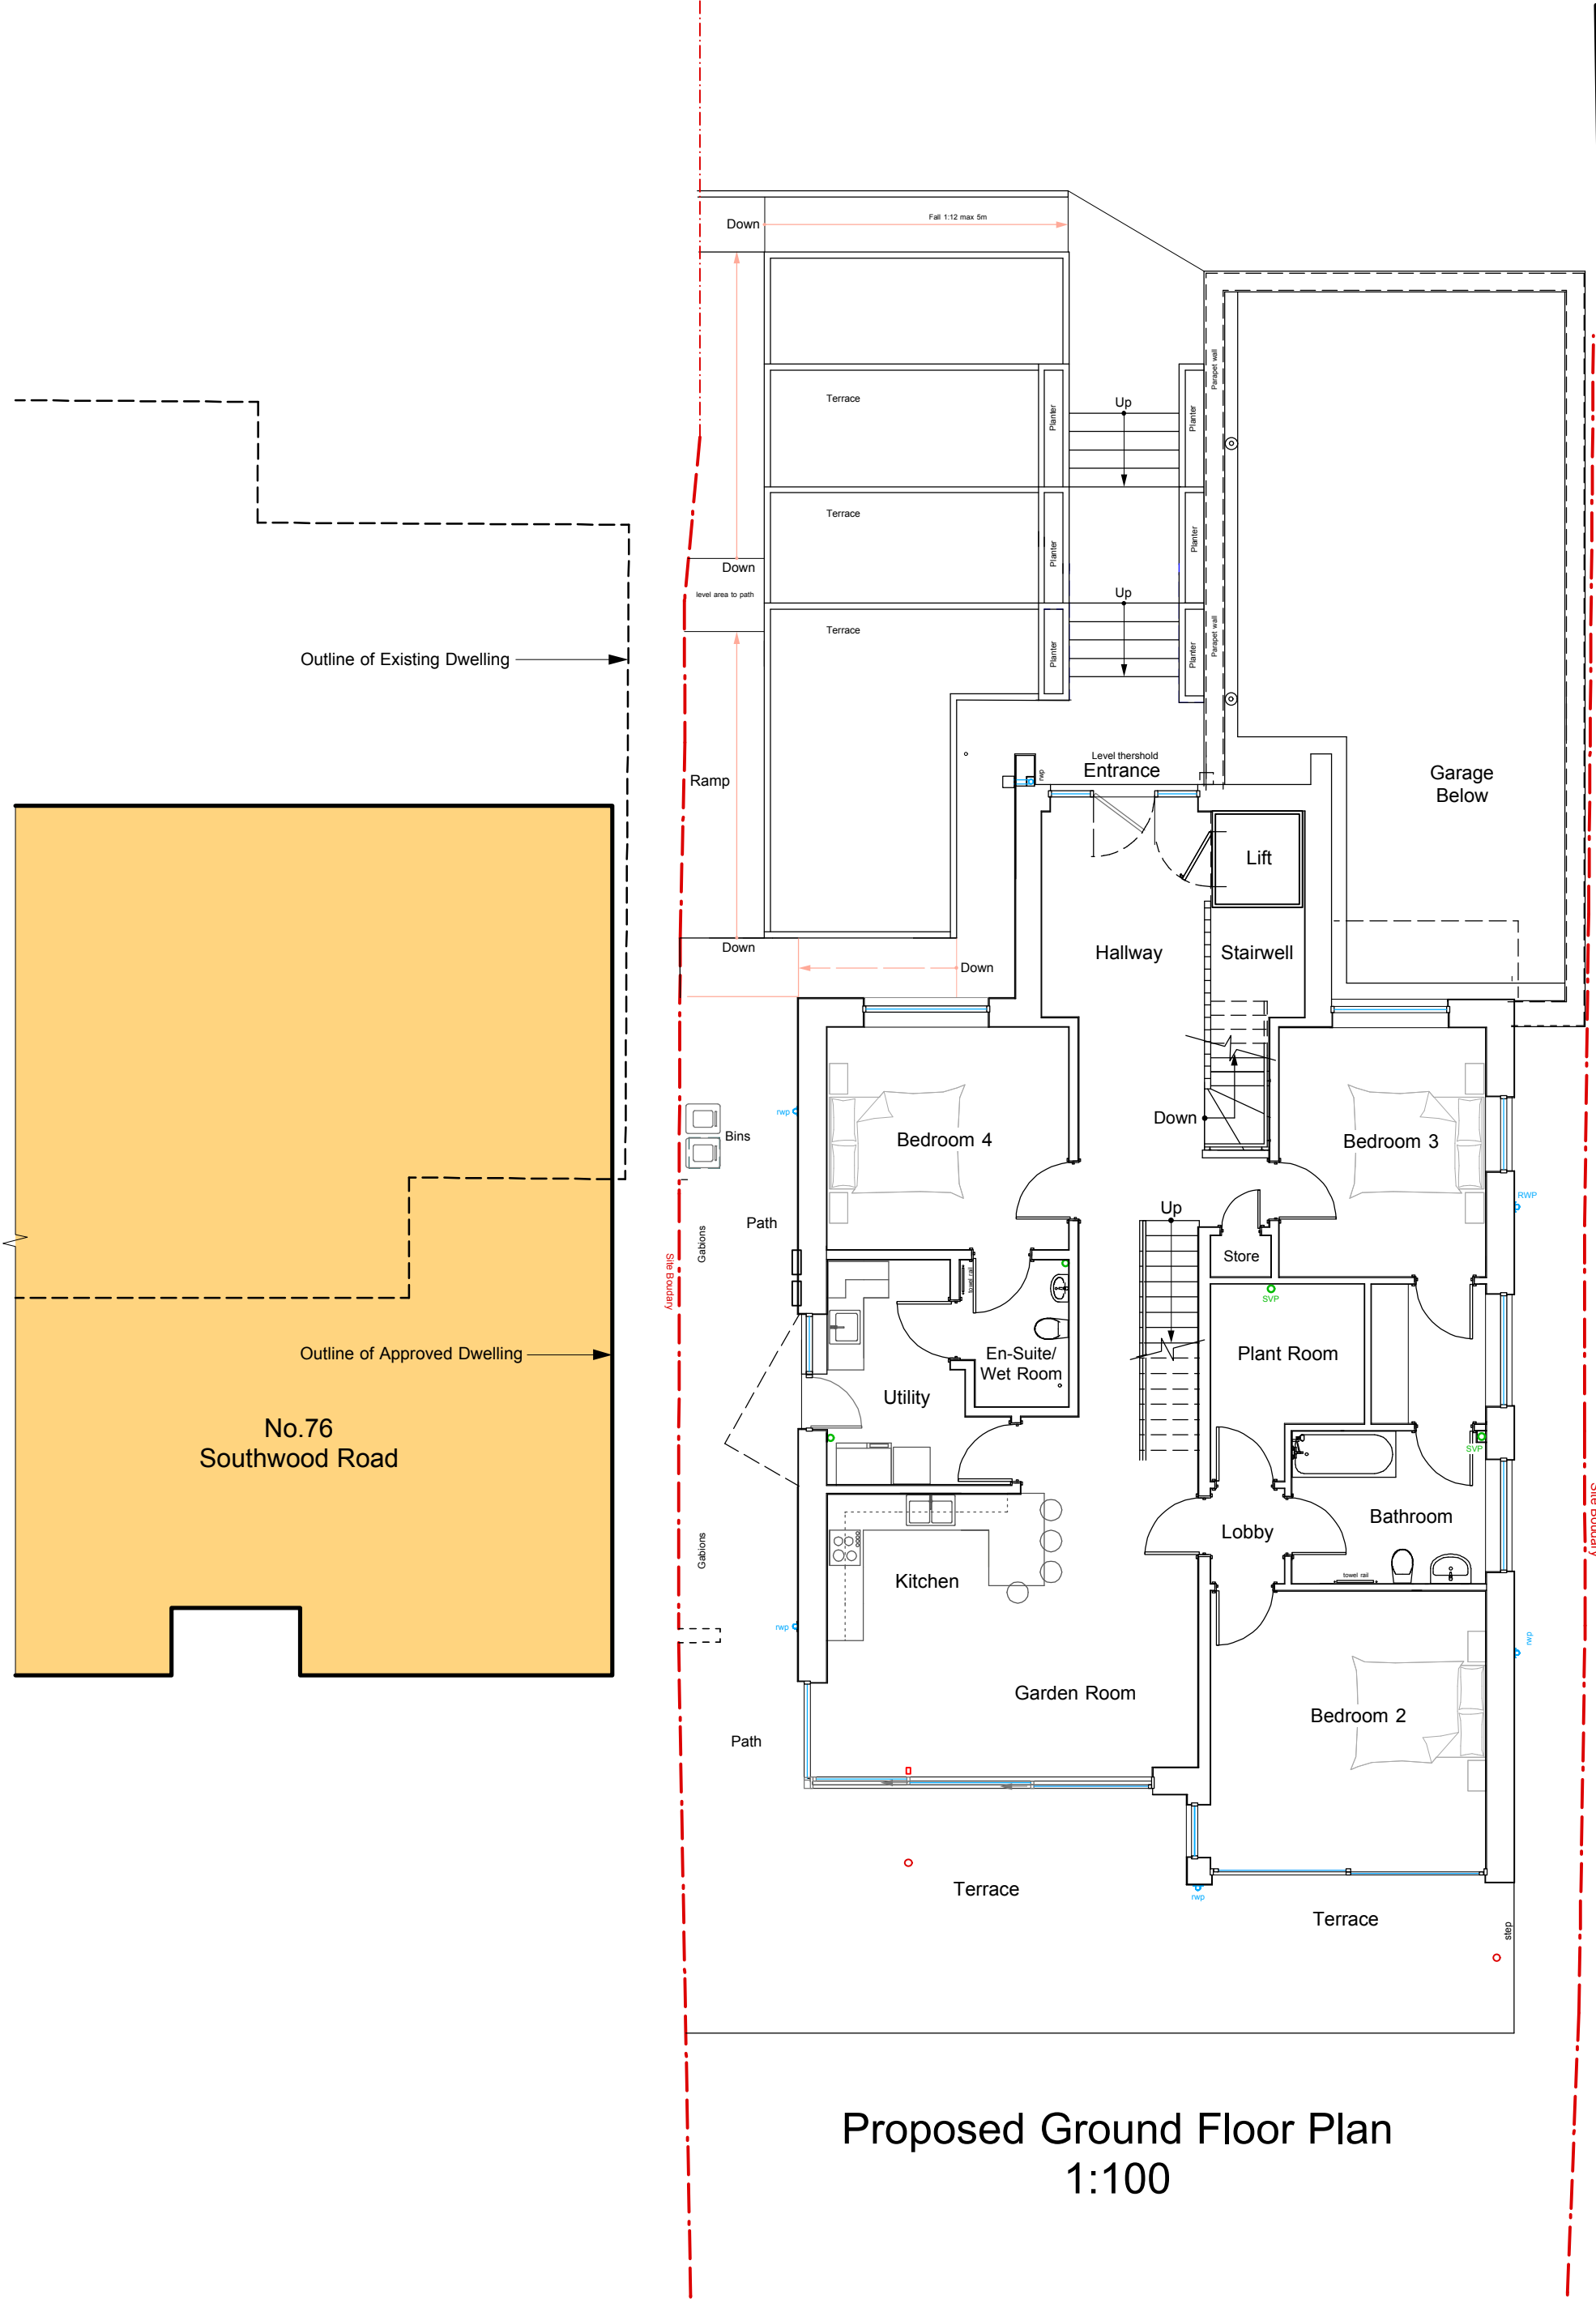


Proposed Ground Floor Plan
1:100



Proposed First Floor Plan
1:100

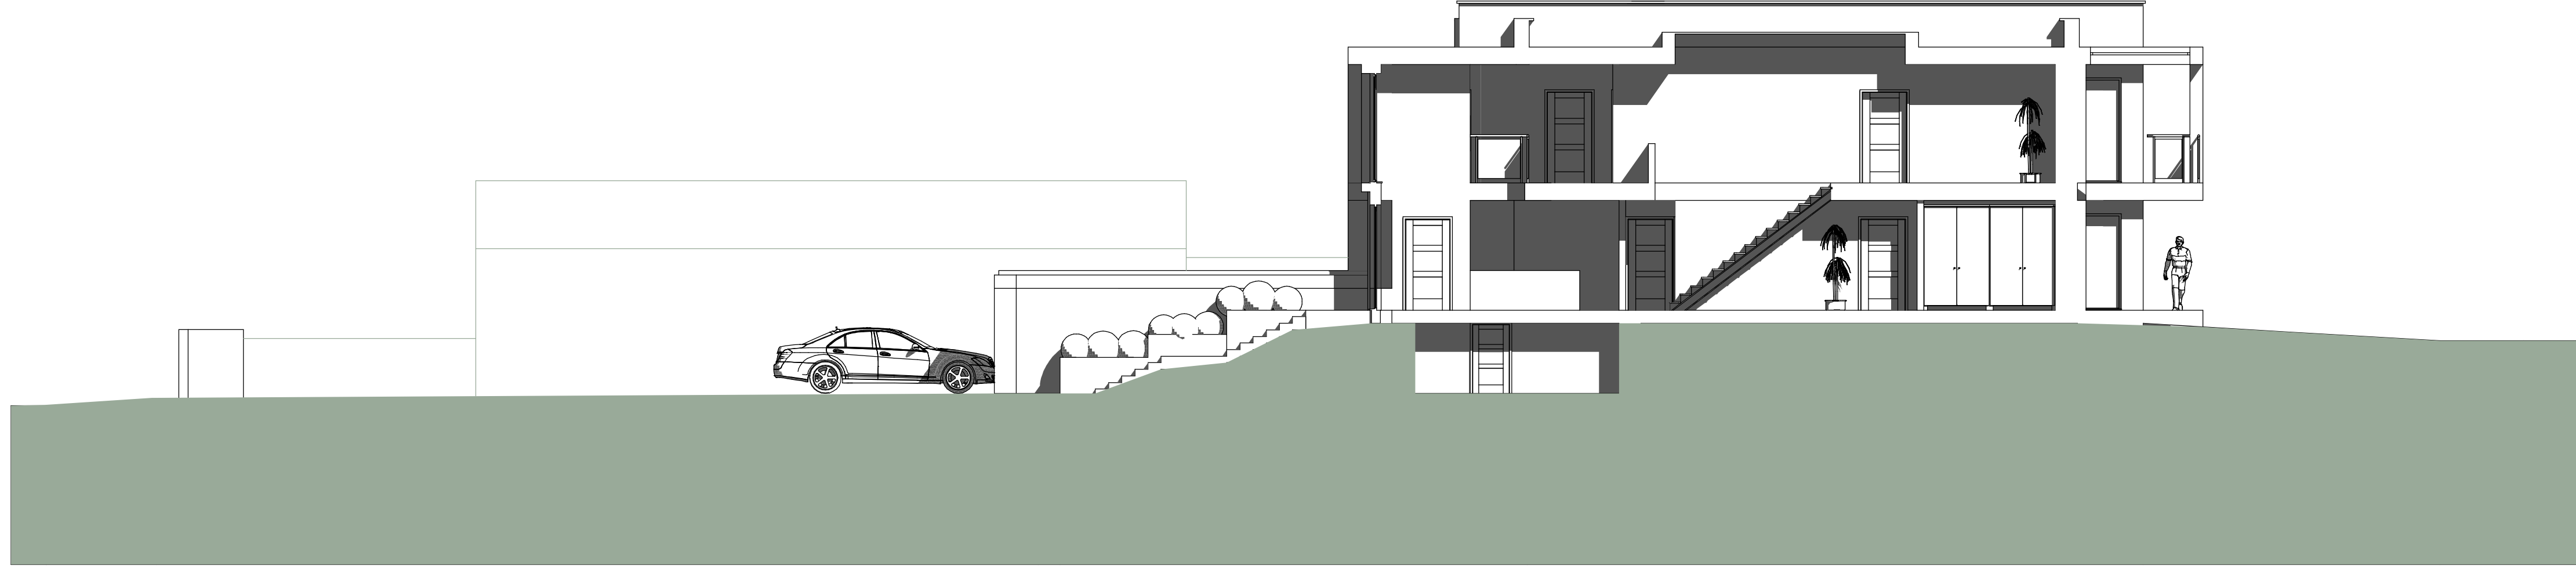

Proposed Section
1:100

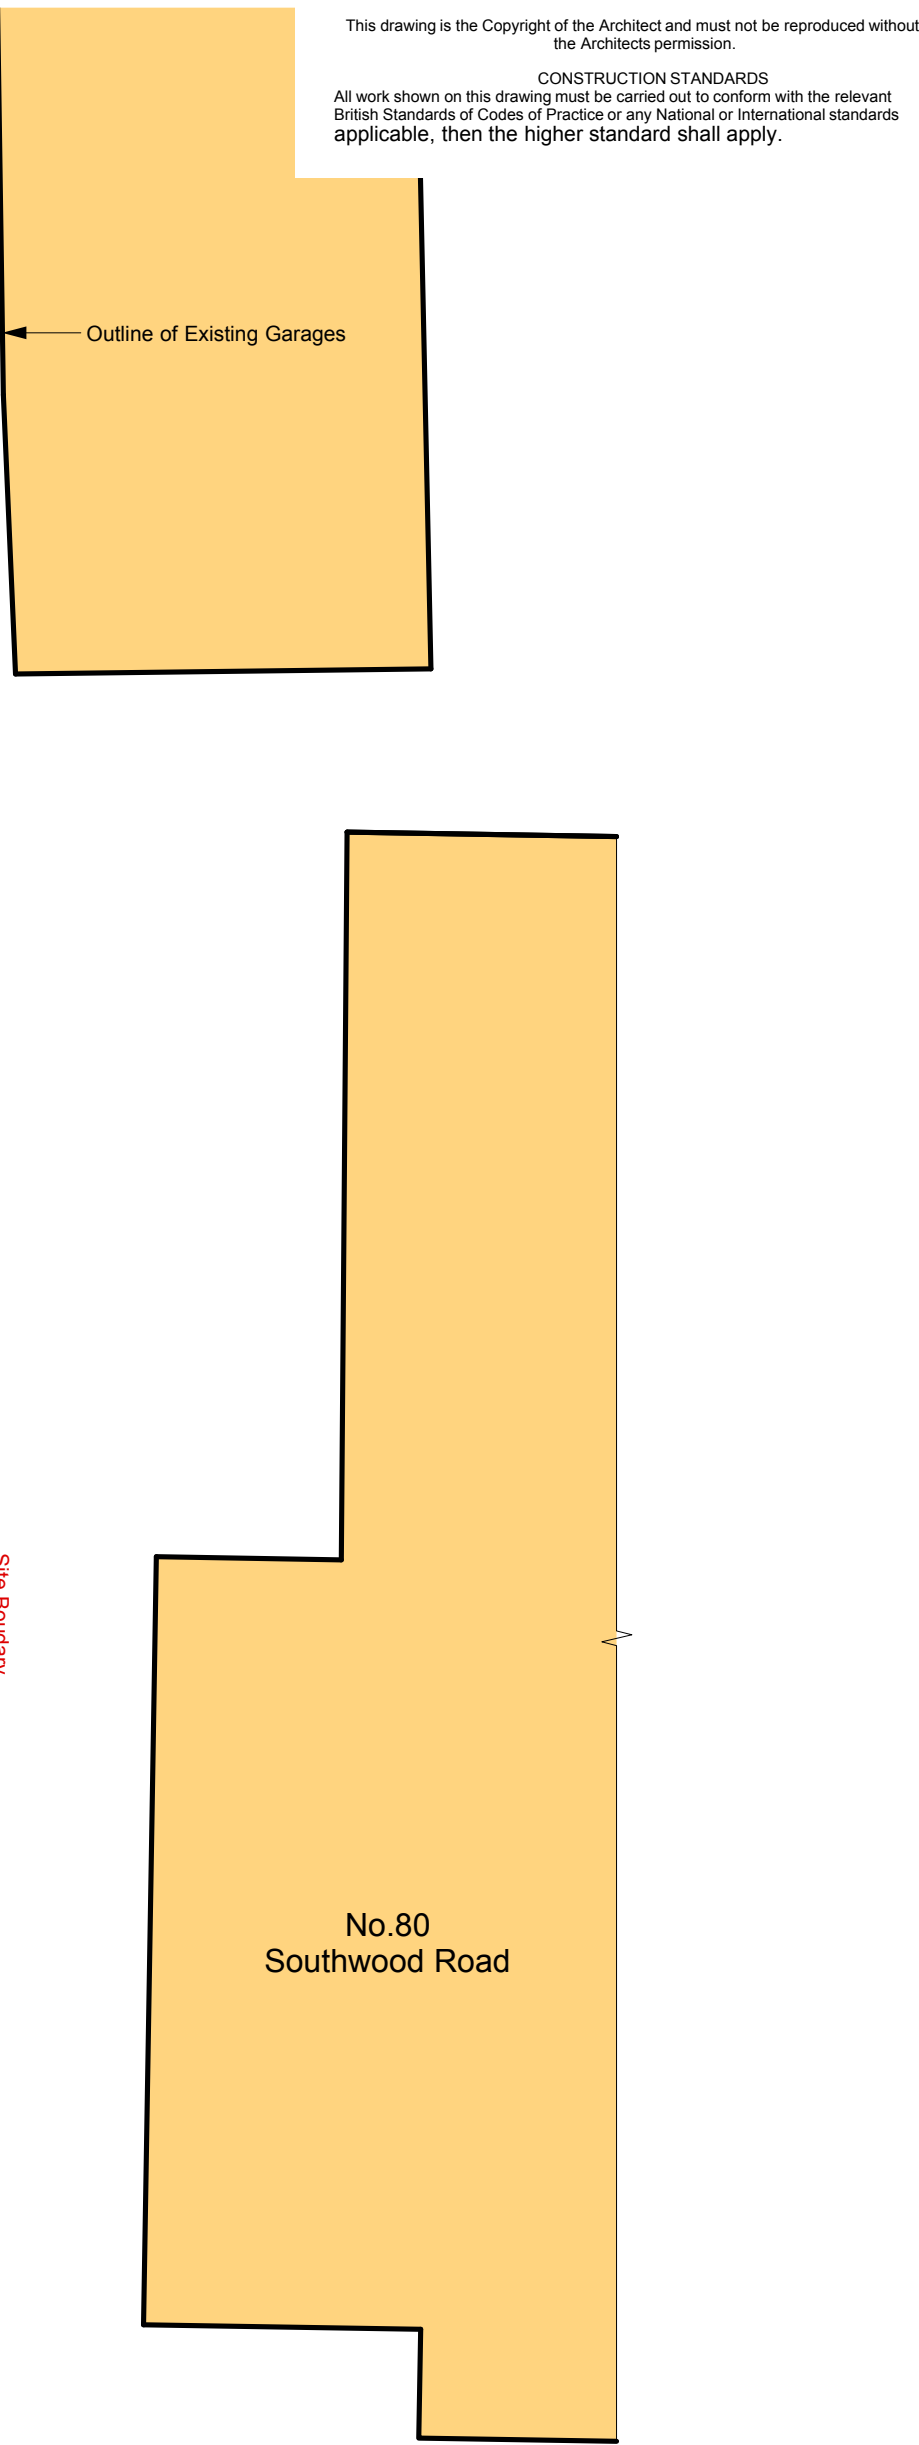

Revision F. All reference to the plant room on the roof removed 20/10/2015.
Revision E. Revised following comments from Client 13/01/2015.
Revision D. Minor internal revisions 17/11/2014
Revision C. Revised following Further discussion with Neighbours 05/08/2014
Revision B. Revised following Further discussion with Neighbours 11/06/2014
Revision A. Revised following discussion with Neighbours 29/04/2014

M

T

A

MTA ARCHITECTS LTD
The Boat House 1 Admiralty Cottages
Fort Road Gosport Hampshire PO12 2AP
Tel:- 023 9258 8699 Fax:- 023 925 20322
E-mail:- mtagos@aol.com
Web Site:- www.mtaarchitects.co.uk

Project
Proposed Replacement Dwelling
At, 78 Southwood Road Hayling
Island Hampshire PO11 9QF
For
Mr N Bending & Mrs S Elder

Drawing Name
Proposed Ground & First Floor
Plans & Section

Drawing Status
Planning Drawing

Drawn by
JMT

Date
March 2014

Drawing Scale
As shown @ A1 size

Layout ID
3369/01F

Status
Revision

Also at 52 Fore Street Brixham South Devon TQ5 8DZ
Tel:- 01803 851010