





PROPOSED FRONT ELEVATION





PROPOSED STREET SCENE

SCALE 1:100

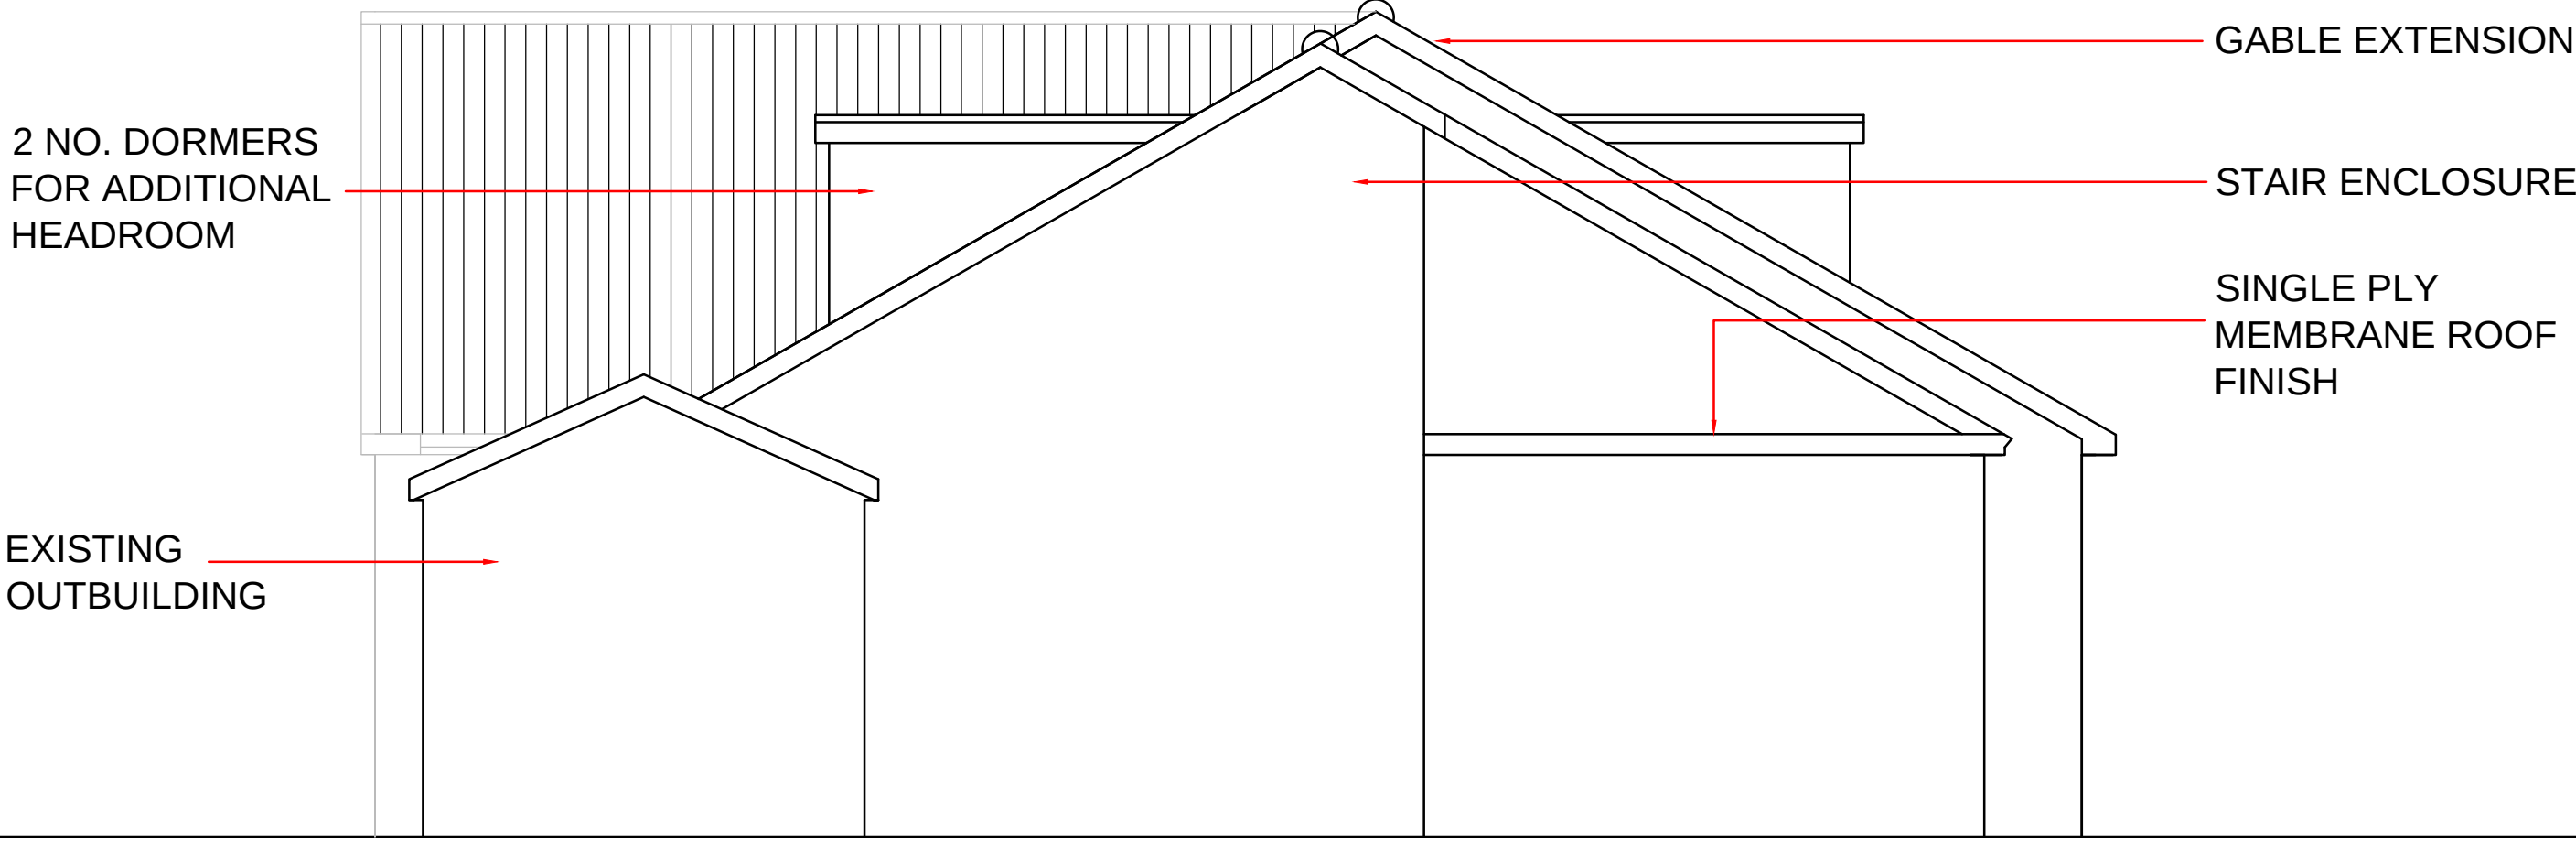 


PROPOSED REAR ELEVATION

SCALE 1:50

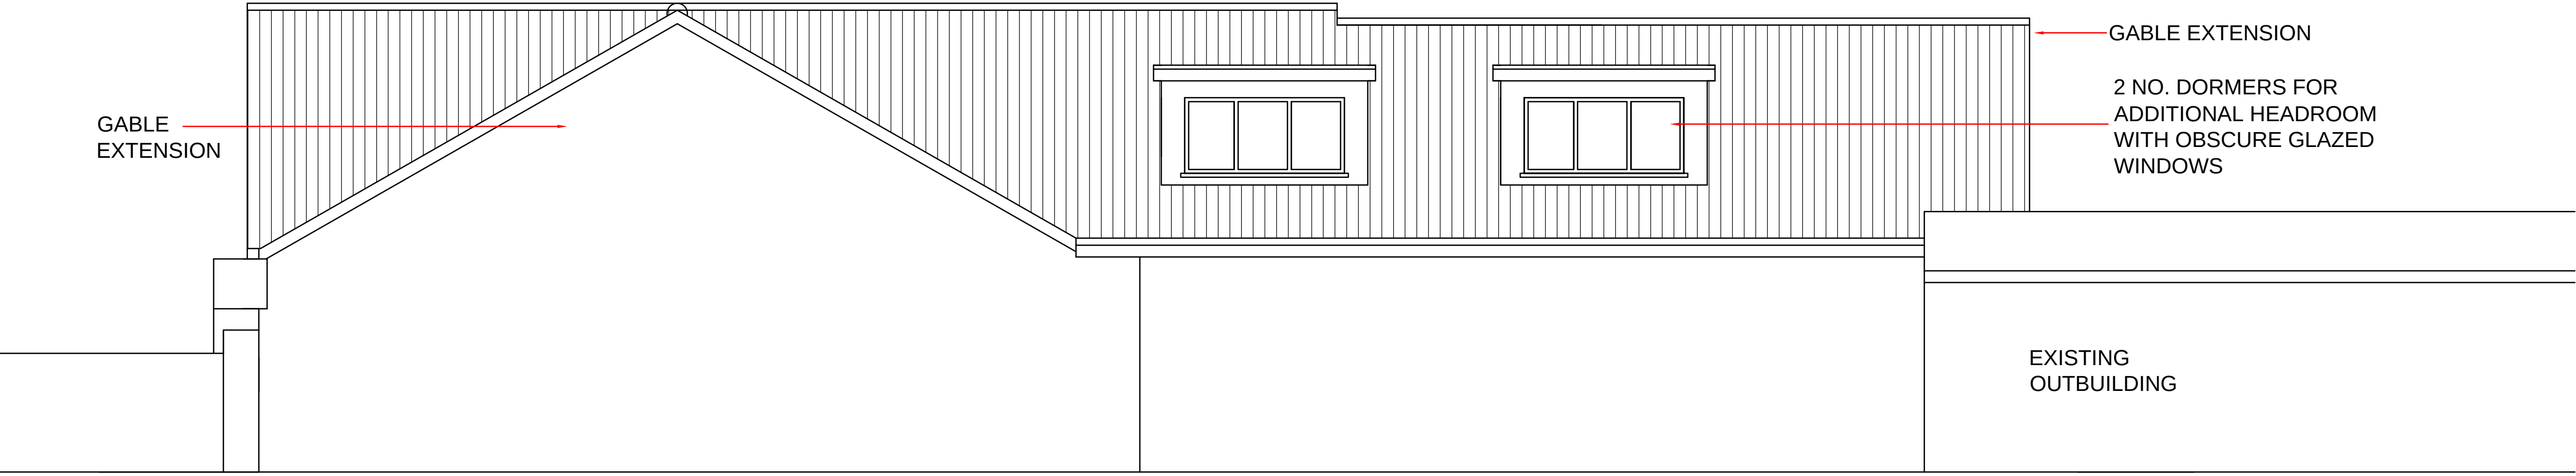 

PROPOSED FLANK ELEVATION

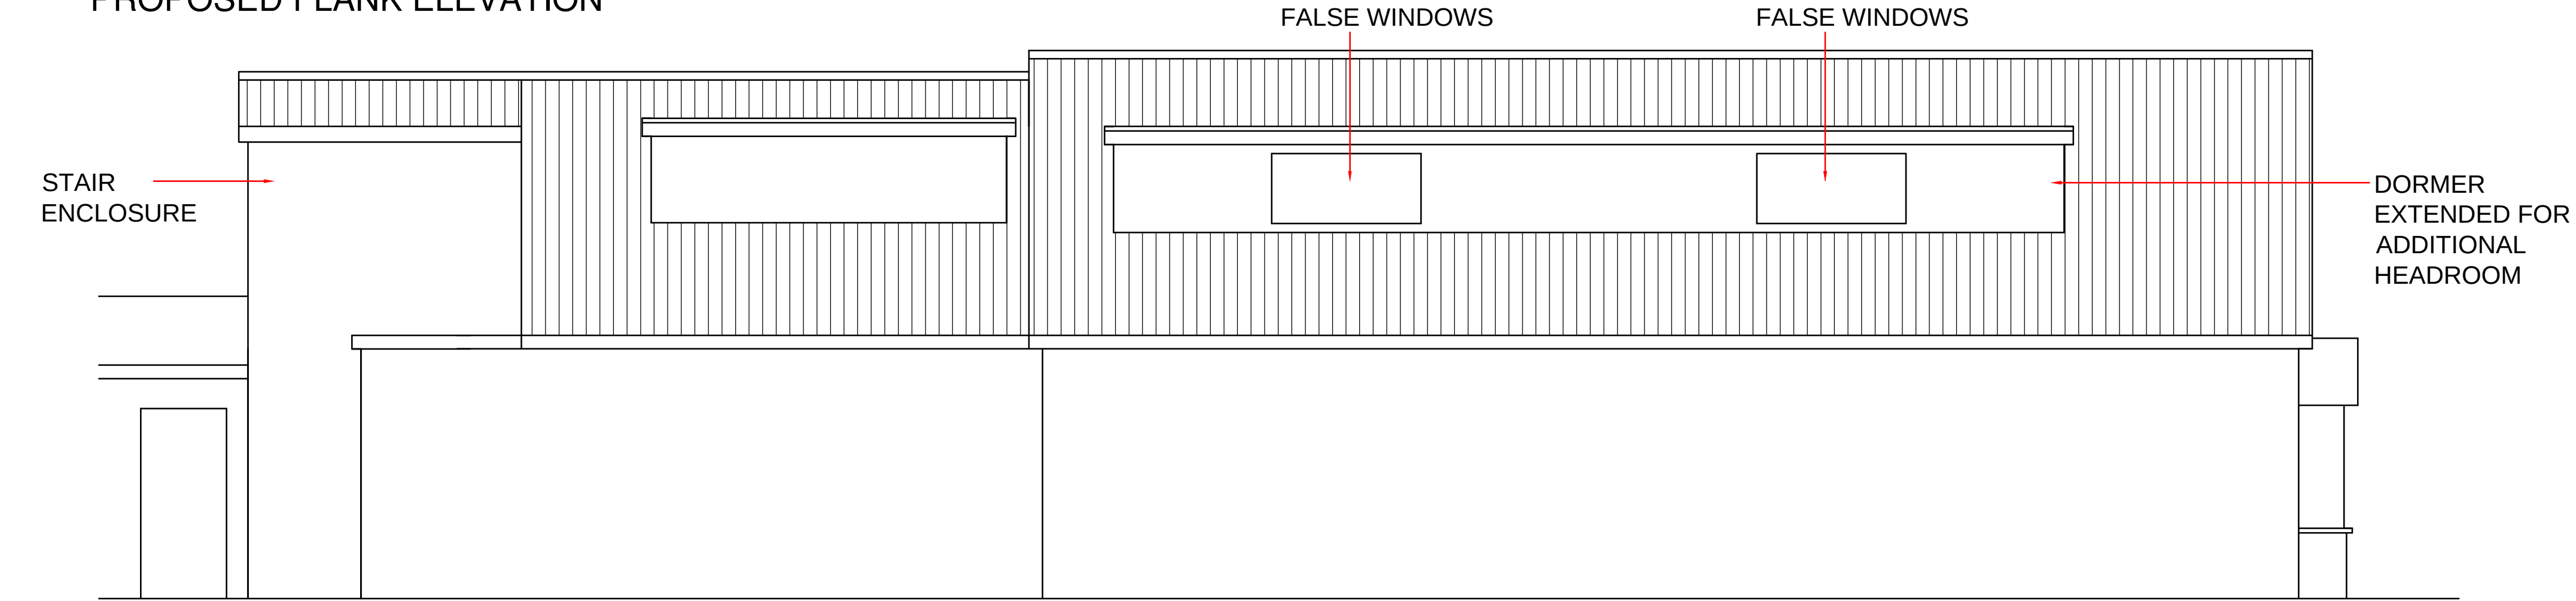

PROPOSED FLANK ELEVATION

© THE CONTENTS OF THIS DRAWING REMAIN THE SOLE PROPERTY OF WELLSFIELD ASSOCIATES AND MUST NOT BE COPIED OR REPRODUCED WITHOUT PRIOR PERMISSION.

FULL SURVEY NOT CARRIED OUT, DRAWING PRODUCED USING INFORMATION SUPPLIED BY THE CLIENT

Wellsfield Associates

80 High Street,
Hodleigh,
Essex.
SS7 2PB
Tel: 01702 551123
Fax: 01702 558530
mail@wellsfieldassociates.co.uk

project
PROPOSED RETAIL EXTENSION

610 Southleigh Road,
Emsworth
PO10 7TA

date
May 15

drawn
WJ

scale
1:50 & 1:100

drg no.
2758-04