



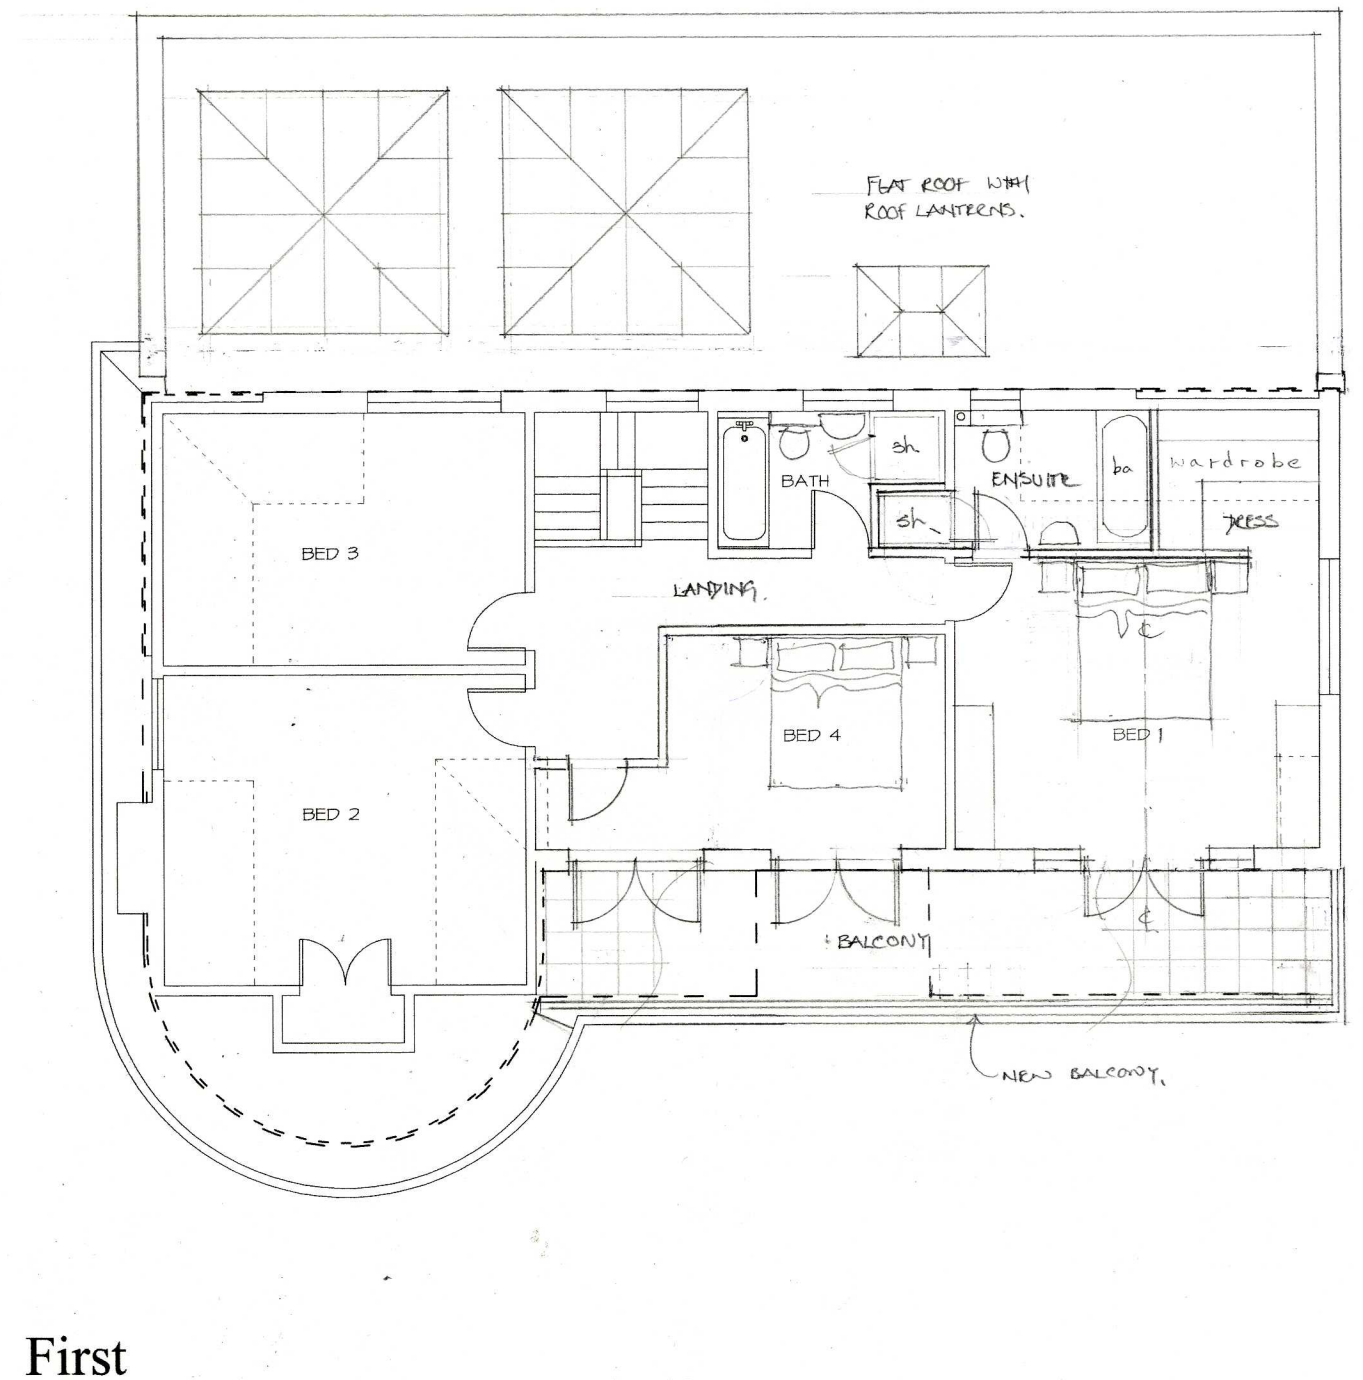

PROPOSED FLOOR PLANS EXTENSION AND ALTERATIONS - 202 Sea Front, Hayling Island. PO11 9HR

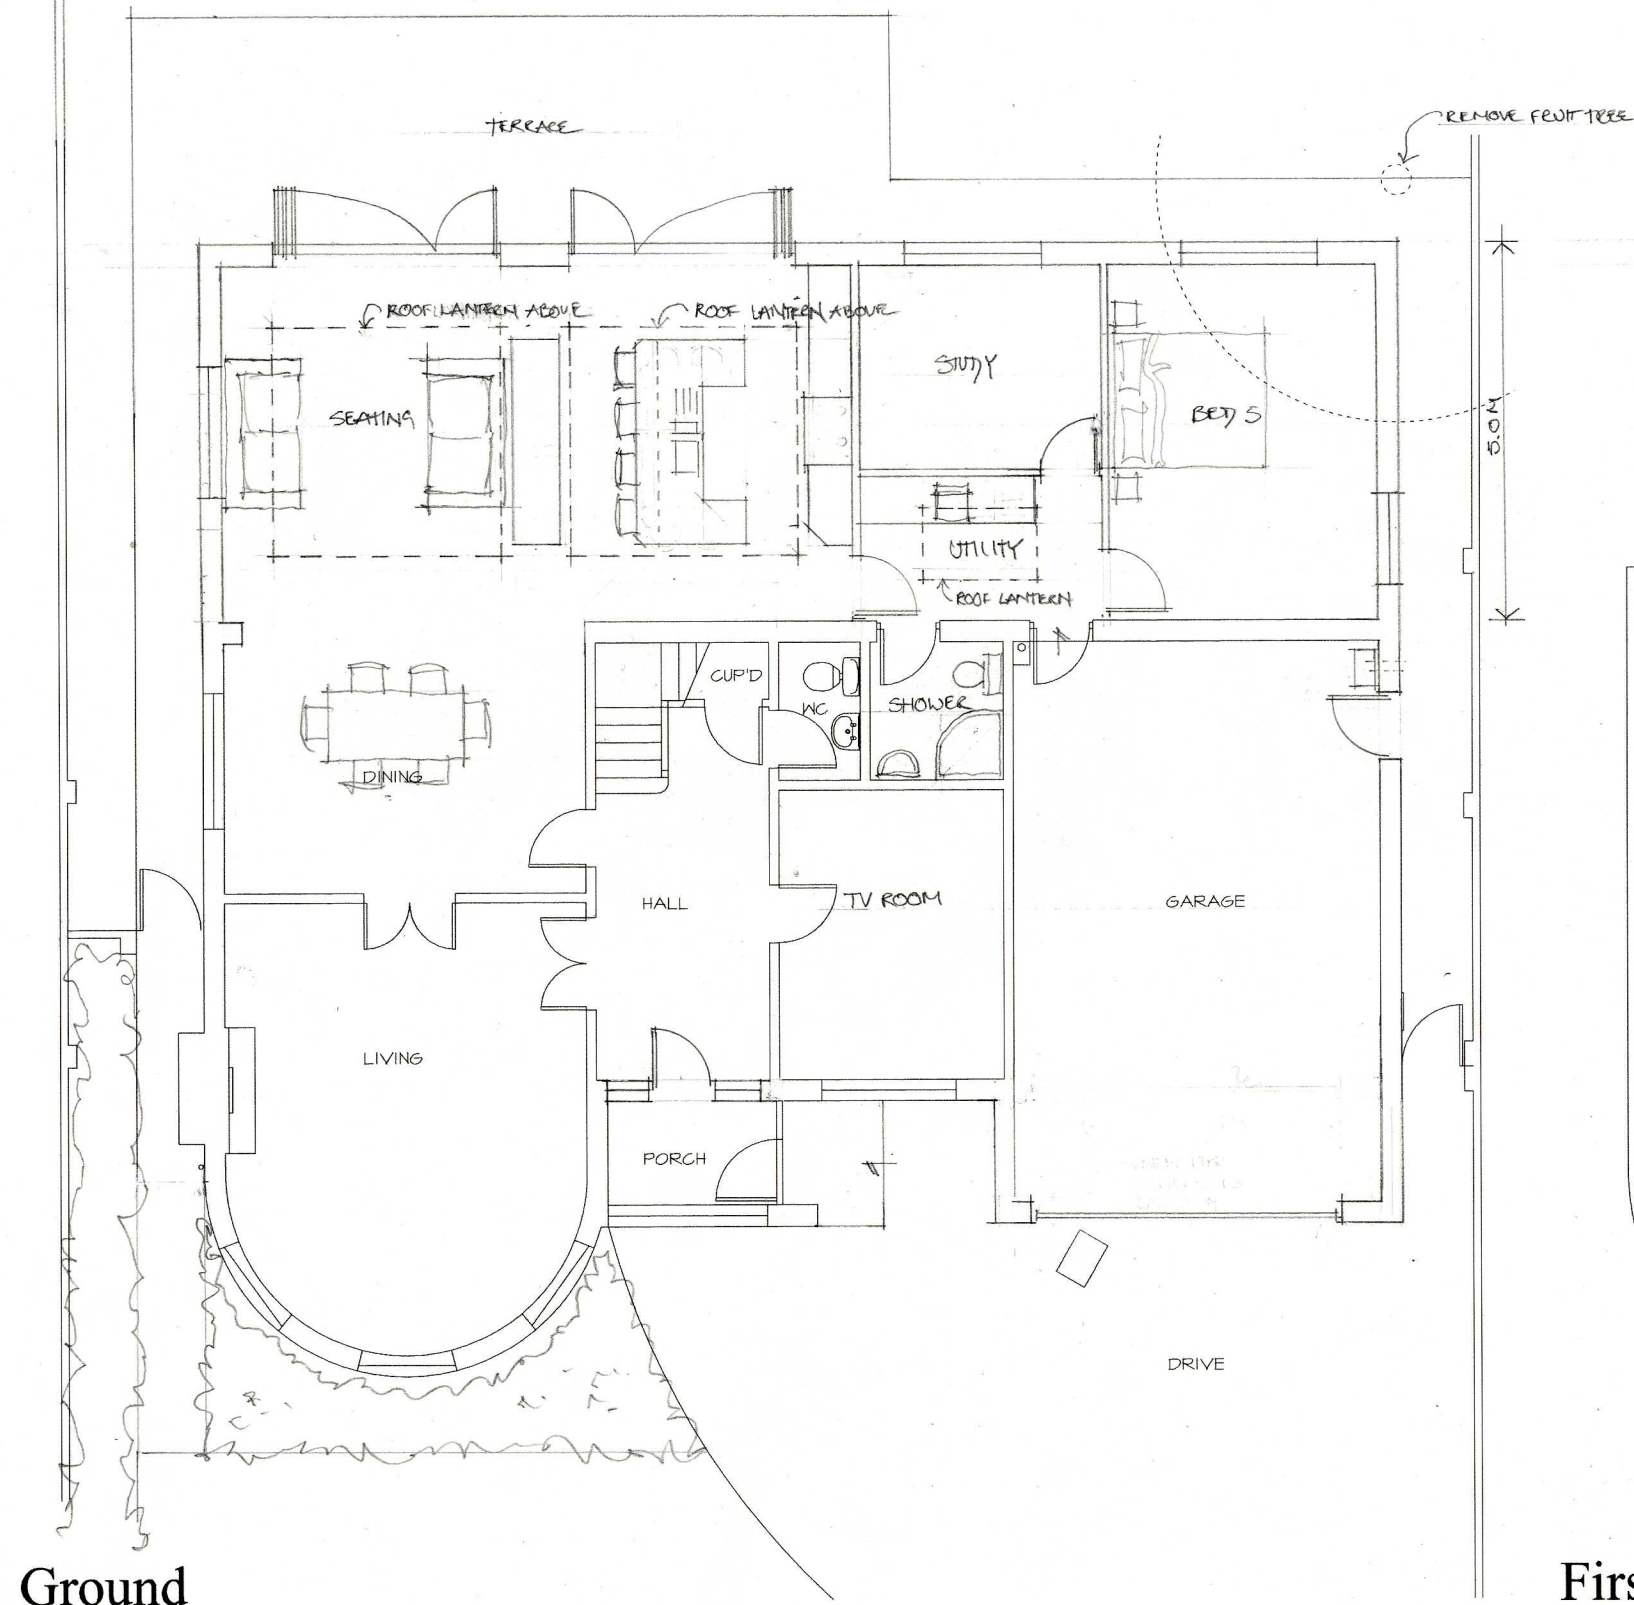

B:20.03.13 EXTENDED GARAGE/LANTERNS/INT. AUTS.
A:14.08.12 REVERSED PICKS/GARAGE DOOR/BED 4 FENESTRATION

mf designs ltd



Chartered Architects

52 King Street • Emsworth • Hampshire • PO10 7AZ

t/f 01243 377766

Director: Martin Farrer RIBA • Co Registration No.4507379

e admin@mfdesigns.org.uk

Date: Aug 2012

Job No: 3052

Scale: 1:100

Drg No: 010