




HAVANT BOROUGH
COUNCIL
27 JUL 2015
RECEIVED

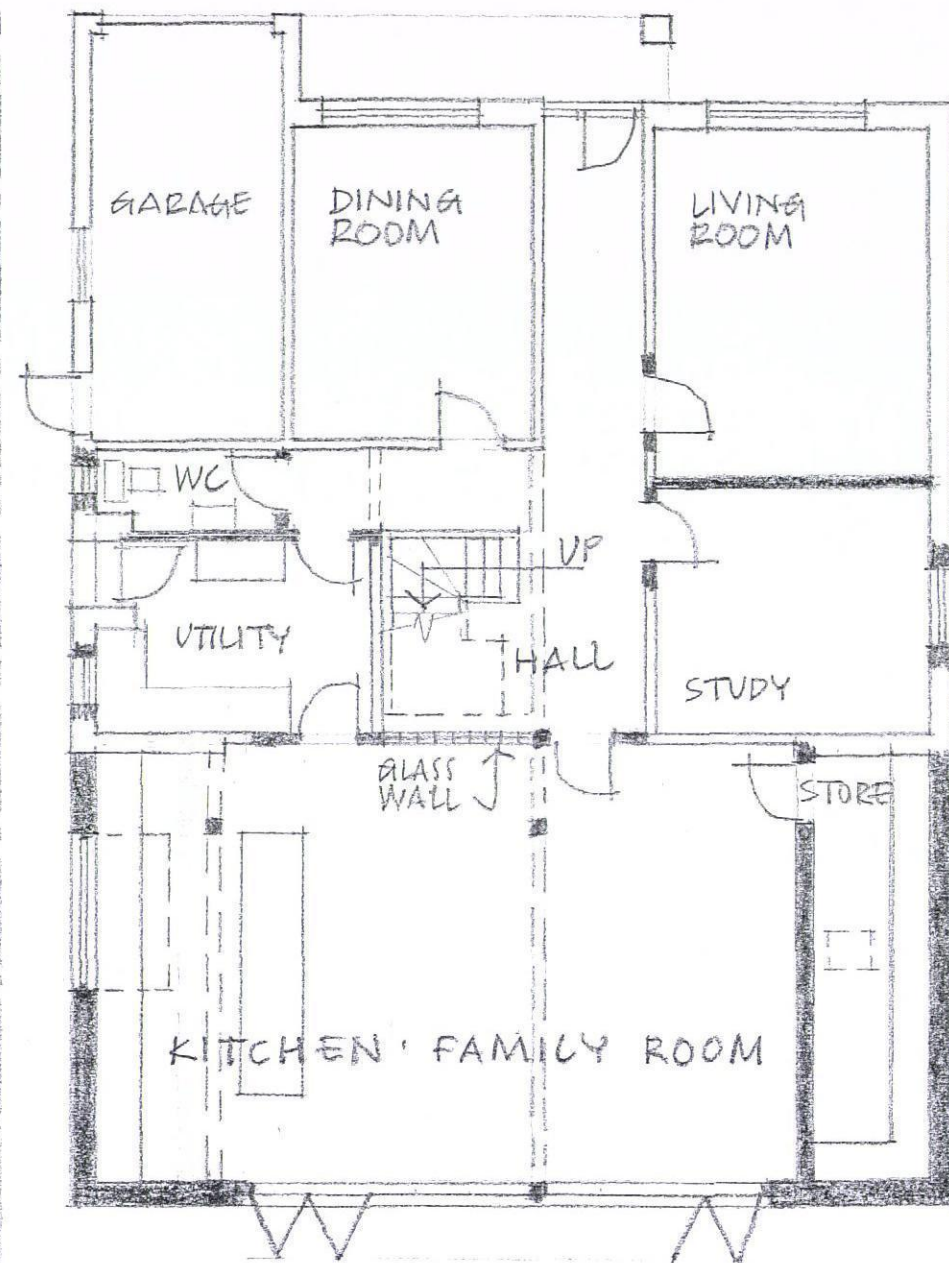

GROUND FLOOR

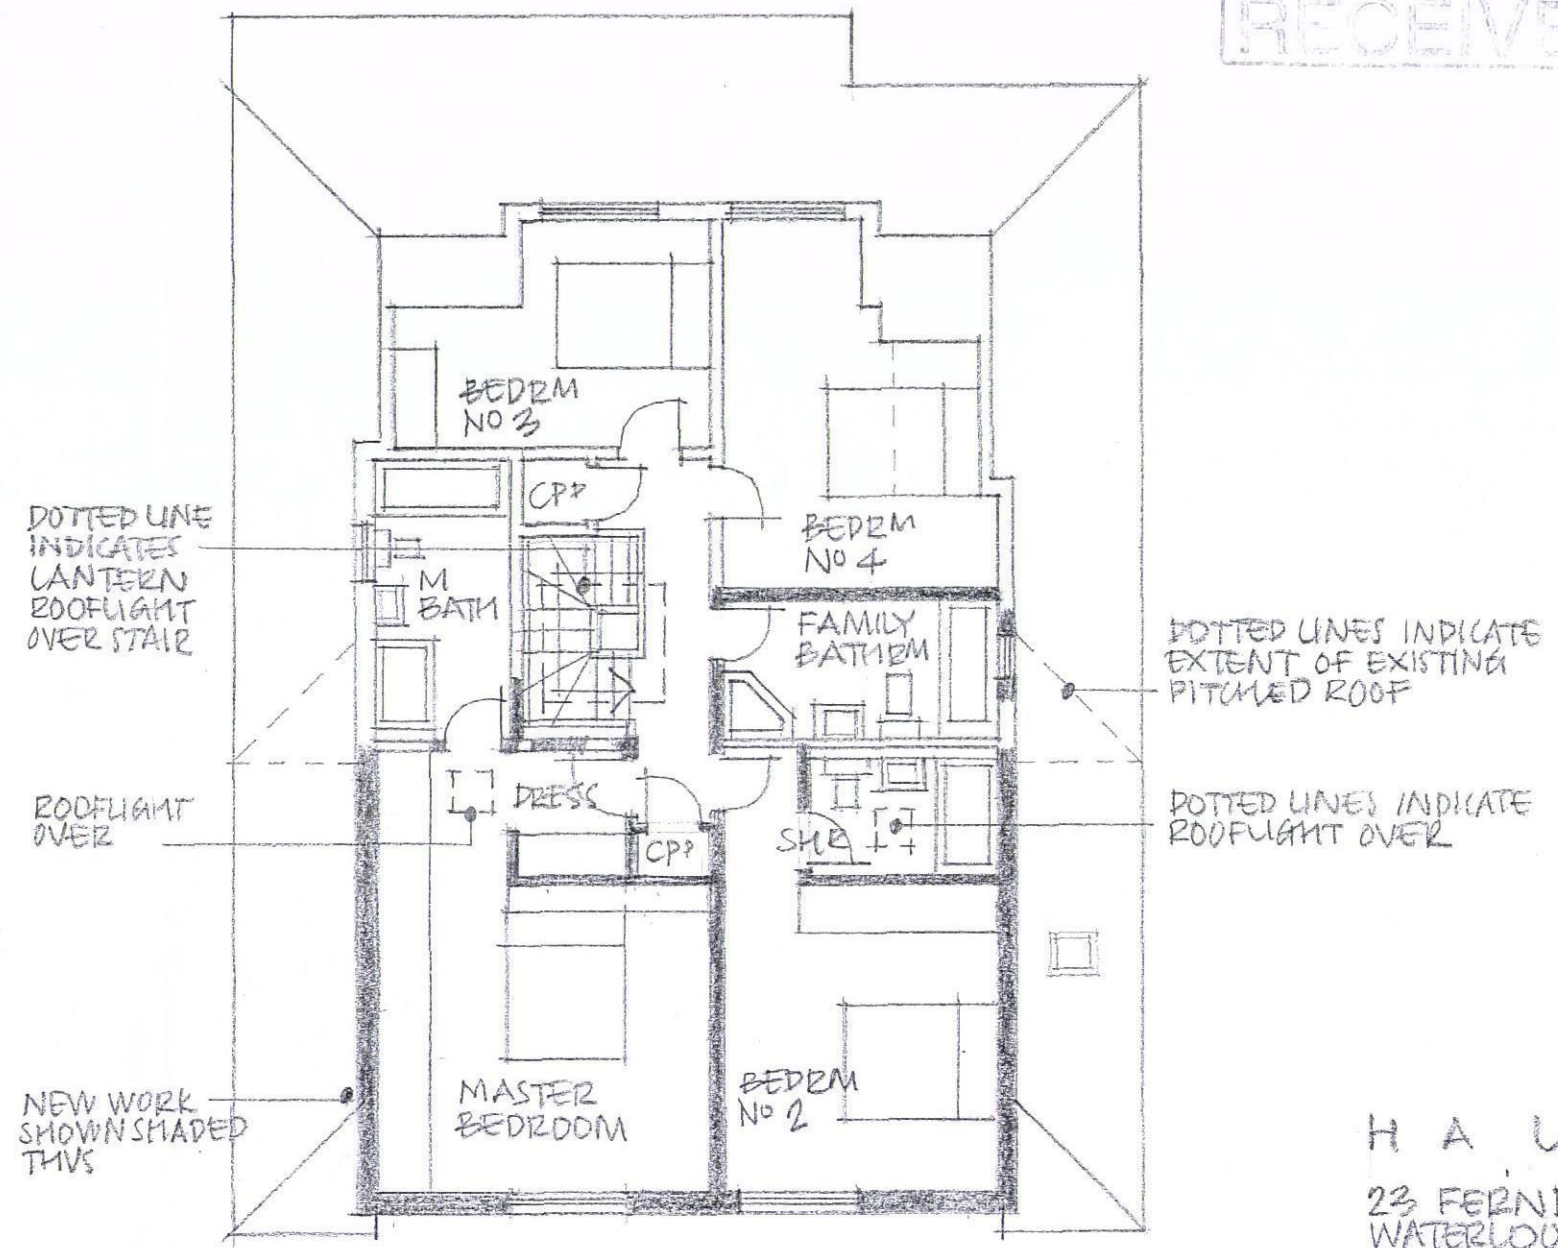

FIRST FLOOR

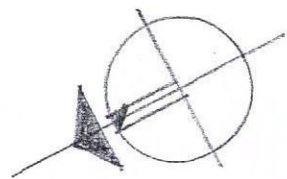

H A L E
23 FERNDALE
WATERLOOVILLE
PROPOSED
EXTENSION &
ALTERATIONS
PROPOSED
FLOOR PLANS

SCALE 1:100
JULY 2015

DWG NO
P2