




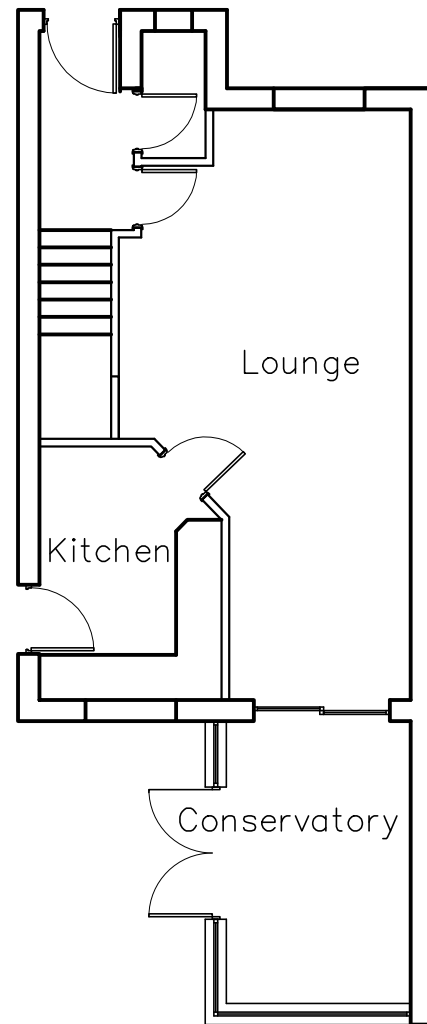


Existing Plan SCALE 1:100

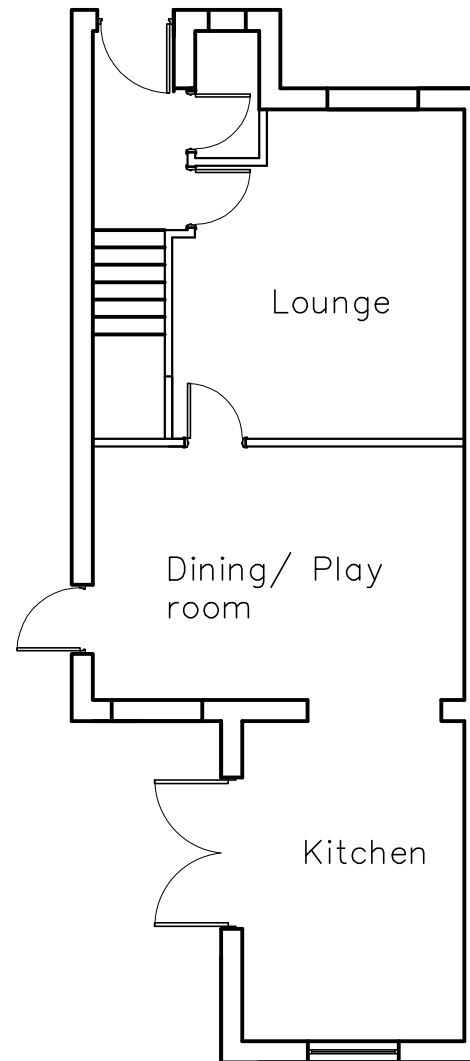

Proposed Plan SCALE 1:100

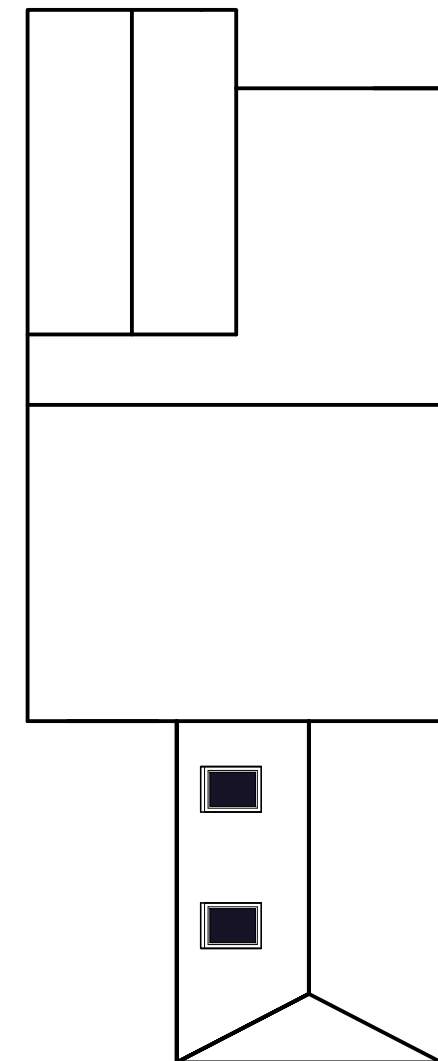

Roof Plan SCALE 1:100

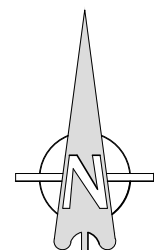

Rev. A
Labelled the rooms.

PLANNING

PROJECT

Cedar Gardens

DRAWING TITLE

PLANS

Date	Drawn by	Scale	A3	Drawing No.	Rev.
MAR 2013		1:100		102-PD-02	A