




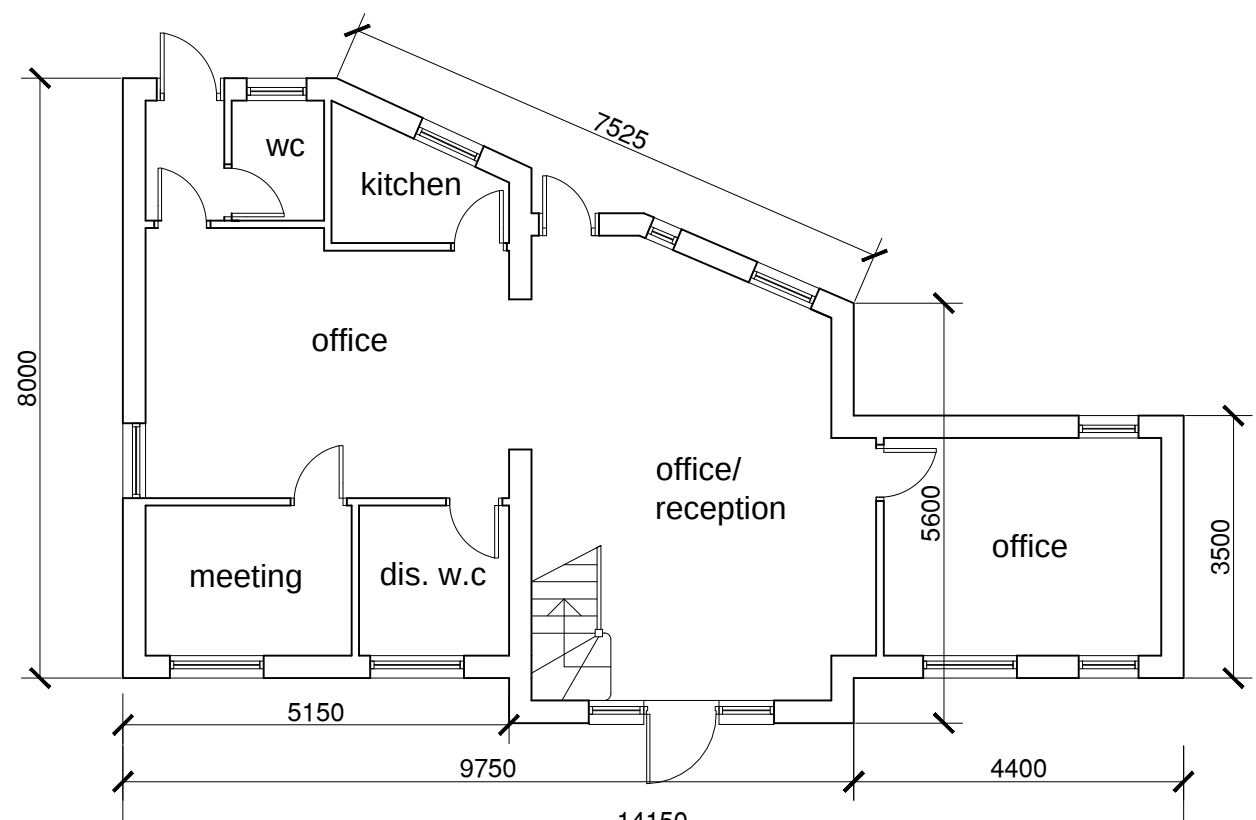

proposed ground floor plan scale A1 1:50, A3 1:100

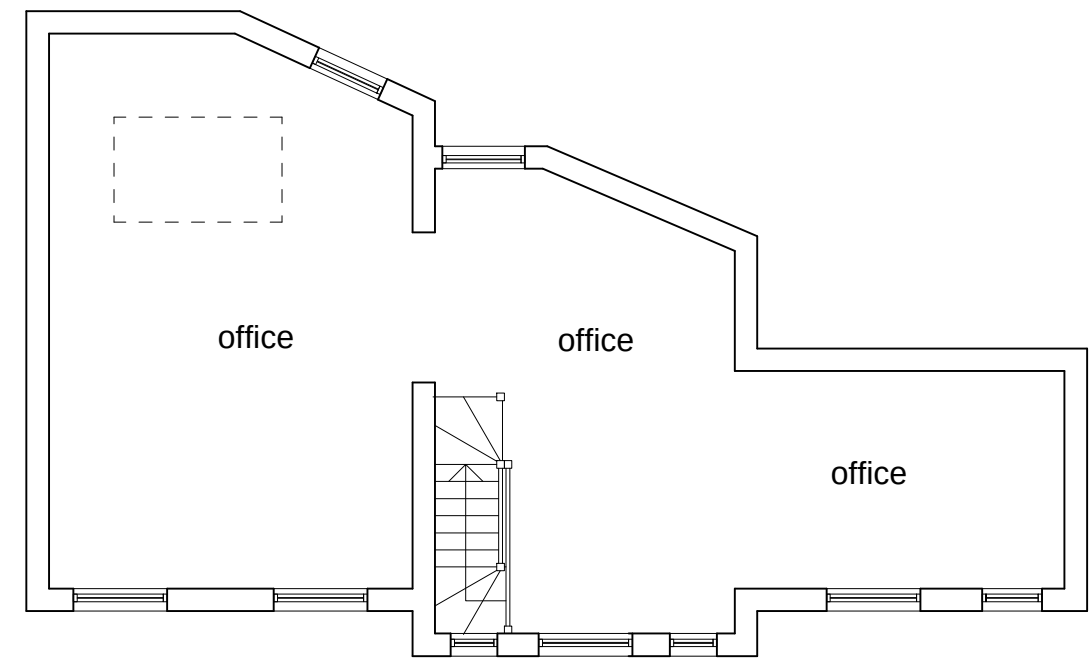

proposed first floor plan scale A1 1:50, A3 1:100

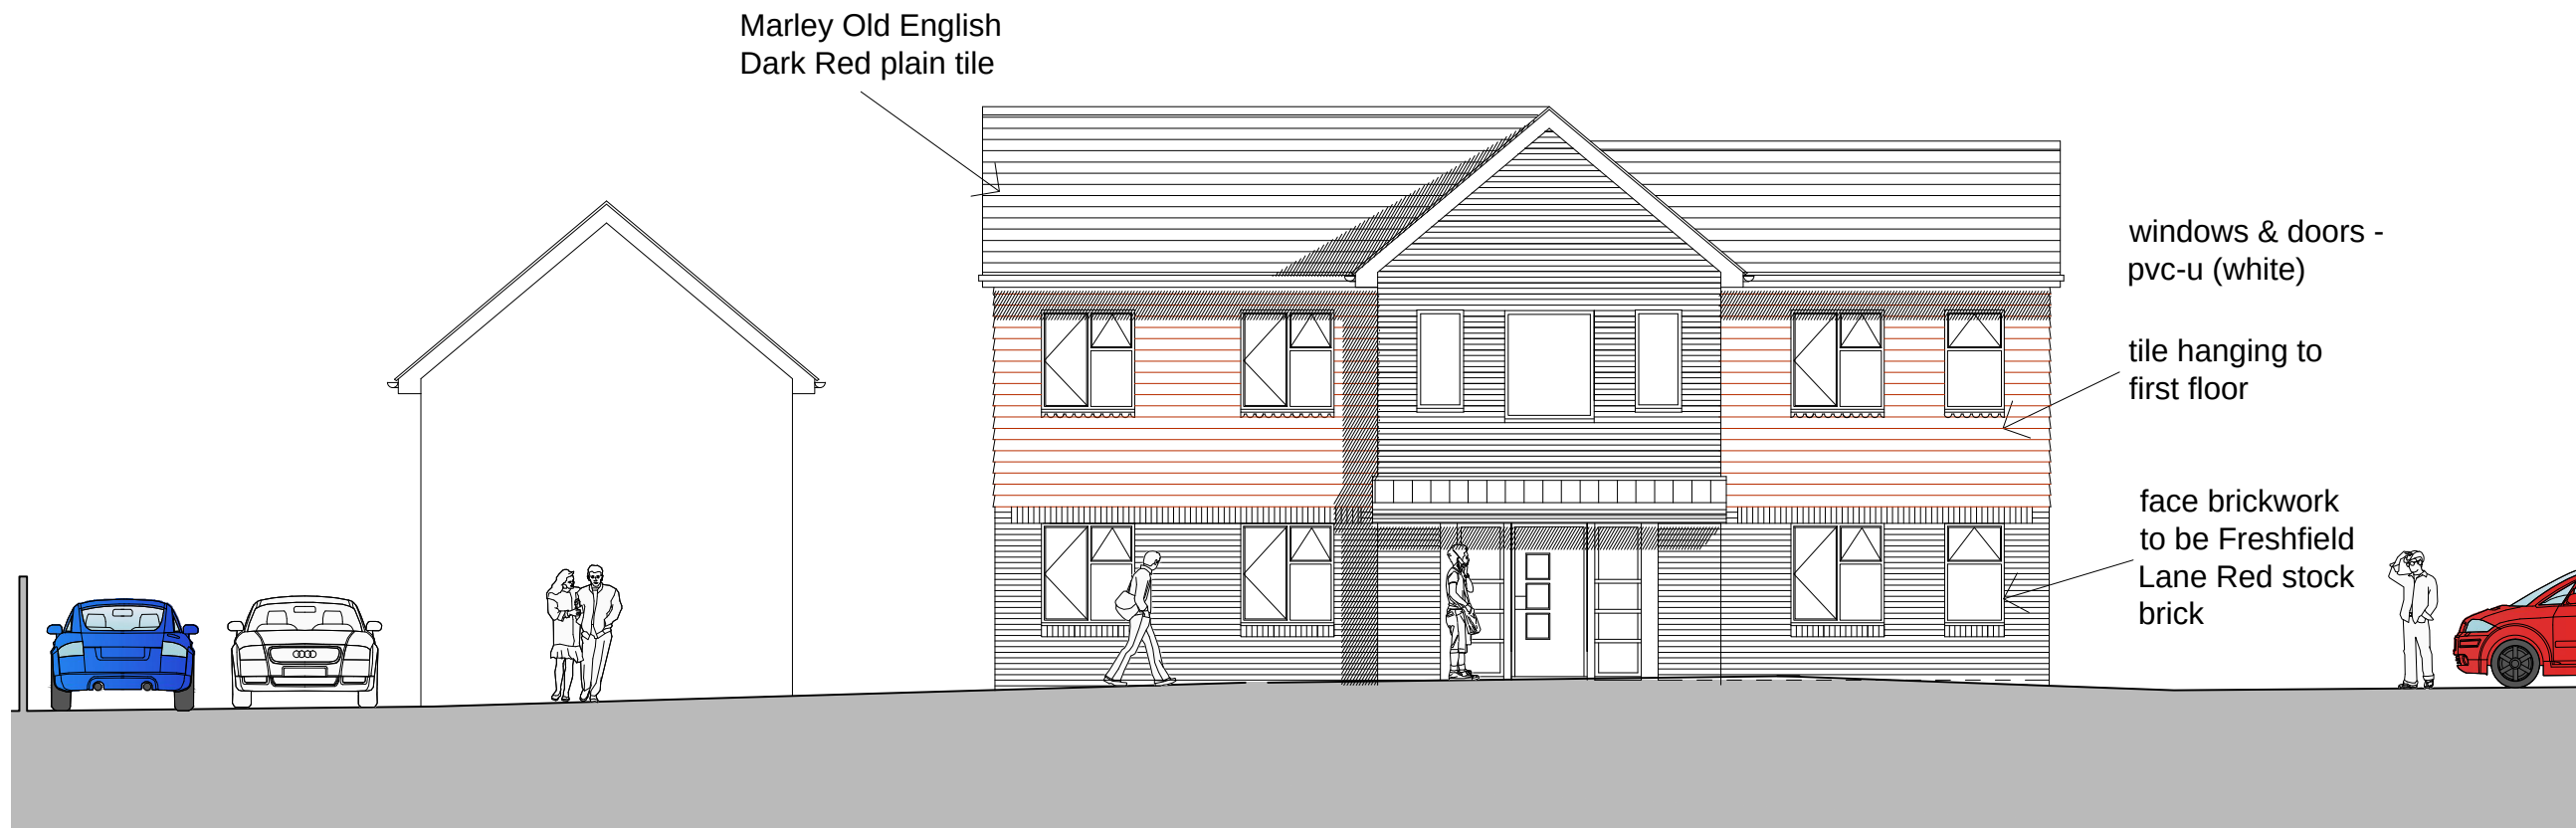

proposed North-West (New Road) elevation scale A1 1:50, A3 1:100

notes

this drawing is the copyright of the Holman Reading partnership llp and must not be reproduced in whole or part or used for the execution of works without their permission.

all dimensions to be checked on site prior to commencement of construction works and the architect notified of any discrepancy.

figured dimensions are to be used in preference to scaled dimensions.

no deviation from this drawing will be permitted without prior consent of the architect.

all drawings are prepared subject to a full measured and structural survey of the buildings and site.

all structural work is subject to the appointment of a structural engineer to confirm and agree the structural proposals.

os promap licence no. 100020449.

scale width 100mm @ a1 - 50mm @ a3

client

| revision | notes                | date     | drawn | check |
|----------|----------------------|----------|-------|-------|
| A        | Material notes added | 23.06.15 | mmh   |       |

hrp

architects

holman reading partnership llp

18 Limberline Spur  
hilsea, portsmouth, hampshire, po3 5hj  
tel: 023 9269 1843  
fax: 023 9263 9722  
email: info@hrp-architects.com  
website: hrp-architects.com

|                   |                                                 |
|-------------------|-------------------------------------------------|
| project           | Proposed development at 2a New Road, Bedhampton |
| detail            | Proposed plans & fornt (New Road) elevation     |
| drawn             | checked                                         |
| mmh               |                                                 |
| date              | status                                          |
| May 15            | Planning                                        |
| a1 scale as shown | a3 scale 8279 11 rev A                          |