




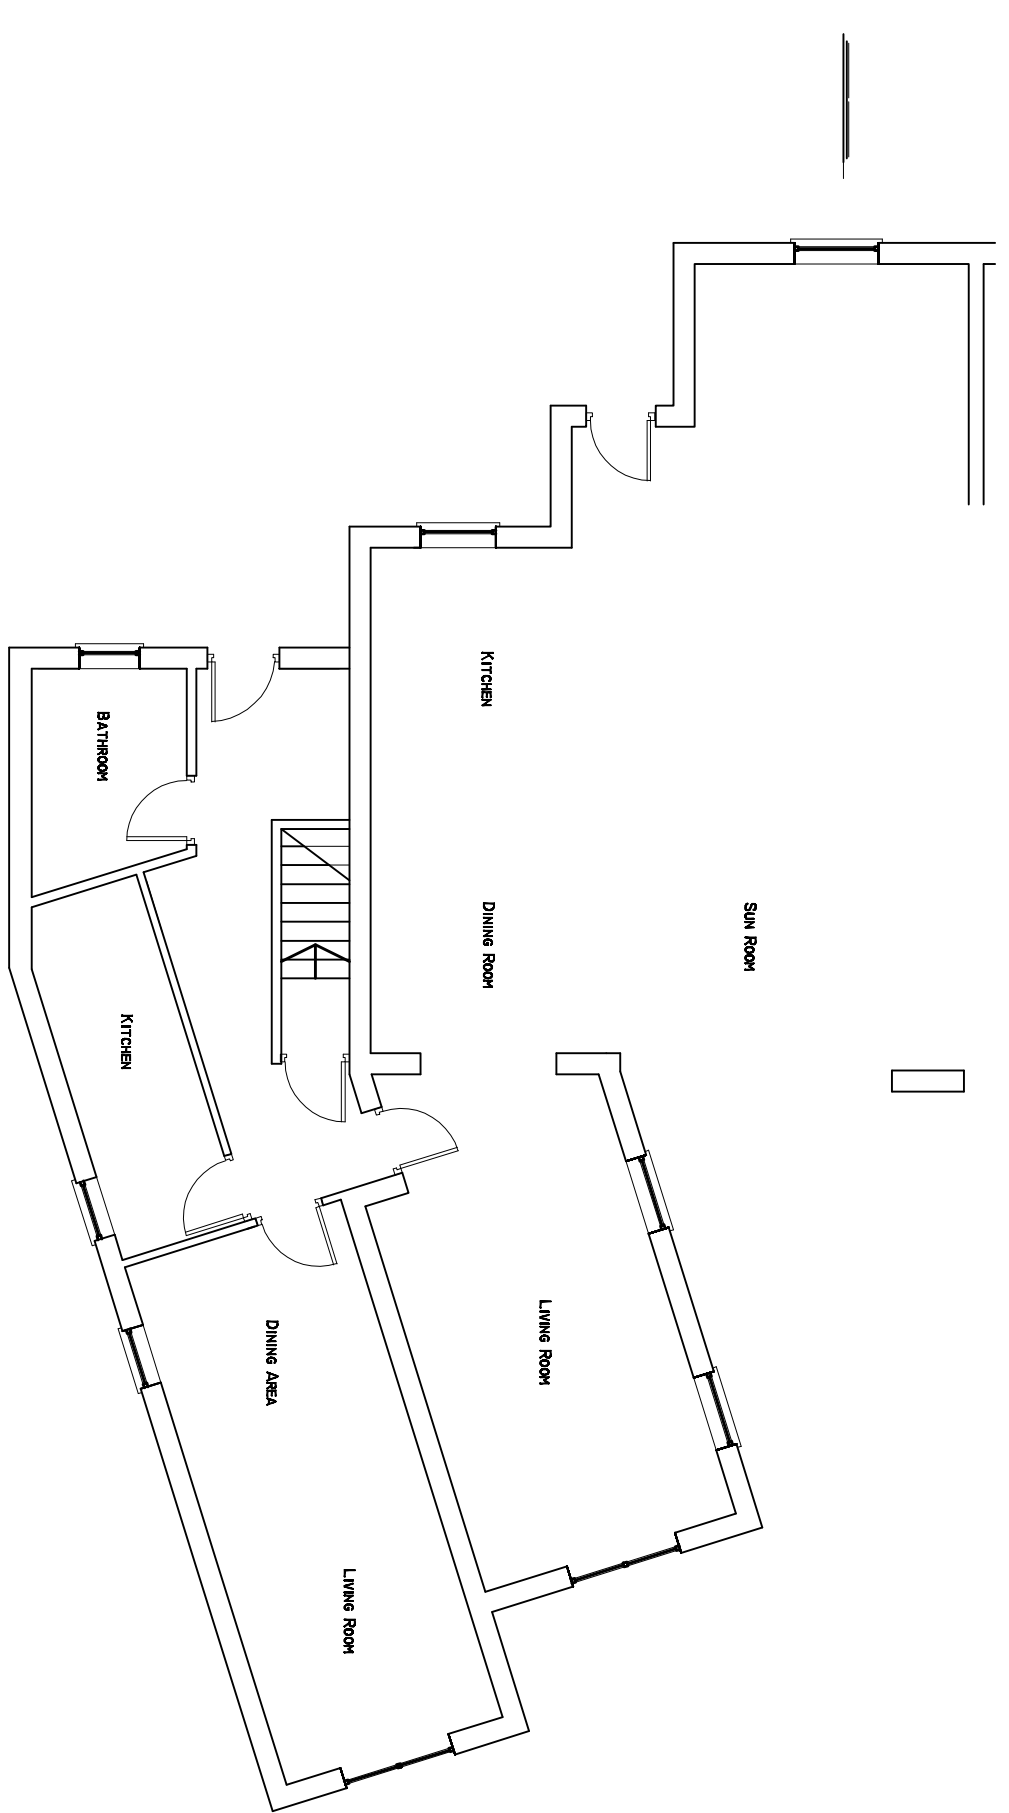


EXISTING GROUND FLOOR PLAN
SCALE 1:100

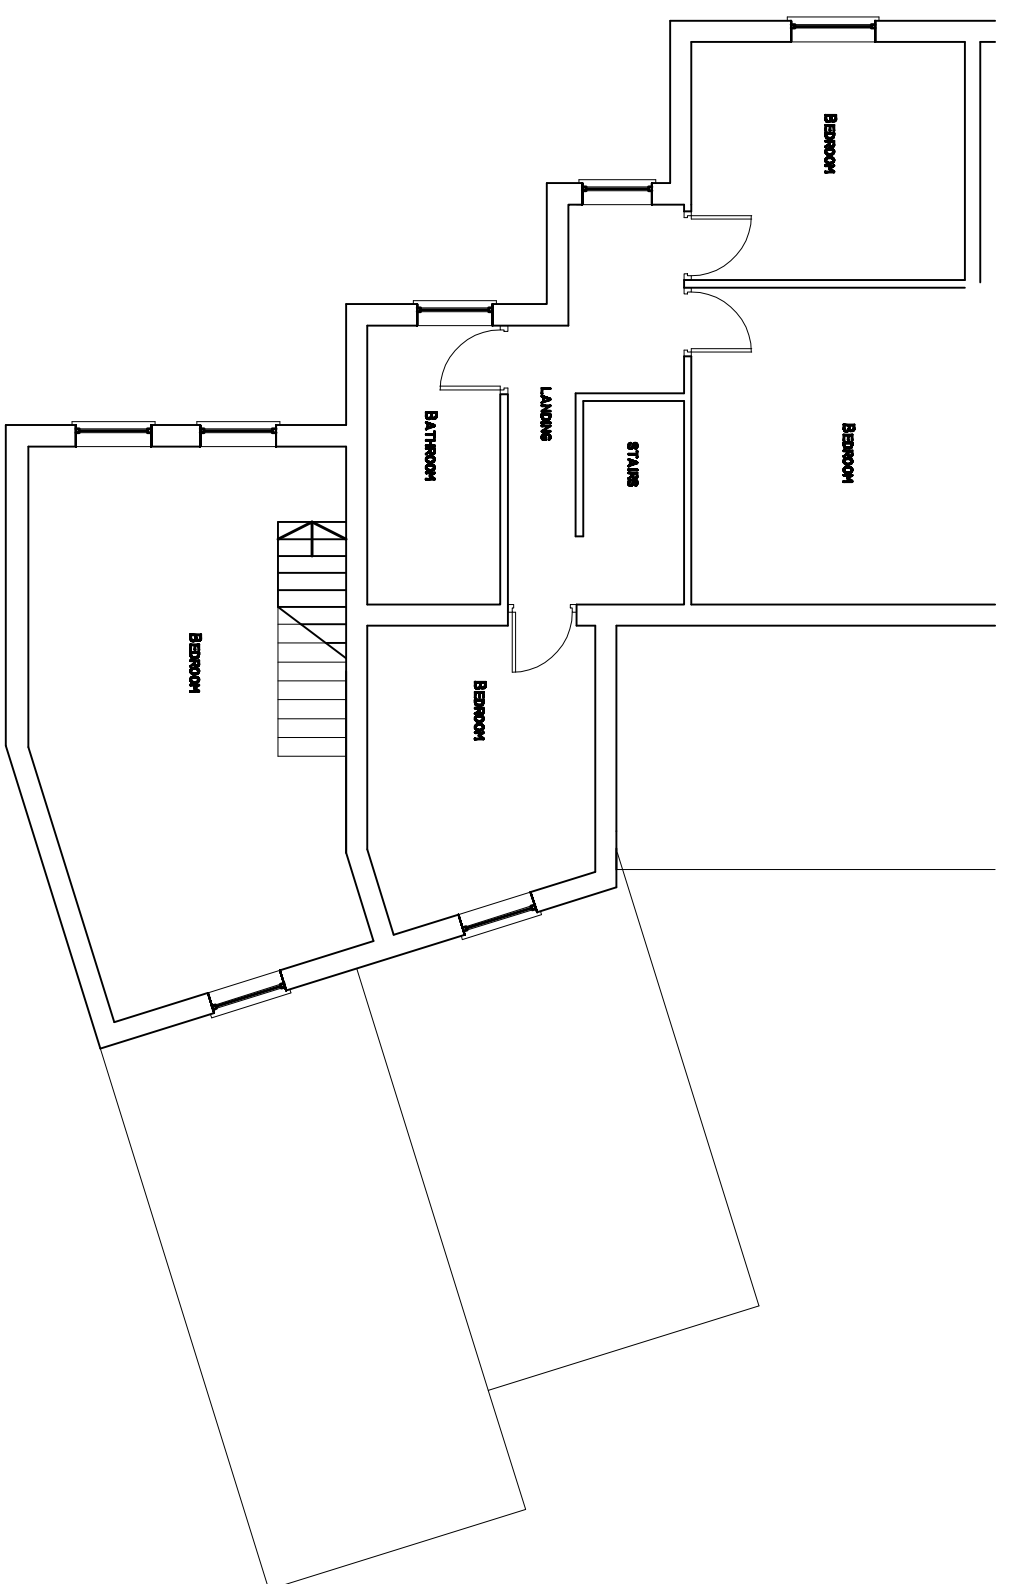


EXISTING FIRST FLOOR PLAN
SCALE 1:100

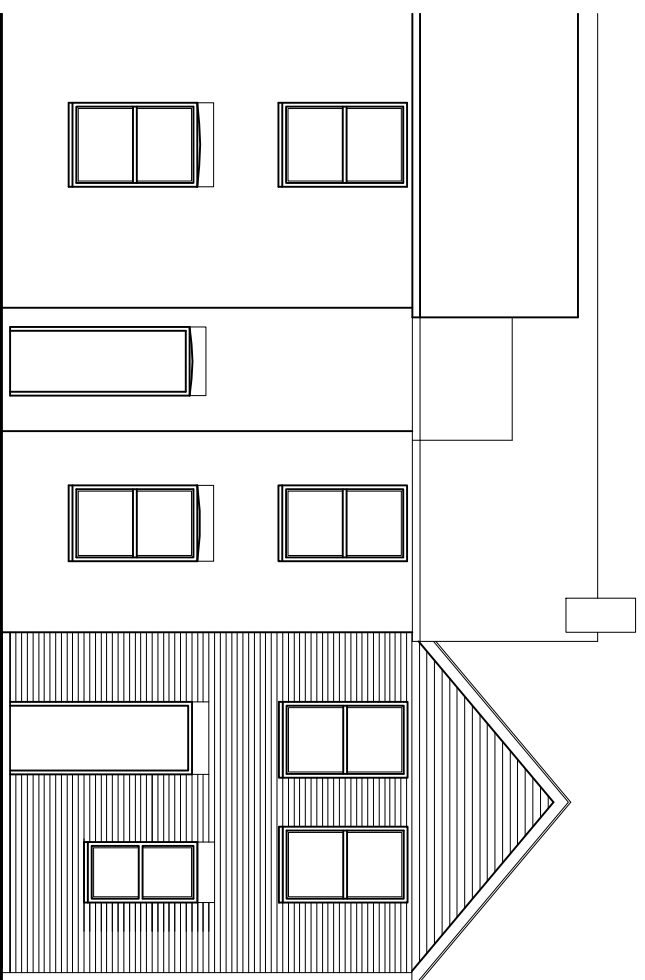


EXISTING/PROPOSED FRONT NORTH EAST ELEVATION
SCALE 1:100

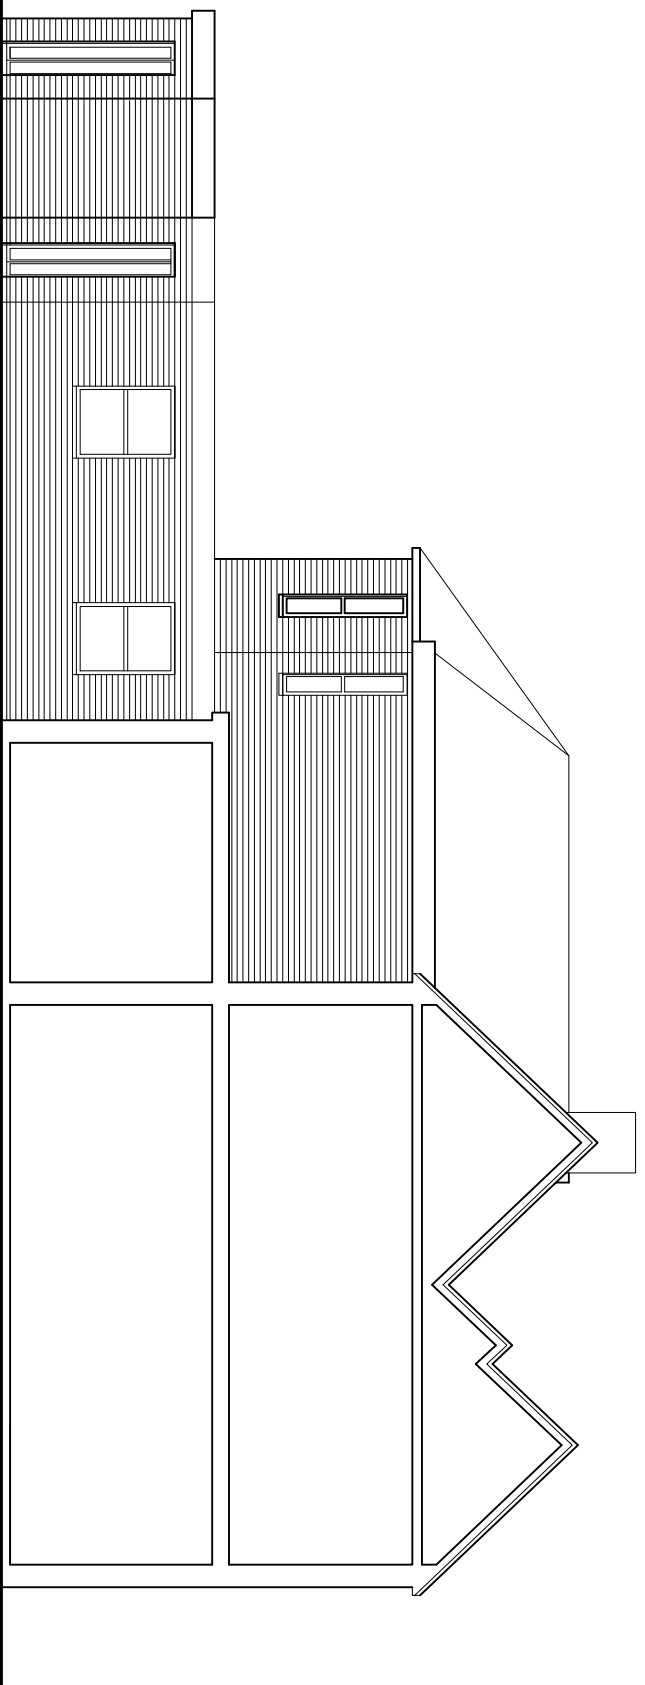


EXISTING/PROPOSED SIDE SECTIONAL NORTH WEST
ELEVATION SCALE 1:100

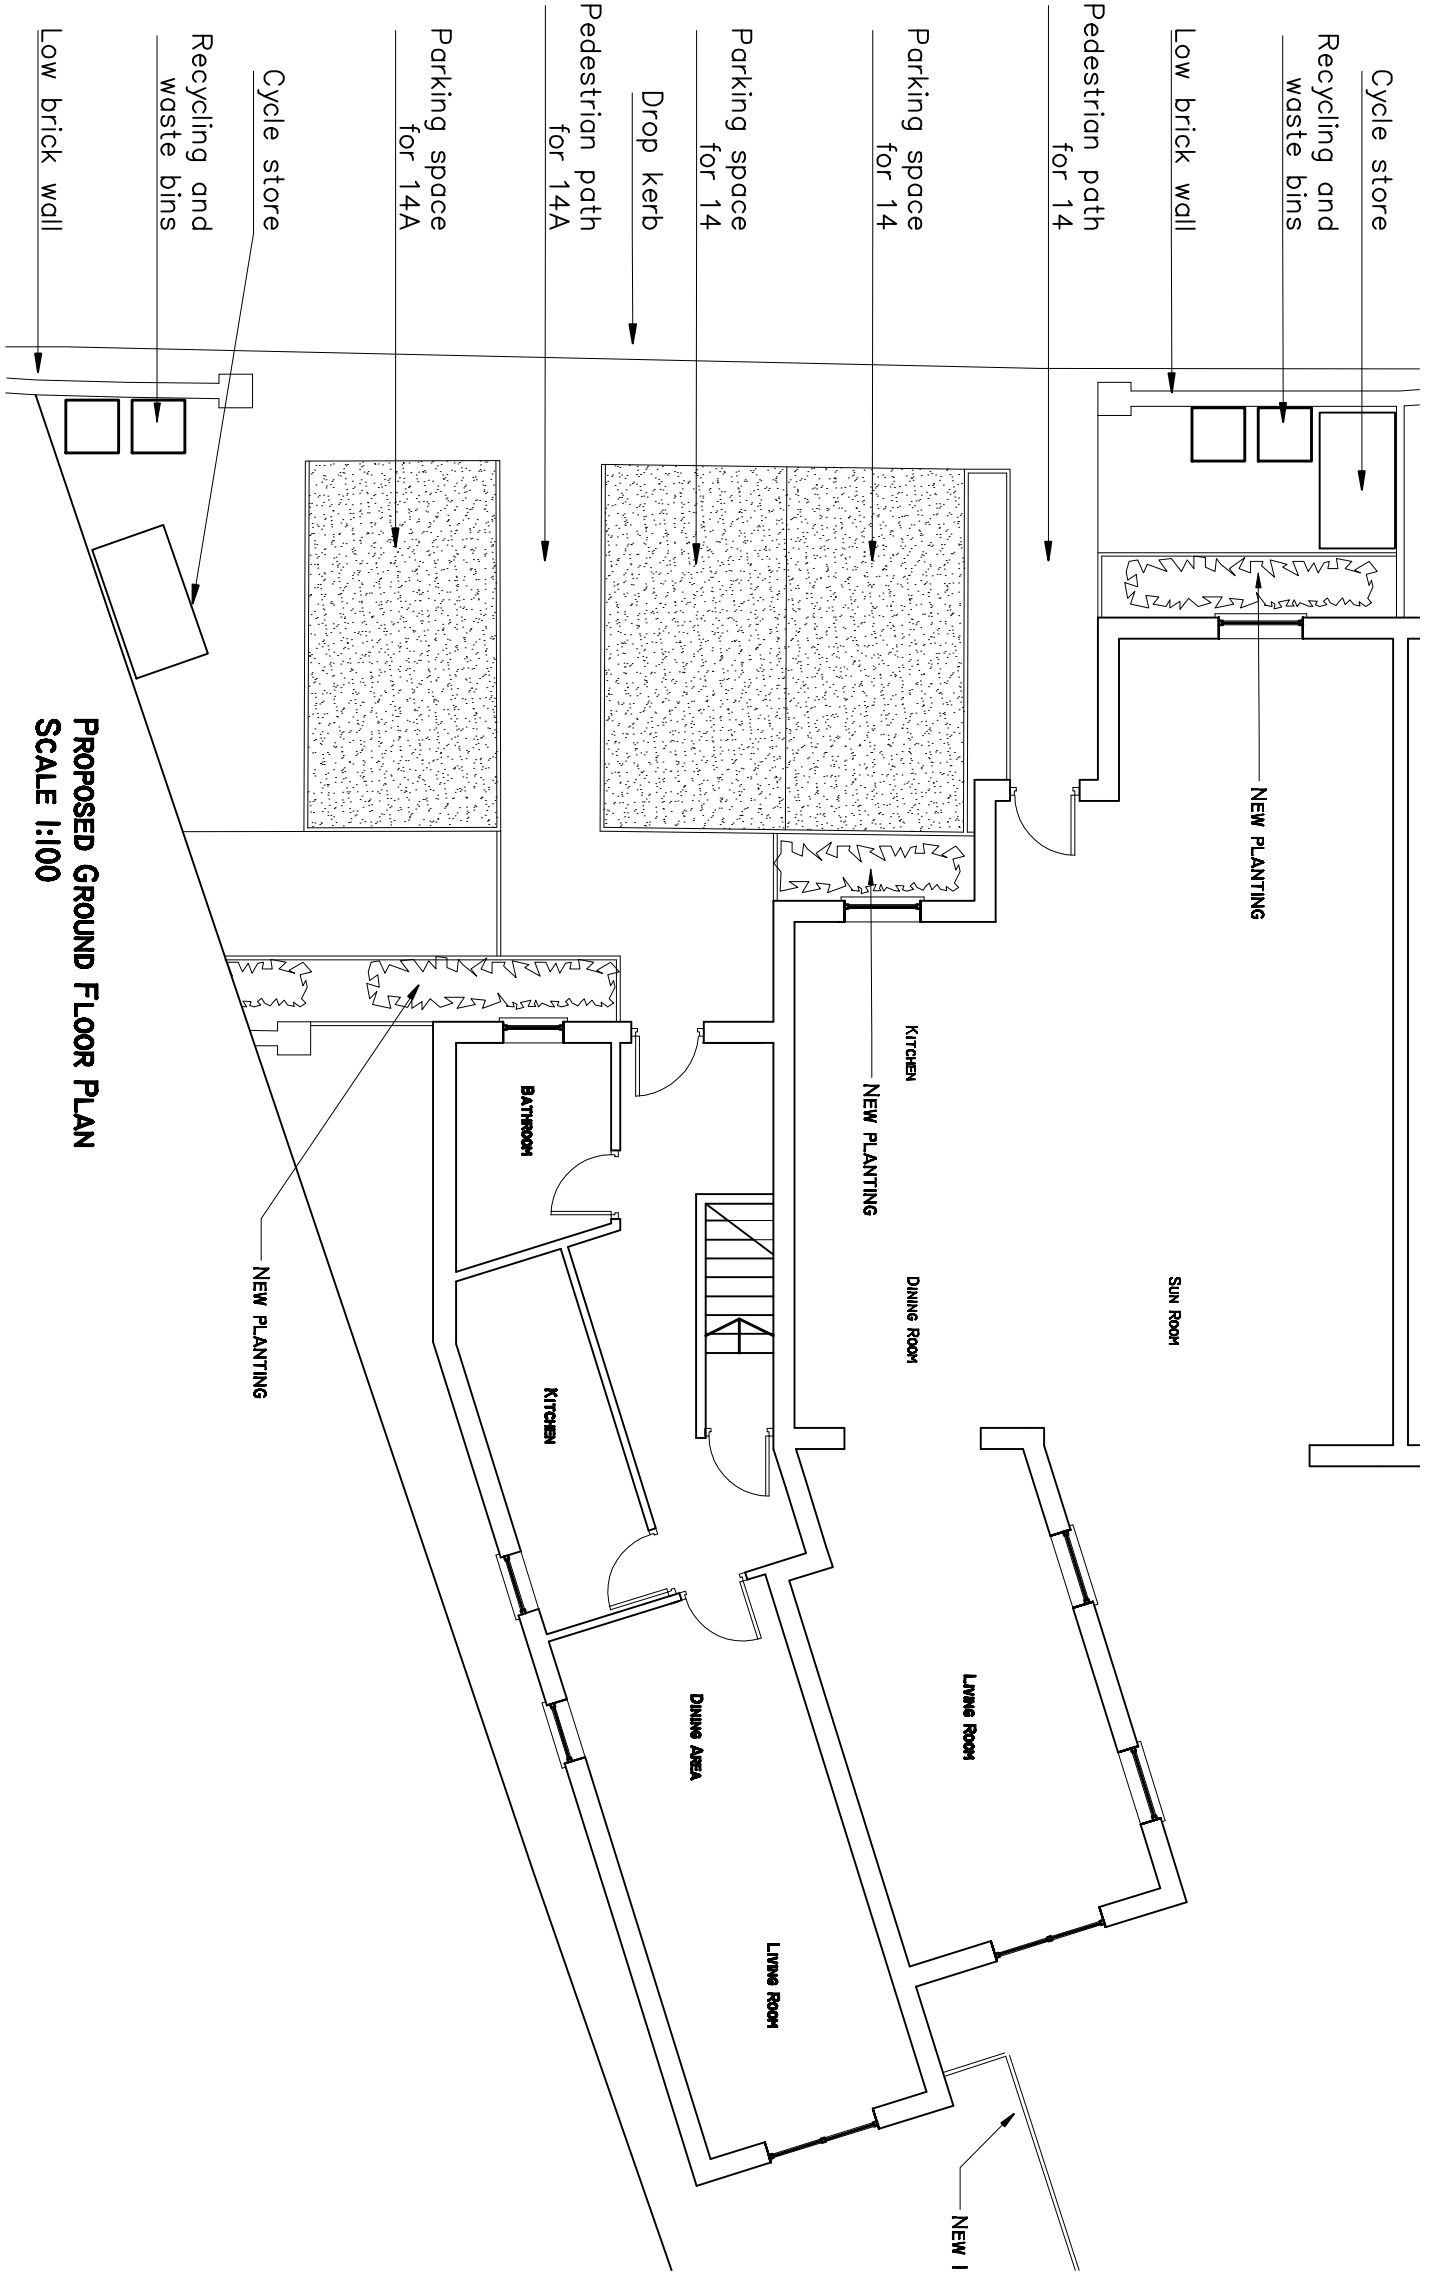

PROPOSED GROUND FLOOR PLAN
SCALE 1:100

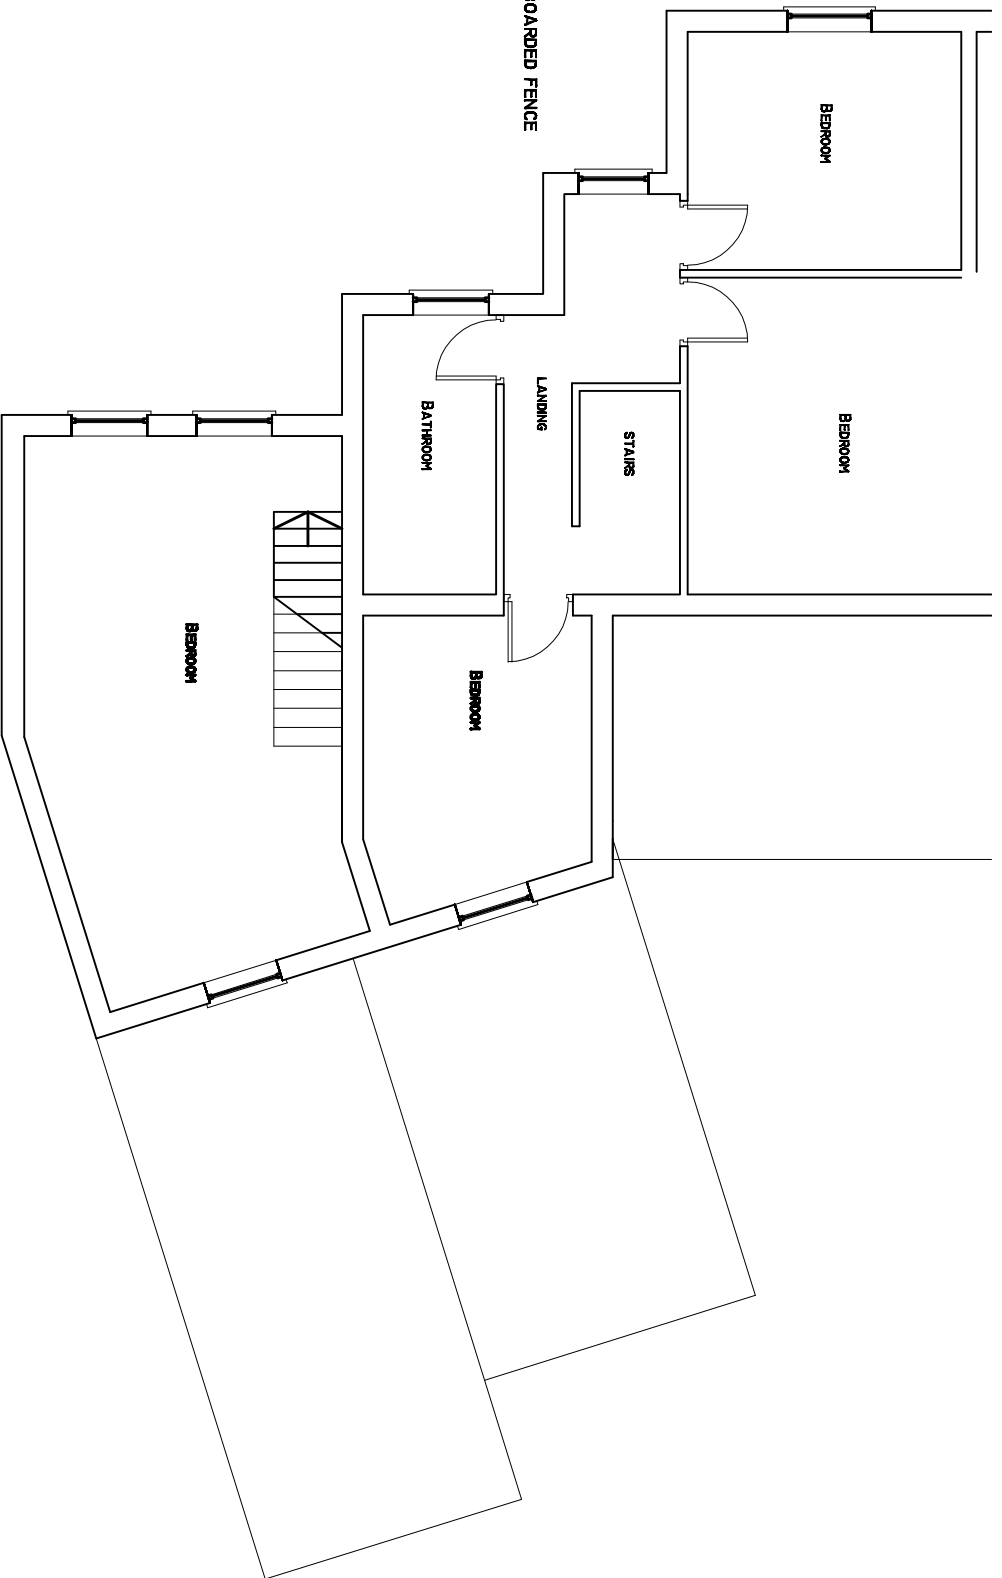

PROPOSED FIRST FLOOR PLAN
SCALE 1:100

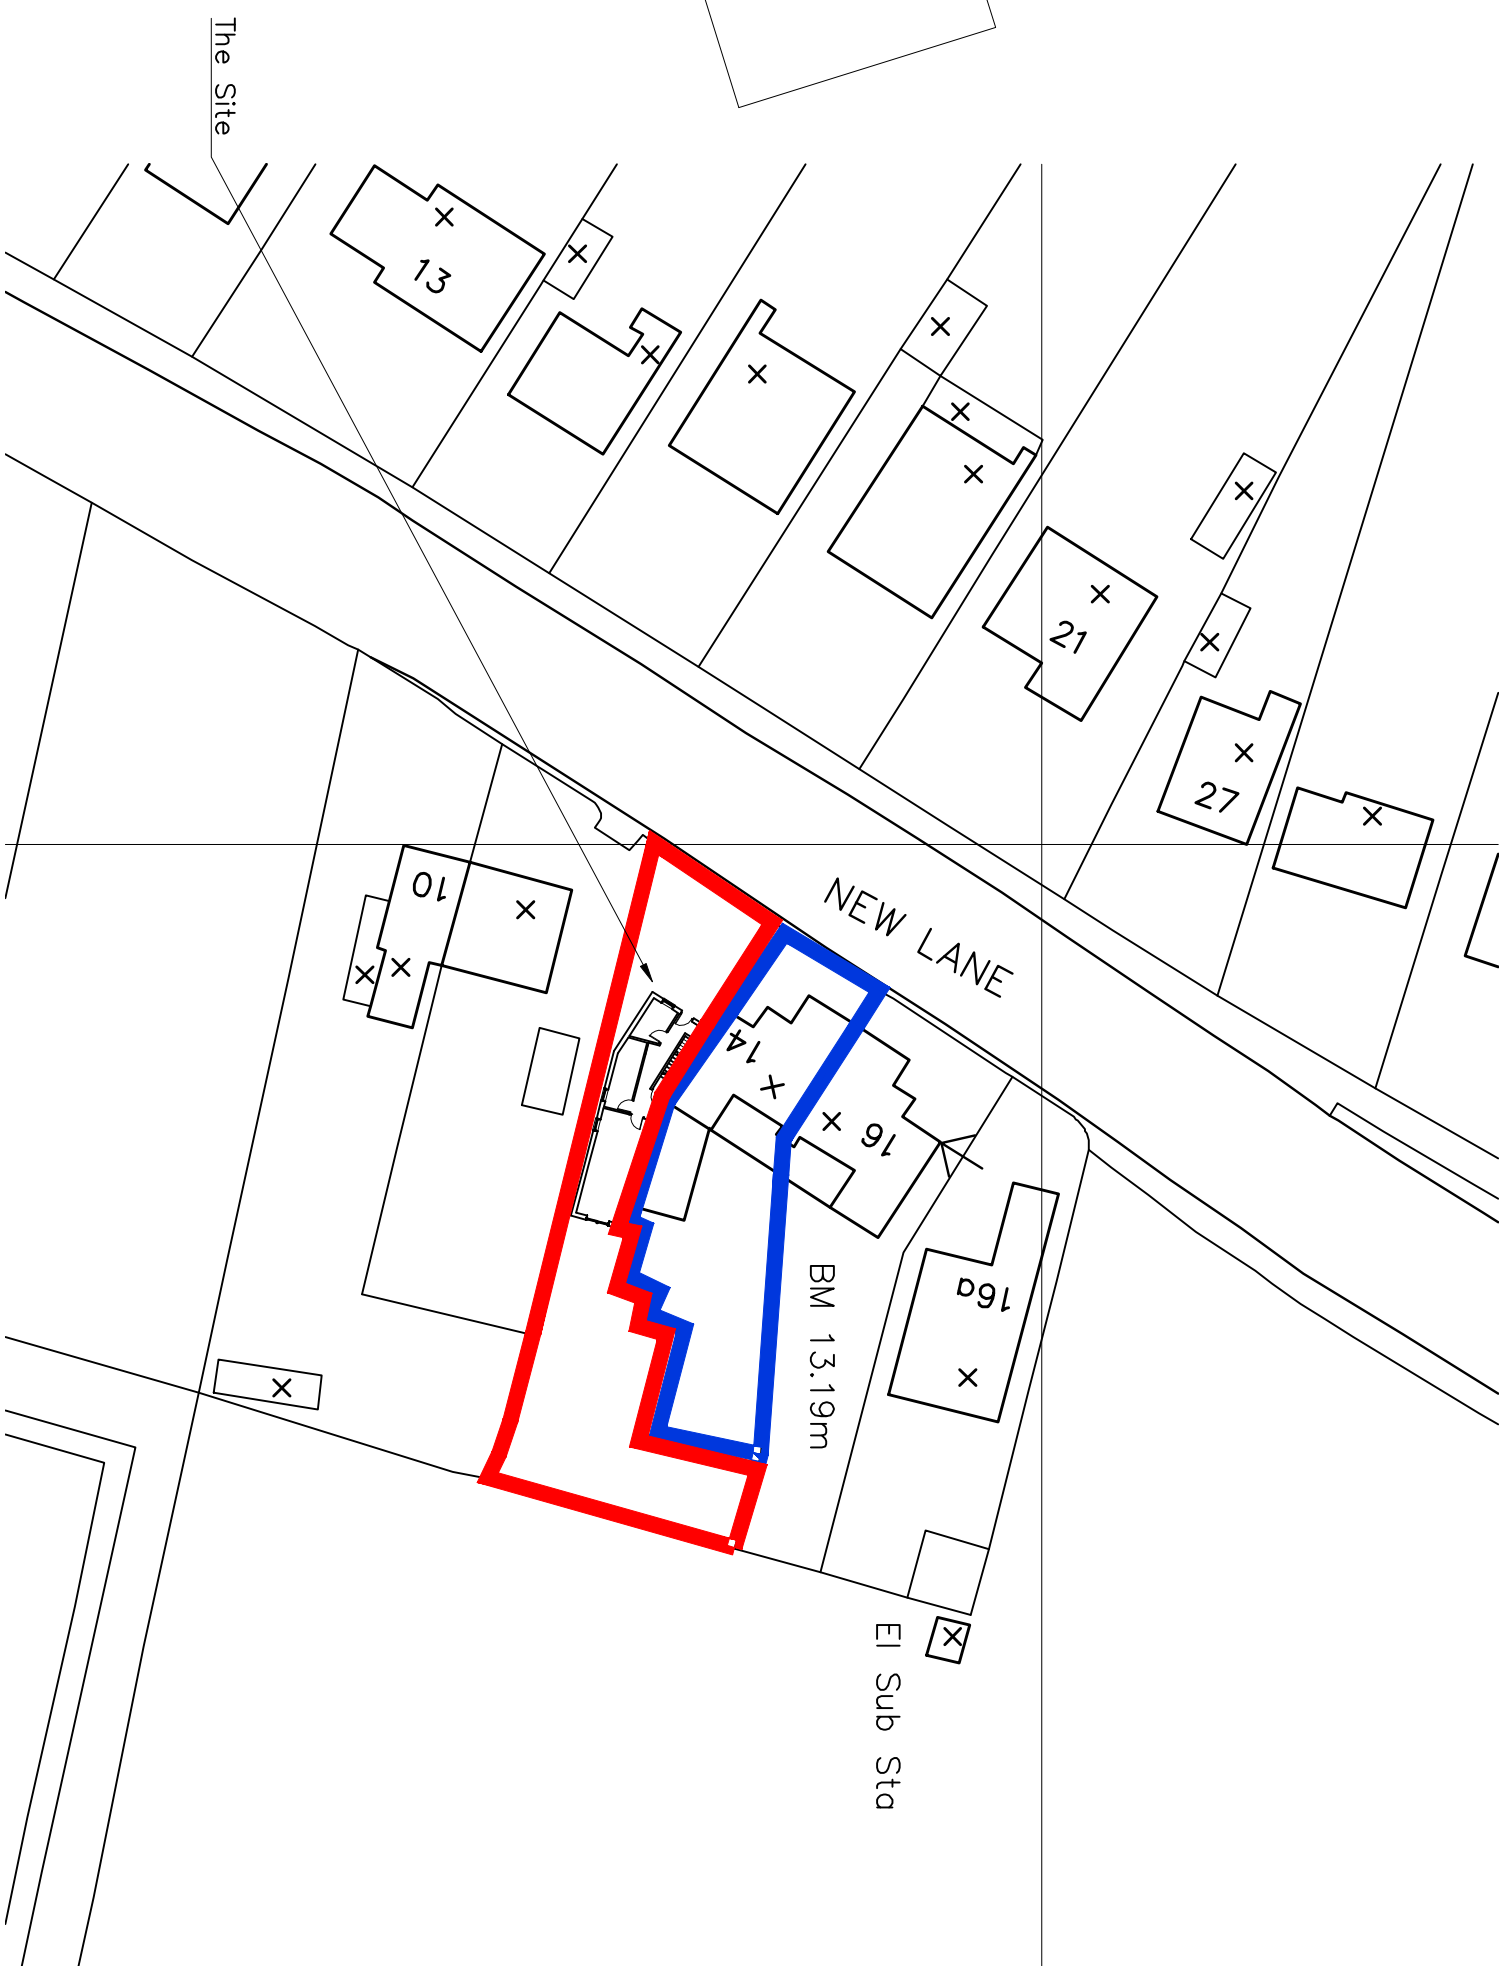

SITE PLAN
SCALE 1:500



LOCATION PLAN
SCALE 1:1250



Pope Stevens Architecture Ltd.
Crossways ? 2 Beech Avenue
Chichester ? West Sussex ? PO19 3DR
Telephone: 01243 782 796
Email: pope.stevens@btinternet.com



Project:
14 New Lane
Havant
Hampshire

Drawing:
Planning Application,
Divide large house to form two houses
Location, Site, Floor Plans and sections

Date: May 2015
Drawn by: CDP
Scale: as shown
Revision: 00