



These drawings are for planning purposes only and are not issued for construction




Key (not all number apply)

- 1 Brickwork
- 2 PPC aluminium window/ door
- 3 PPC aluminium sliding door
- 4 Aluminium fascia/ paneling
- 5 Aluminium paneling to garage door
- 6 Aluminium rooflight slot
- 7 Brick course
- 8 Tiled roof
- 9 Glazing beyond terrace to bedroom
- 10 Horizontal aluminium battens
- 11 Rooflight

All aluminum specified to be anodized.

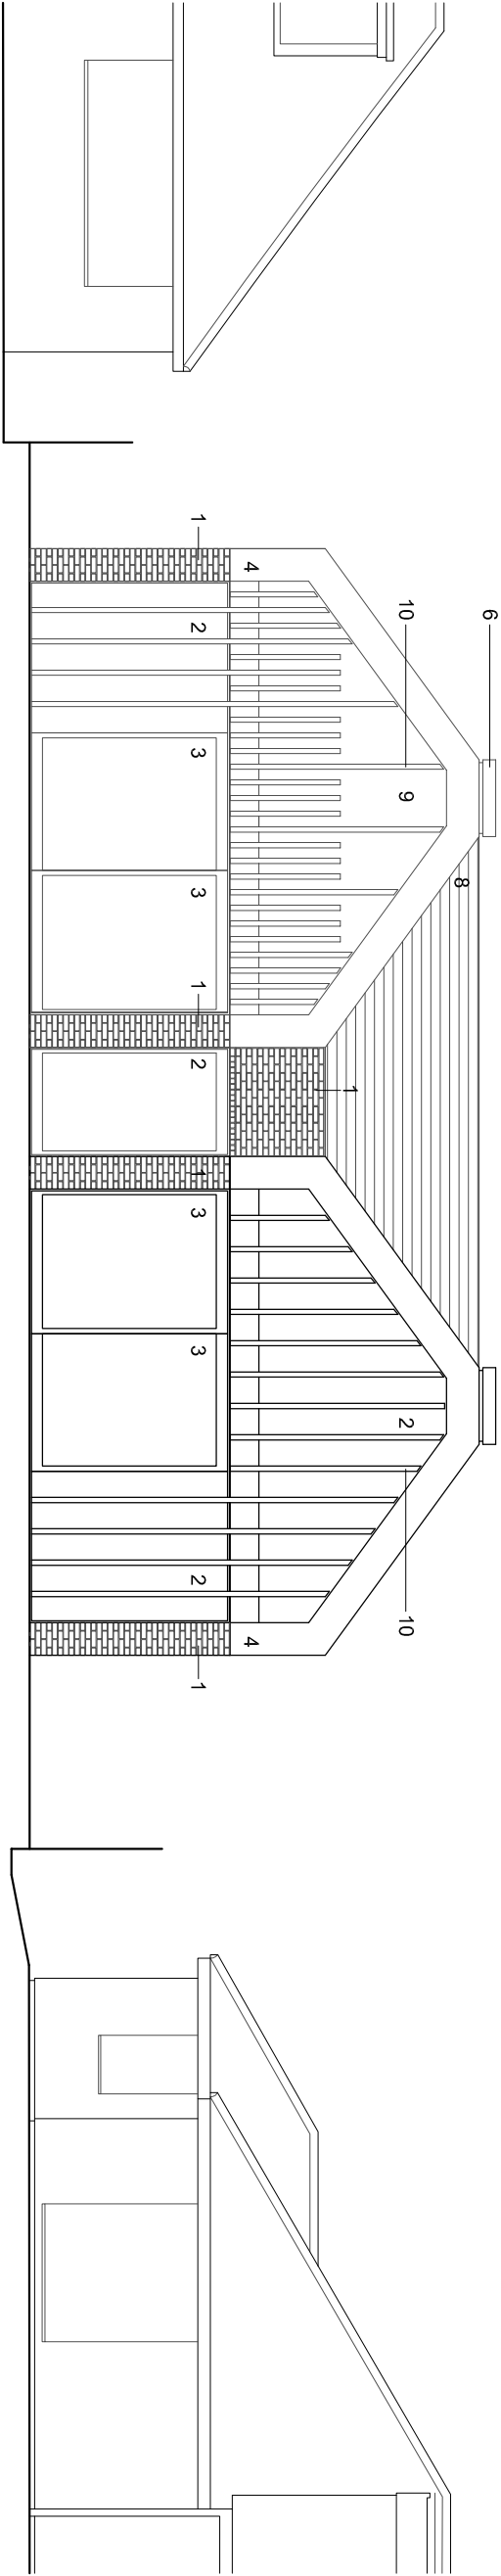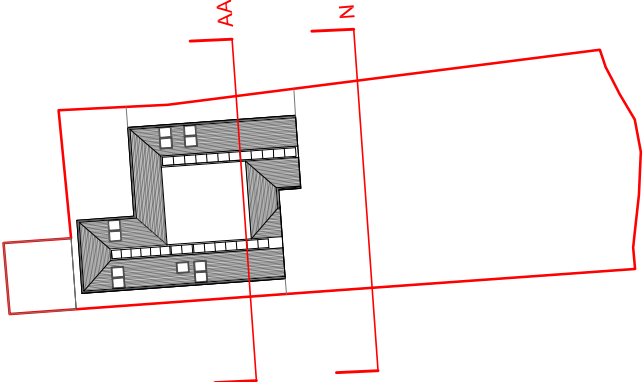

NORTH ELEVATION AS PROPOSED

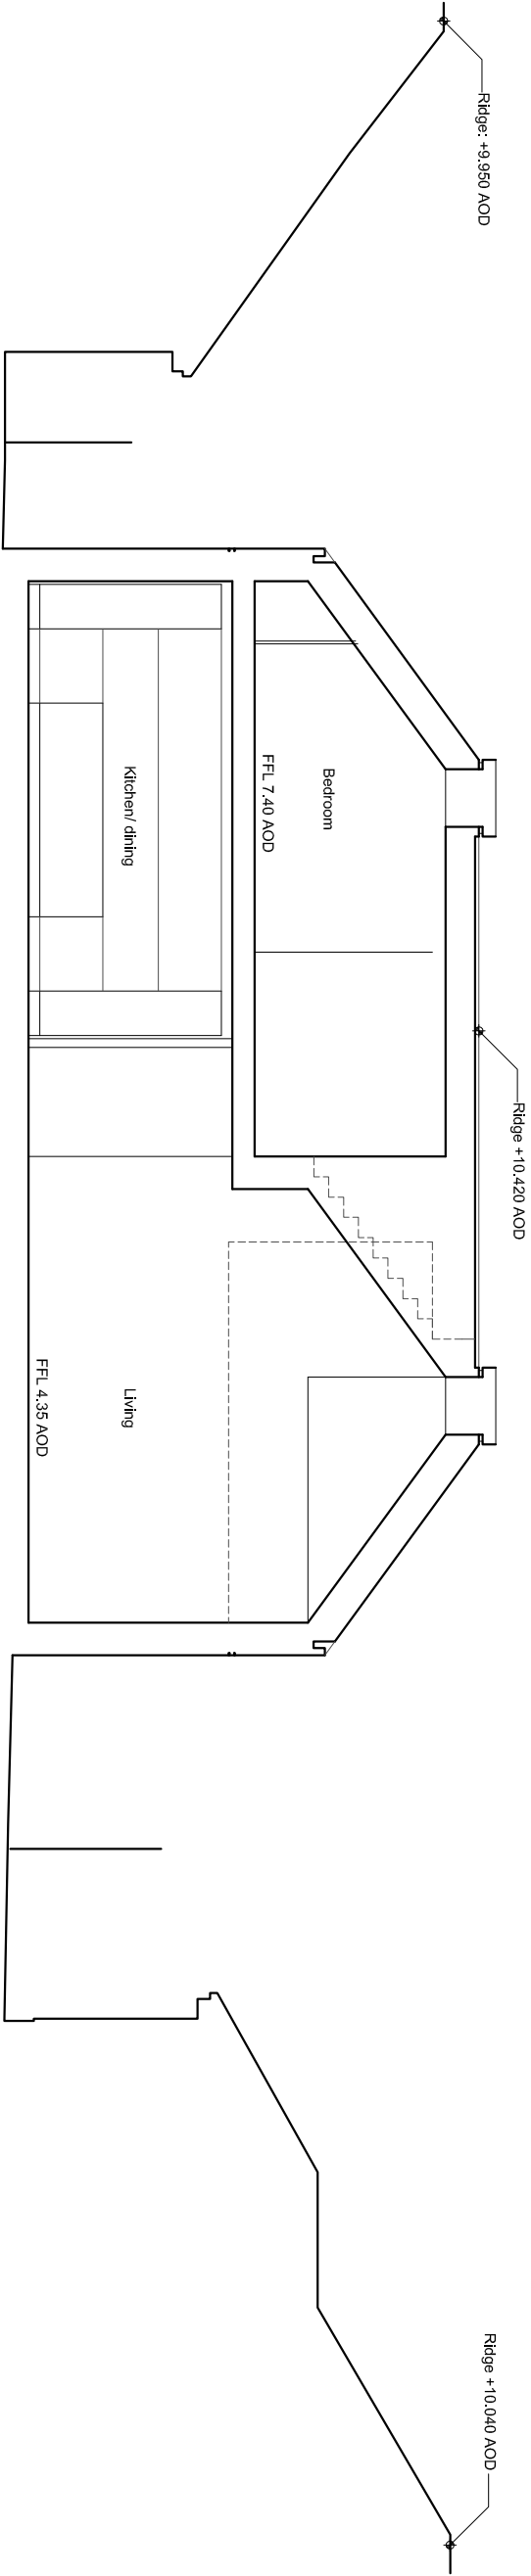

SECTION AA AS PROPOSED

MELOYARCHITECTS
14 Winchelp Place Brighton E Sussex BN2 9XF
t +44 (0)1223 311165
f +44 (0)1223 371165
w www.meloy.co.uk
e info@meloy.co.uk

project
3 Swans Walk
client
Hugh and Tina Stallard
drawing title
Proposed north elevation & section AA
drawing number
0133/PA/301

date
05.05.15
scale
1:100@A3

purpose
ISSUED FOR PLANNING
revision