



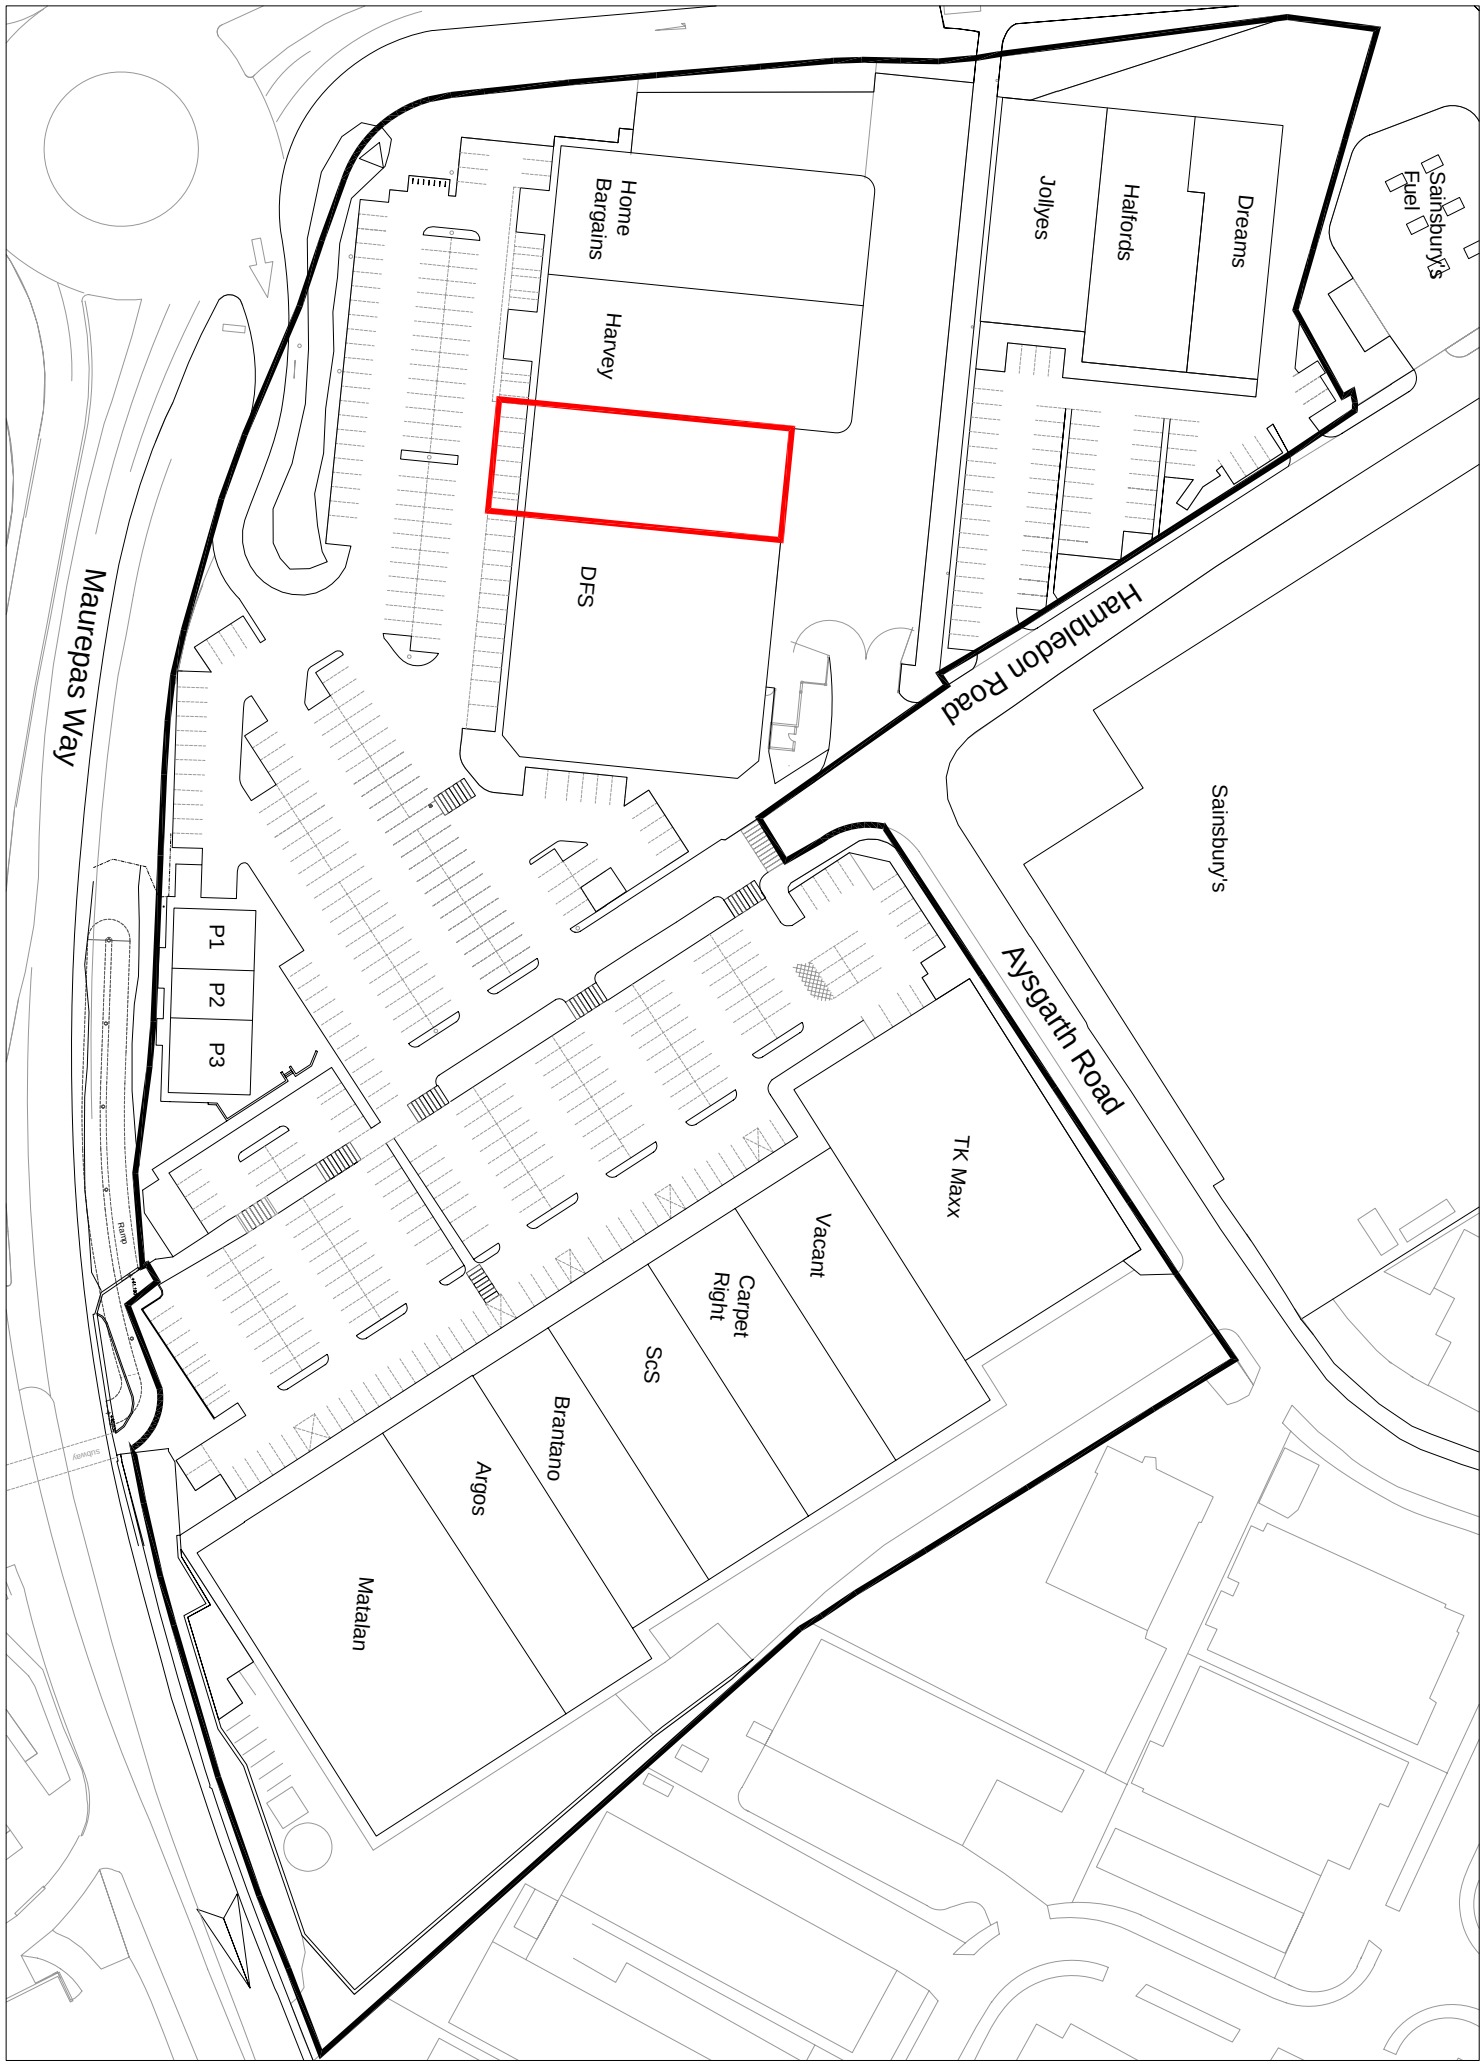

Ordnance Survey, © Crown Copyright 2013. All rights reserved. Licence number 0100031673


LOCATION PLAN

Scale 1:1250

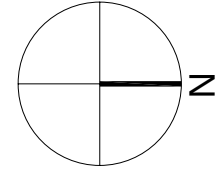


EXISTING GROUND FLOOR PLAN


Scale 1:200

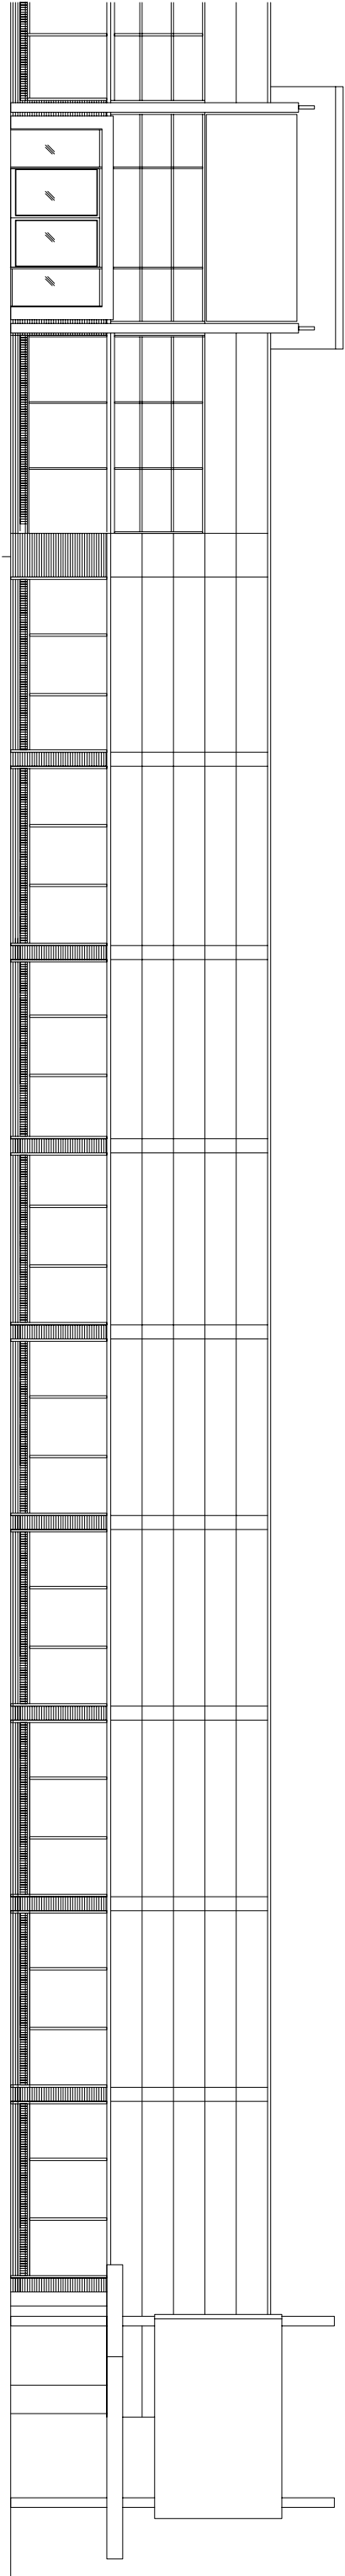

EXISTING FRONT ELEVATION

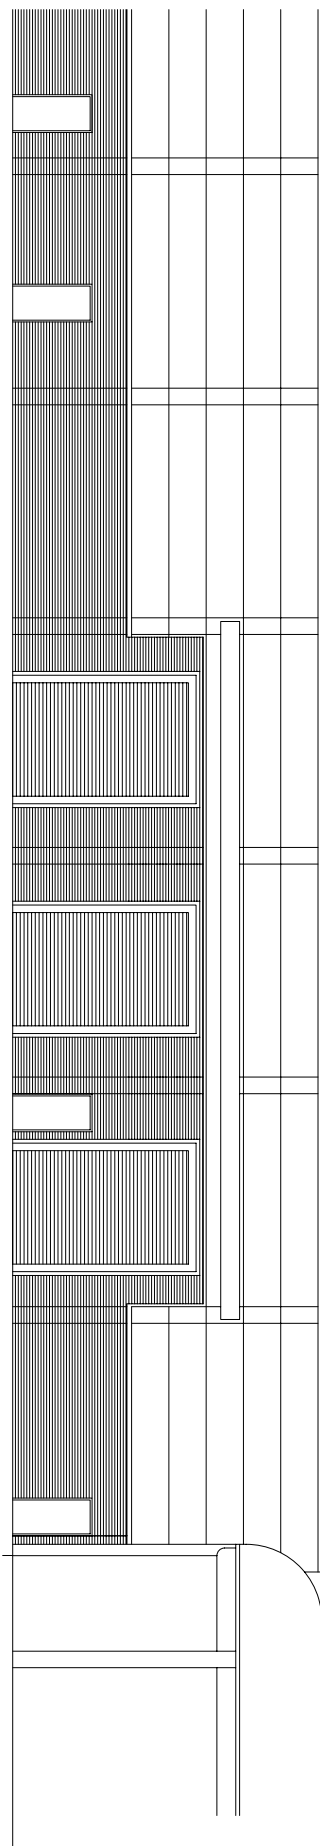

EXISTING REAR ELEVATION

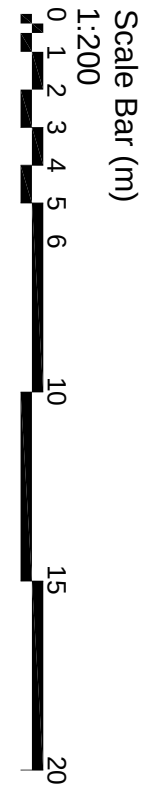

PLANNING