




REV	DATE	CHANGES	BY	CHK	ISSUE FOR
A	16.04.13	FIRST ISSUE	PW	TJ	COMMENT
B	21.06.13	UPDATED TO HIGHWAYS LAYOUT AND ROAD CROSSING	CO	PW	COMMENT
C	18.07.13	ISSUED FOR PERMITS	GR	PW	PLANNING

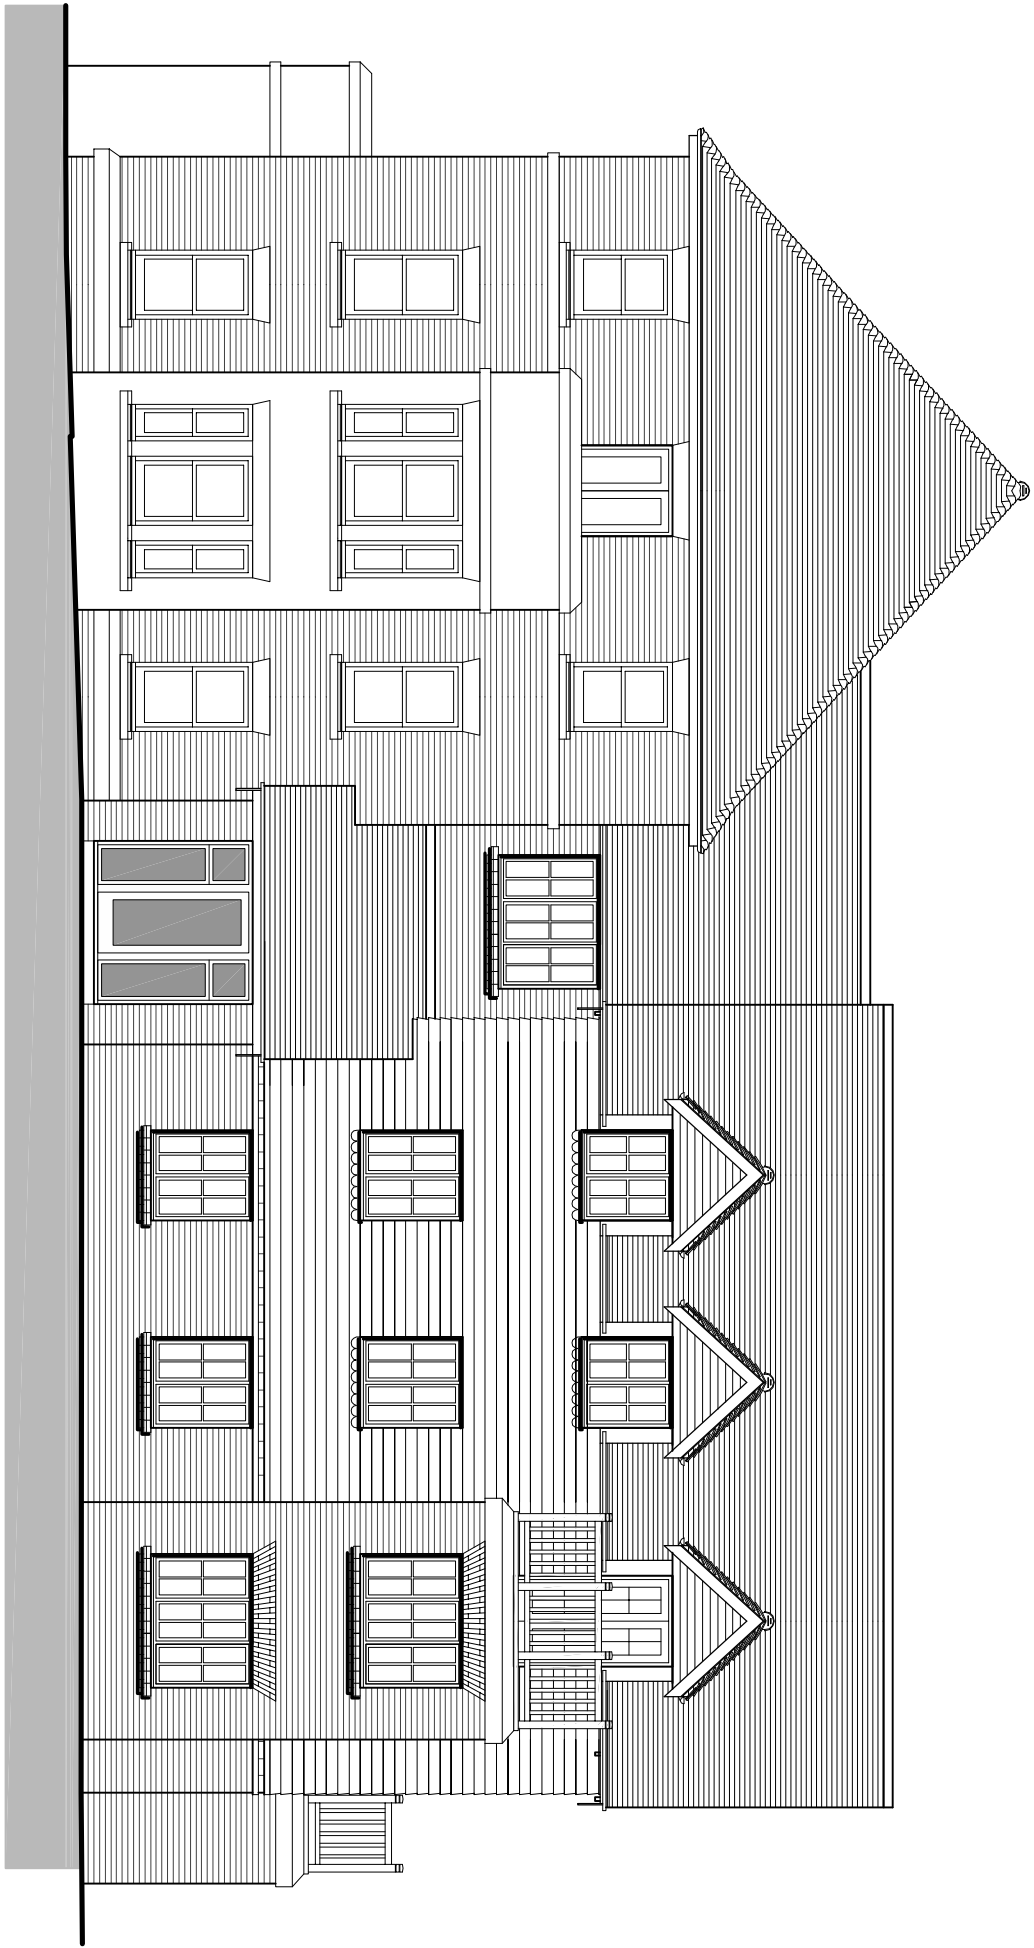


FRONT ELEVATION - A

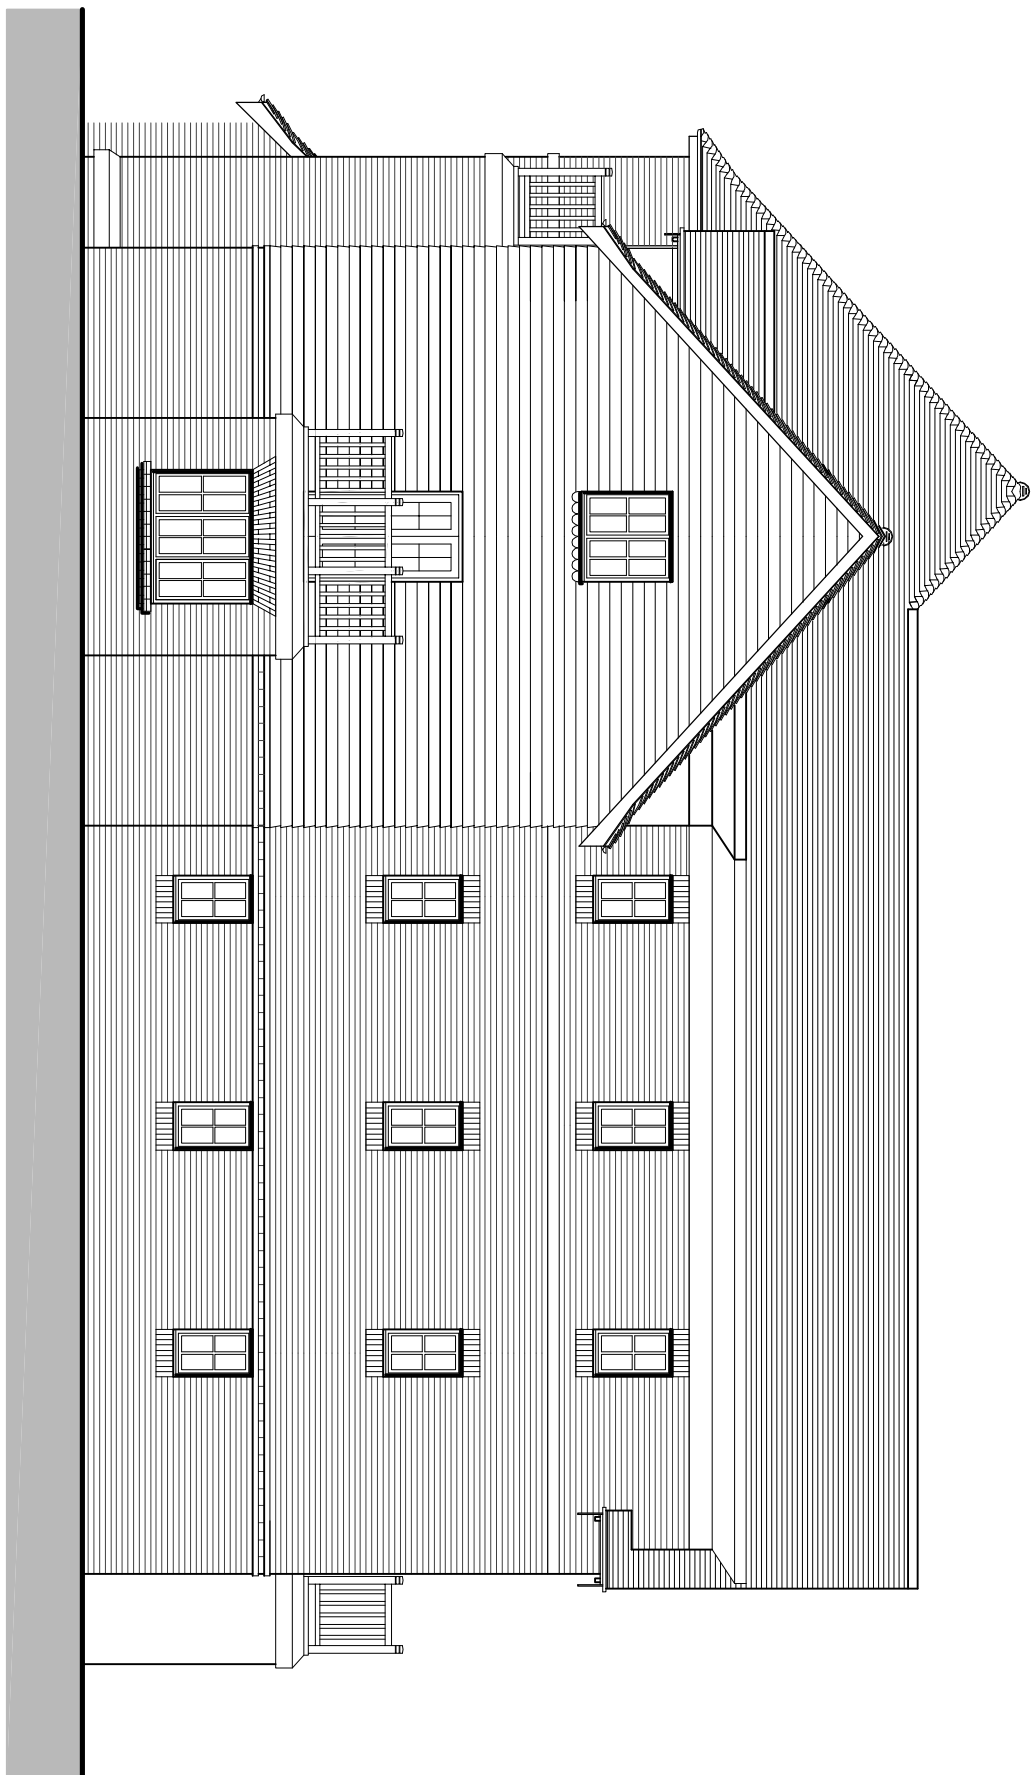

SIDE ELEVATION - B

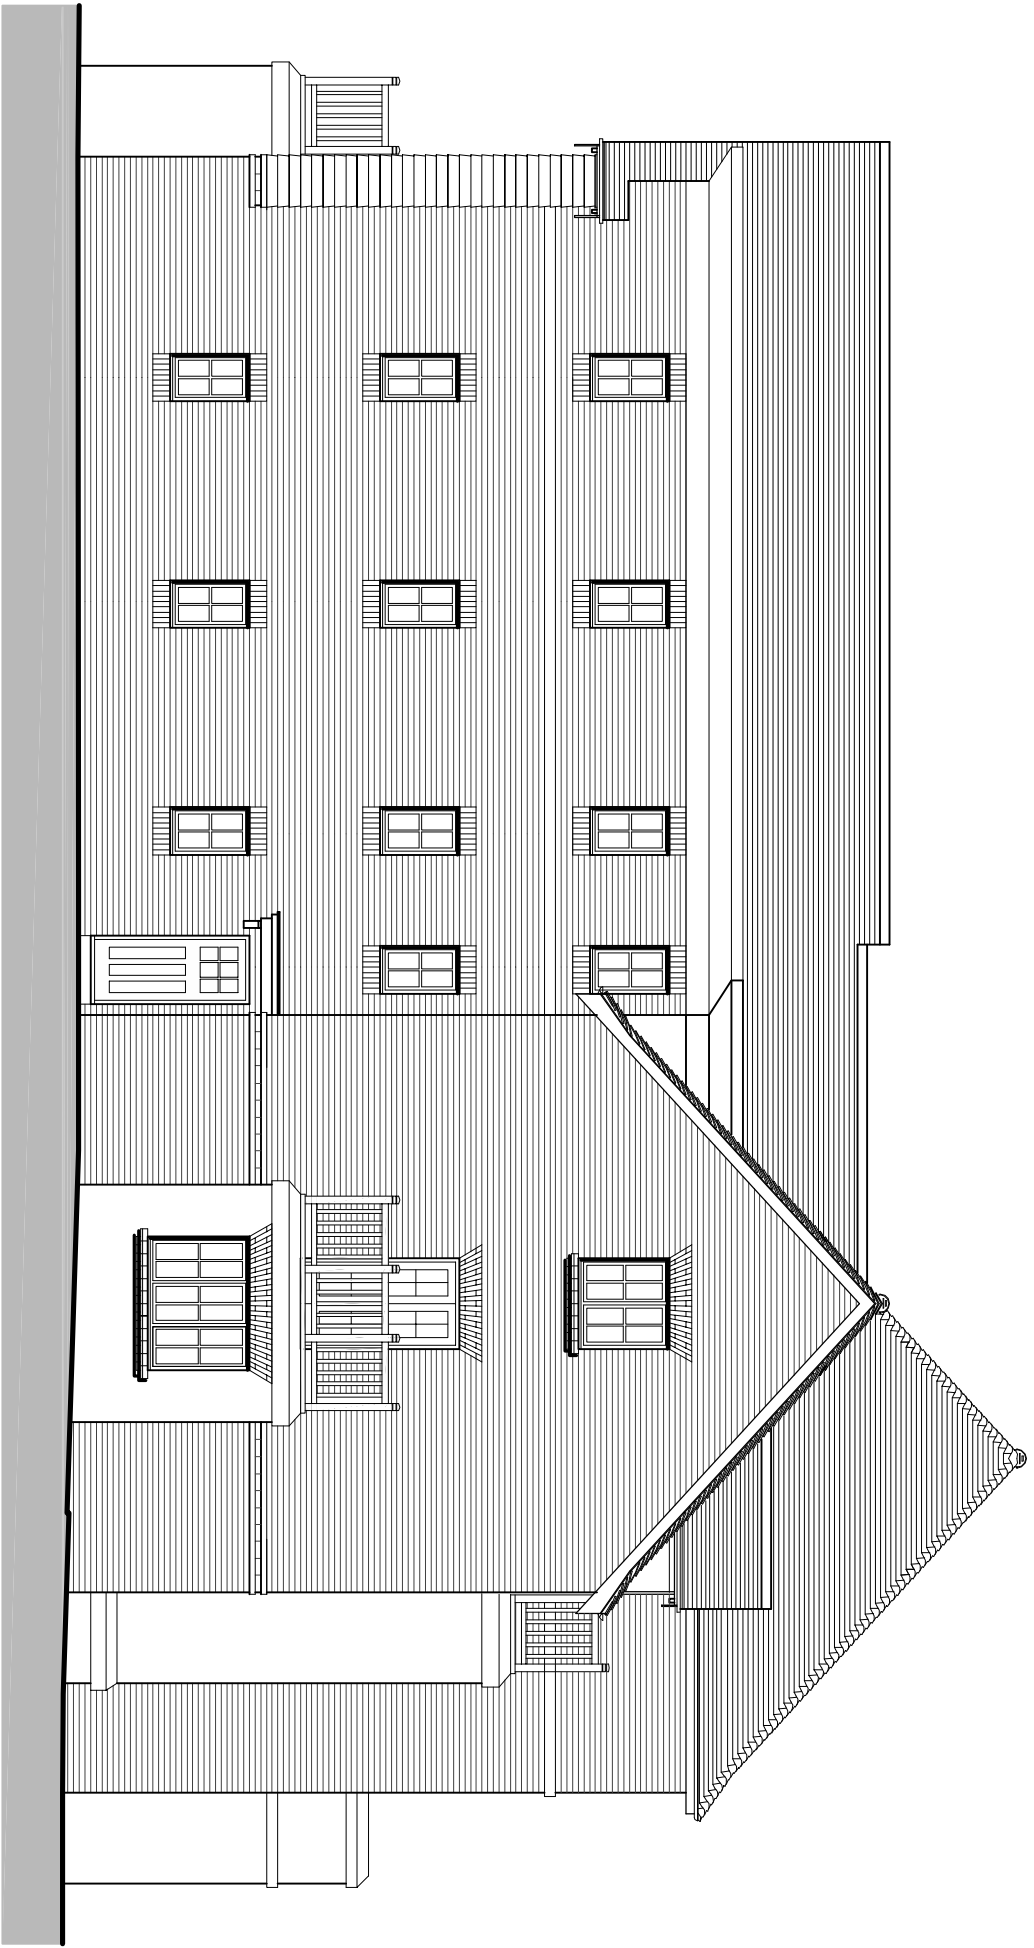

REAR ELEVATION - C

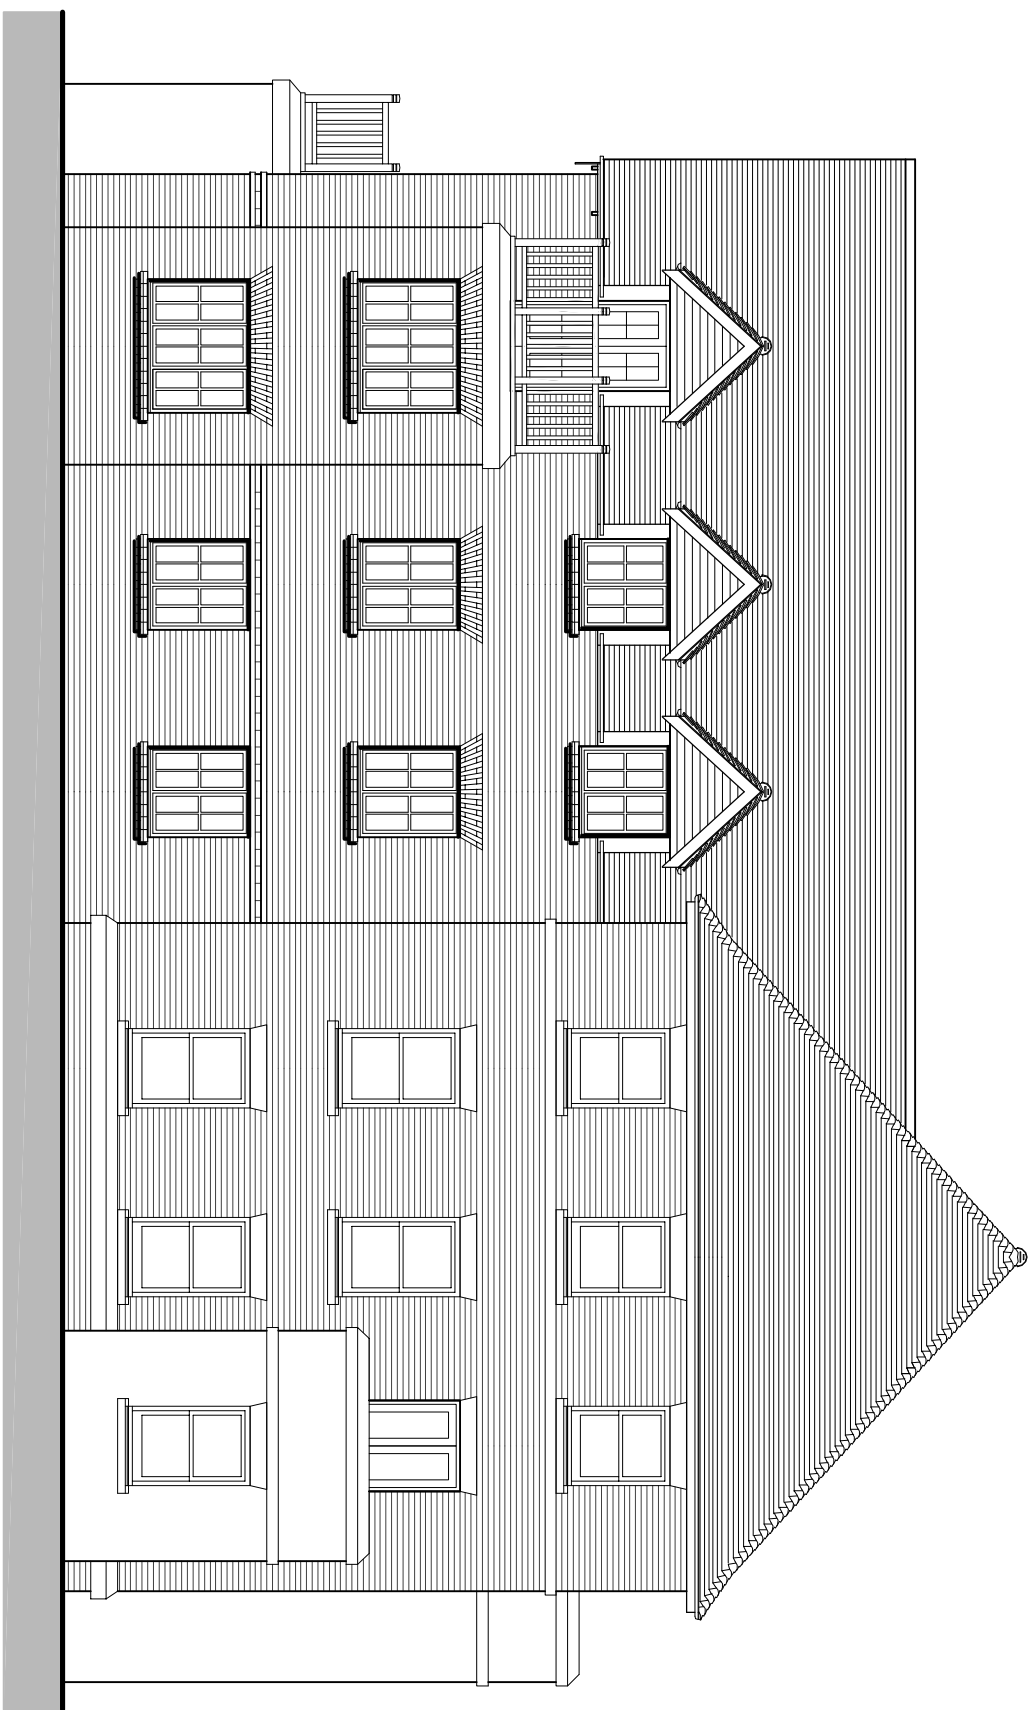

SIDE ELEVATION - D

- NOTES
1. ALL DIMENSIONS SHALL BE TO FACE UNLESS OTHERWISE STATED.
 2. ALL DIMENSIONS SHALL BE TO FACE UNLESS OTHERWISE STATED.
 3. ALL DIMENSIONS SHALL BE TO FACE UNLESS OTHERWISE STATED.
 4. ALL DIMENSIONS SHALL BE TO FACE UNLESS OTHERWISE STATED.
 5. ALL DIMENSIONS SHALL BE TO FACE UNLESS OTHERWISE STATED.
 6. ALL DIMENSIONS SHALL BE TO FACE UNLESS OTHERWISE STATED.
 7. ALL DIMENSIONS SHALL BE TO FACE UNLESS OTHERWISE STATED.
 8. ALL DIMENSIONS SHALL BE TO FACE UNLESS OTHERWISE STATED.

OMEGA PARTNERSHIP
100% OWNED BY GRAINGER PLC
TEL: 01329 420331 FAX: 01329 420338 E-MAIL: enquiries@grainingerplc.co.uk

client
GRAINGER PLC

project
WOODCROFT FARM, HAVANT

description
BLOCK TYPE A1 - FLATS 28F1-AFF & 28F2-AFF
PLOTS 26-34, 150-158, 245-253
ELEVATIONS

project number	drawing number	revision
1924	A-3161	C
scale	date	
1:100 @ A1	APRIL 2013	
1:200 @ A3		
status		
PLANNING		