


IMPORTANT


- This drawing/document is to be read in conjunction with all other relevant DMA Architectural Services drawings and specifications etc and other consultants/suppliers information.
- Any discrepancies between different pieces of information that have been supplied shall be notified immediately to DMA Architectural Services.
- All dimensions must be checked on site prior to commencement of works and fabrication.
- Any departure from provided dimensions shall be notified to DMA Architectural Services prior to departure.
- The design and copyright remain the property of DMA Architectural Services unless expressly released in writing by DMA Architectural Services.

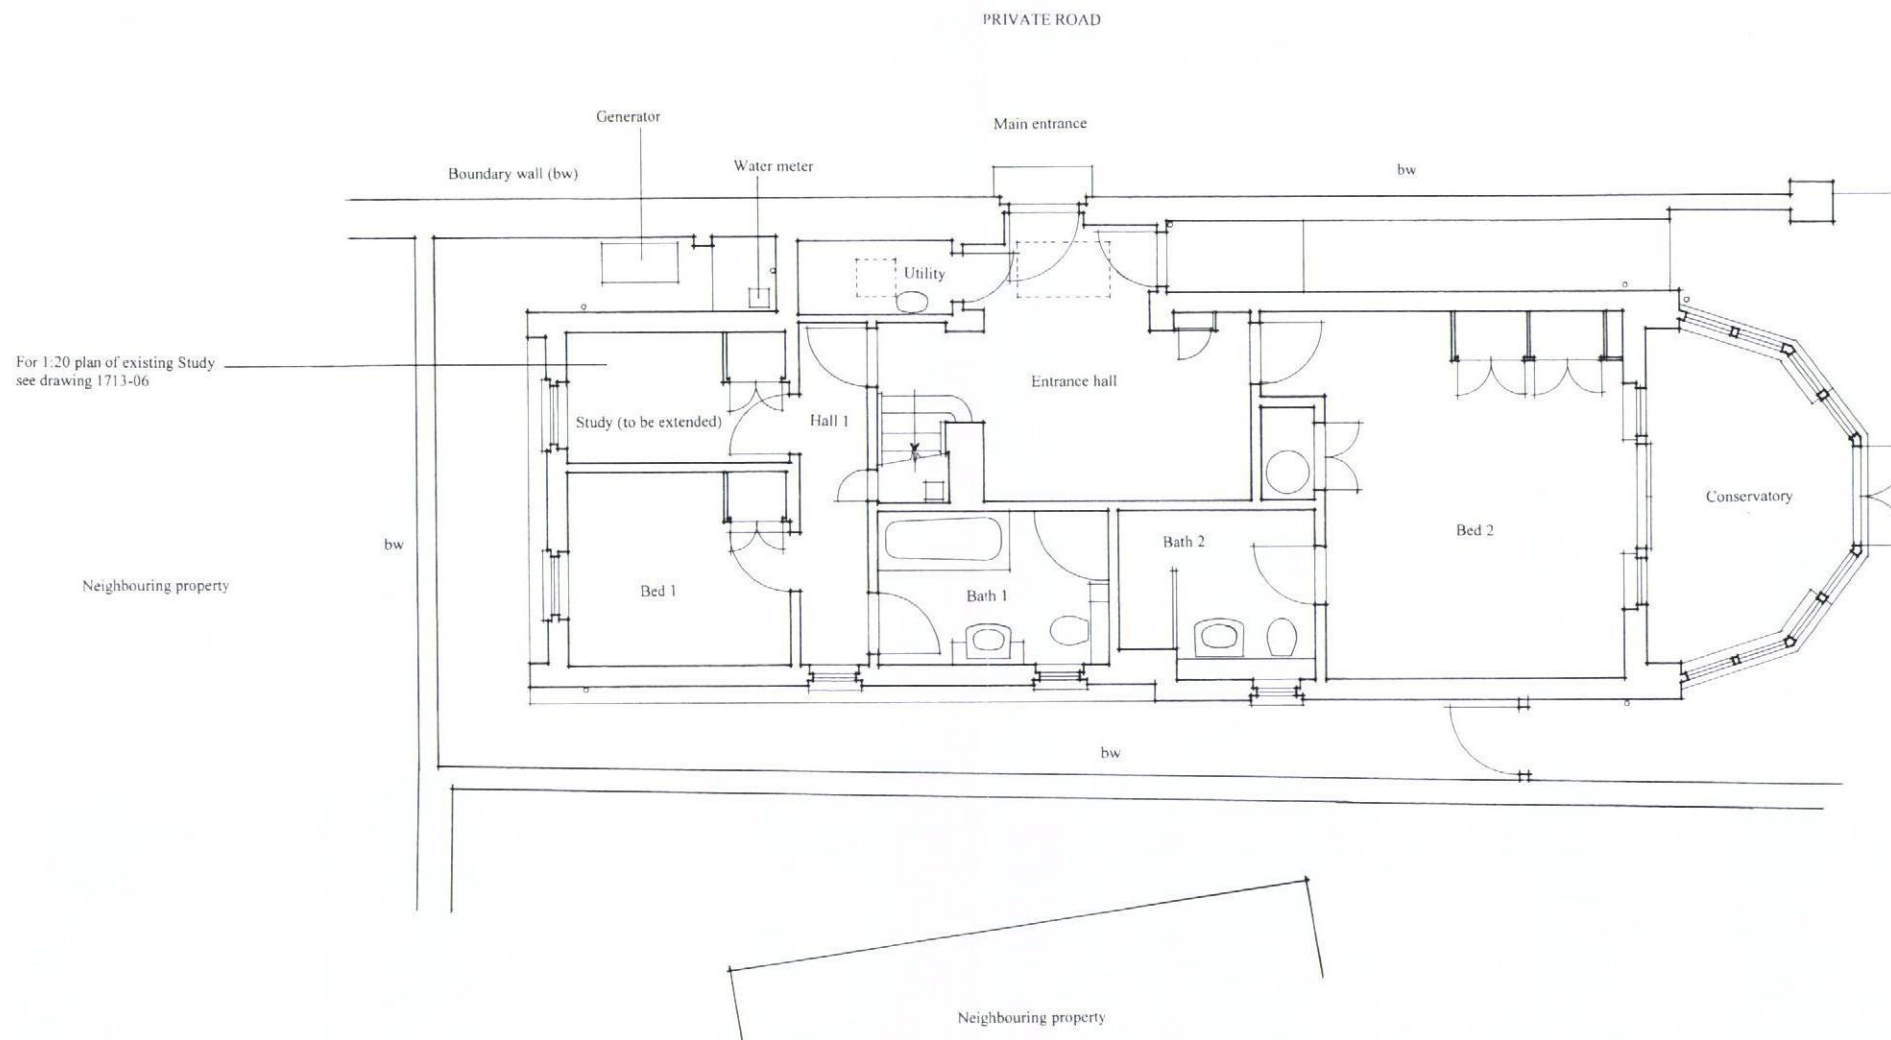

DMA
ARCHITECTURAL
SERVICES

39 Vernon Road
Copnor
Portsmouth
Hampshire PO3 5DR

T: 02392 420471
M: 07795 909349
Email: k.andrews87@ntlworld.com
Gmail: kjat36.da@gmail.com

 

GROUND FLOOR EXTENSION
to
THE LITTLE HUT
19B KING STREET, EMSWORTH, HAMPSHIRE,
PO10 7AX



**EXISTING GROUND
FLOOR PLAN**
Scale: 1:100 @ A3
October 2013
1713 - 02