

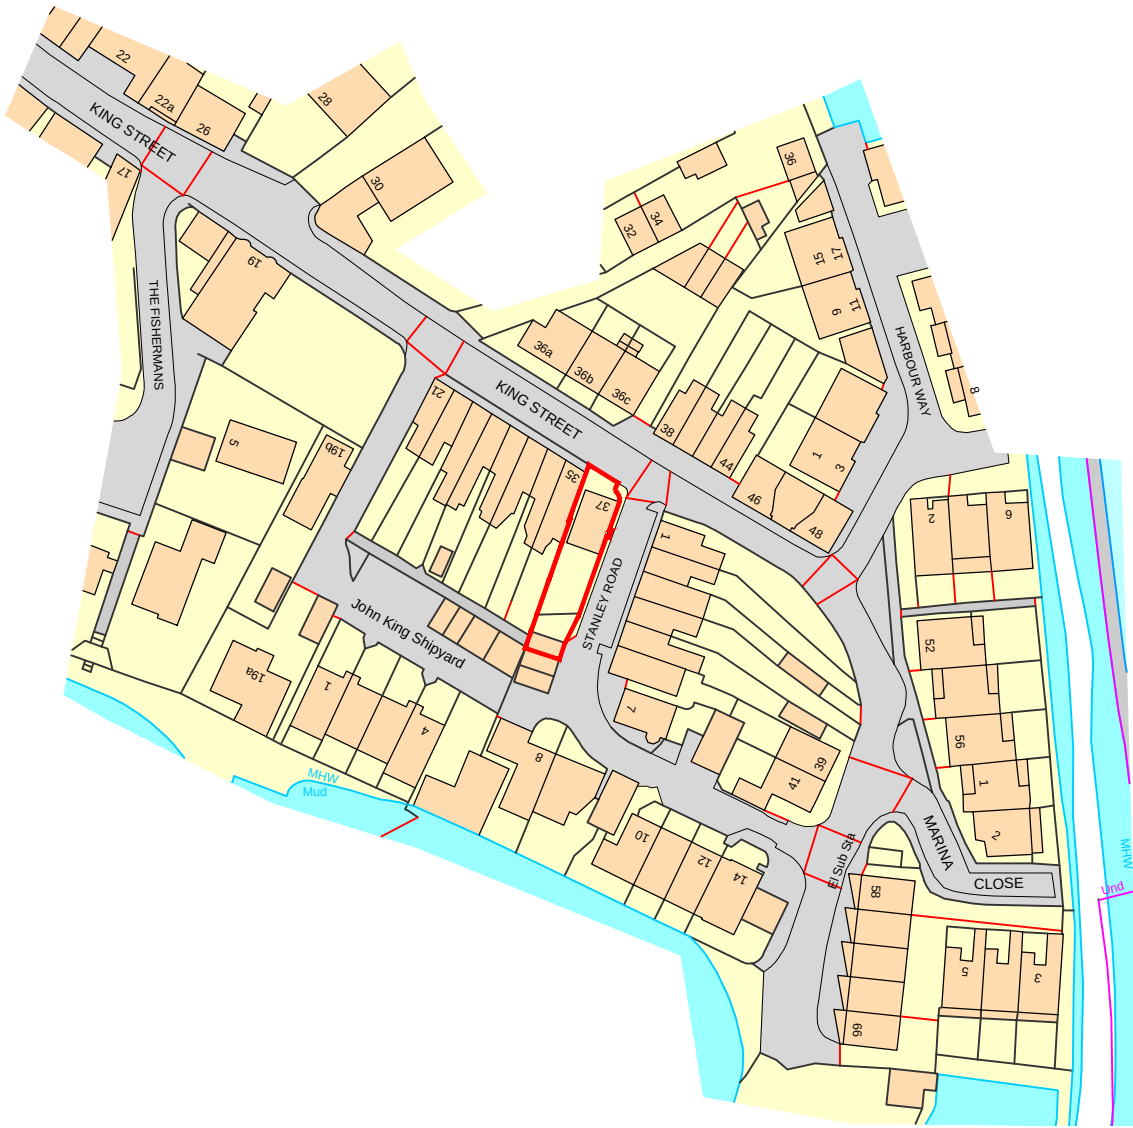
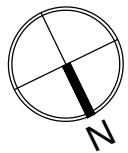



37 King Street - Emsworth

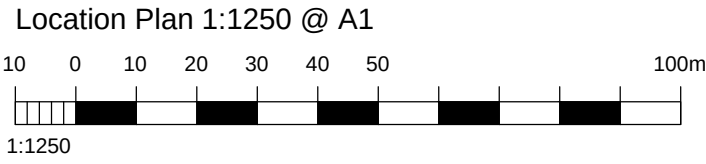


Ordnance Survey. (c) Crown Copyright 2014. All rights reserved. Licence number 100022432

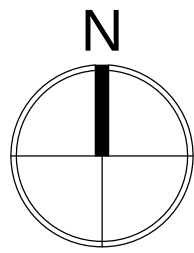



GROUND FLOOR
plan

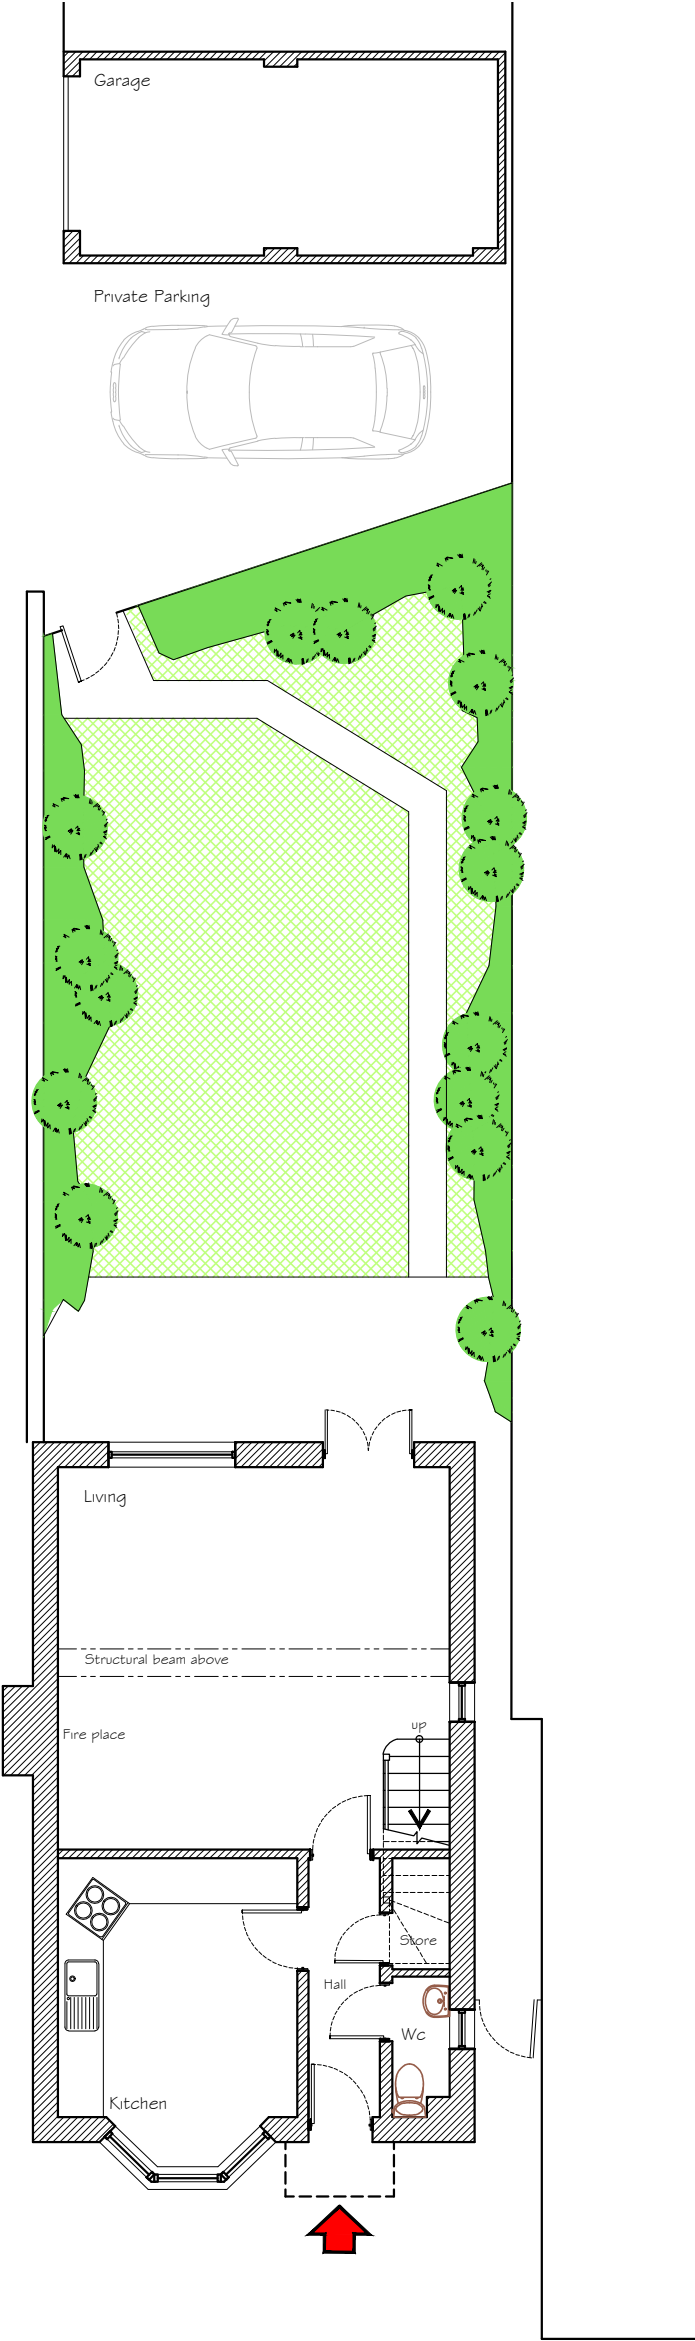

FIRST FLOOR
plan

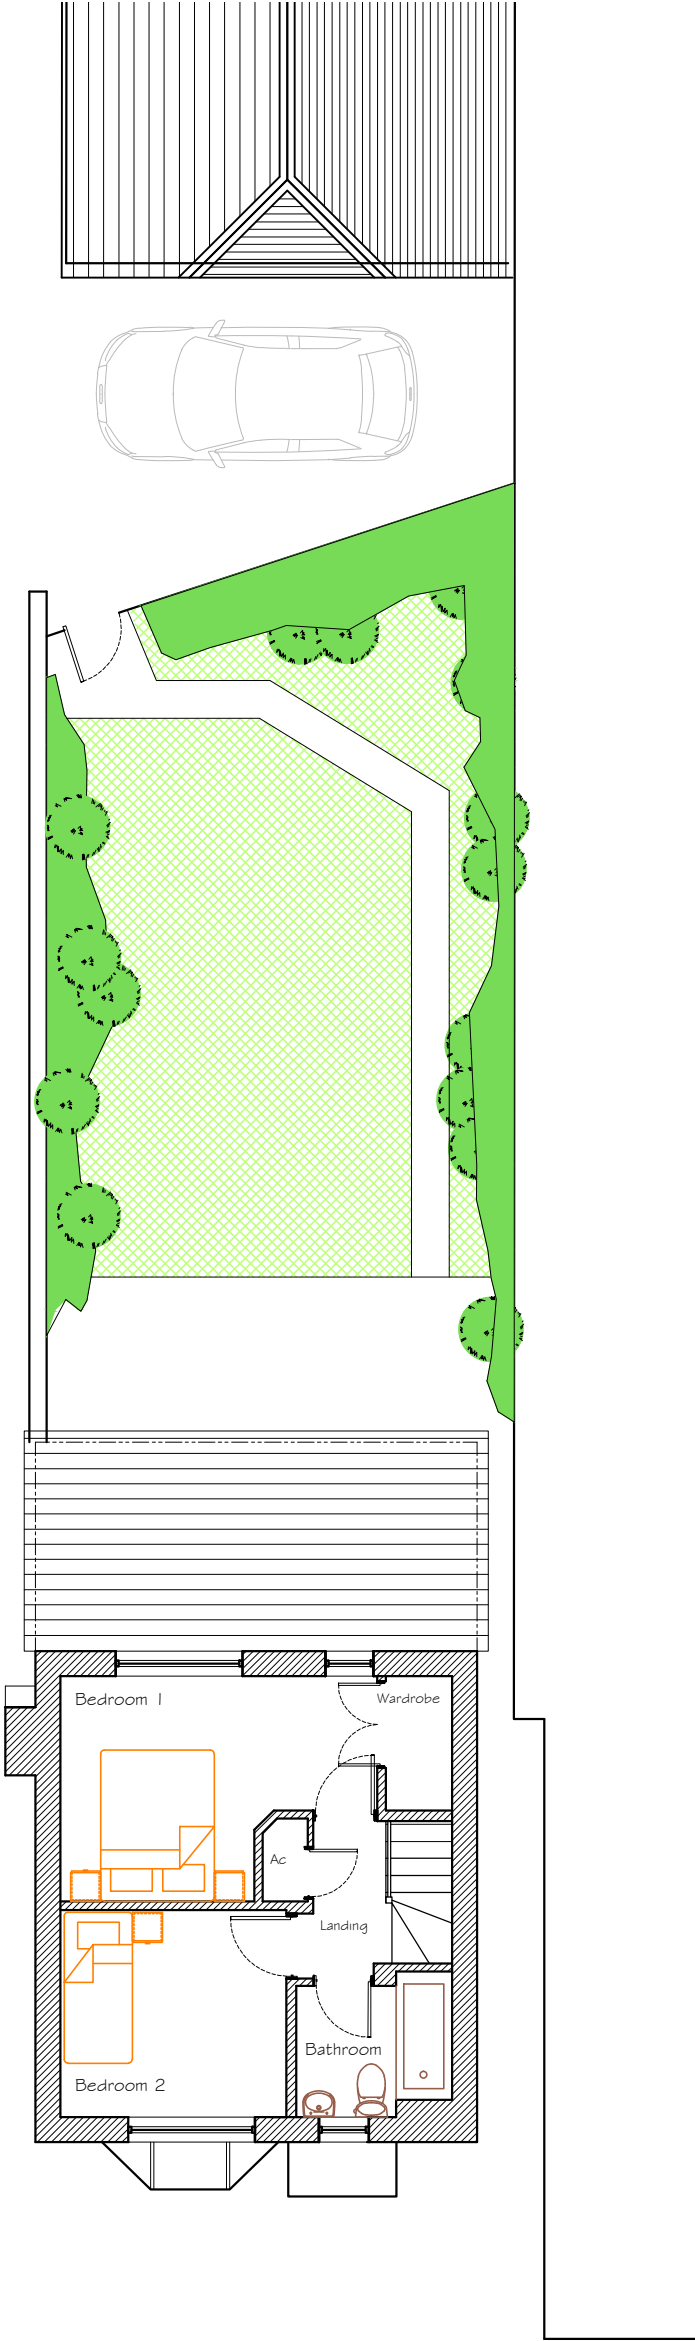

ROOF
plan

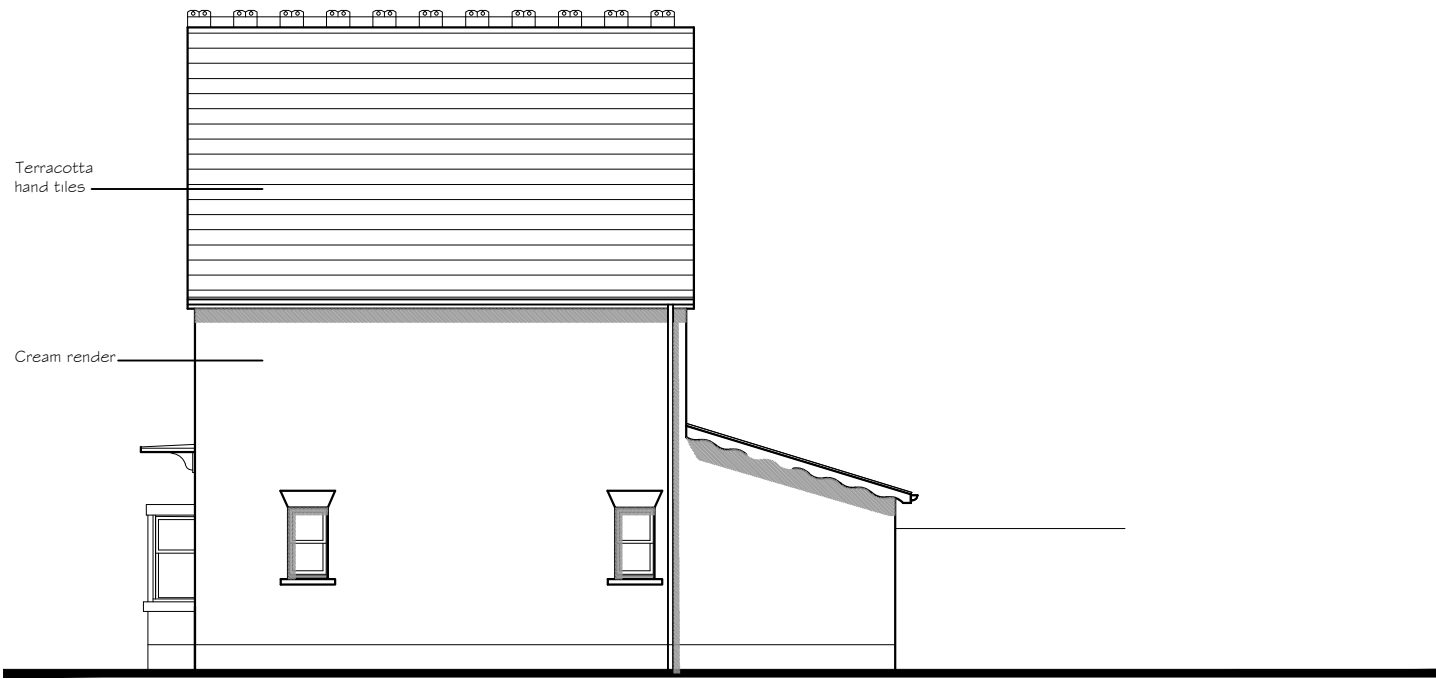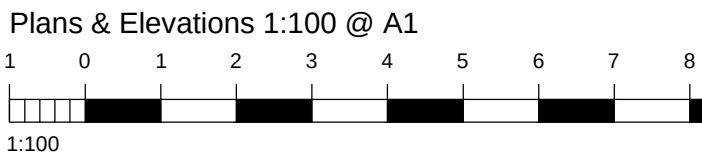


WEST
side elevation





SOUTH
rear elevation




NORTH
front elevation

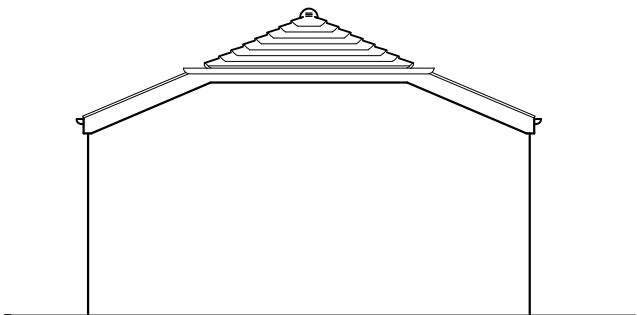

EAST
side elevation

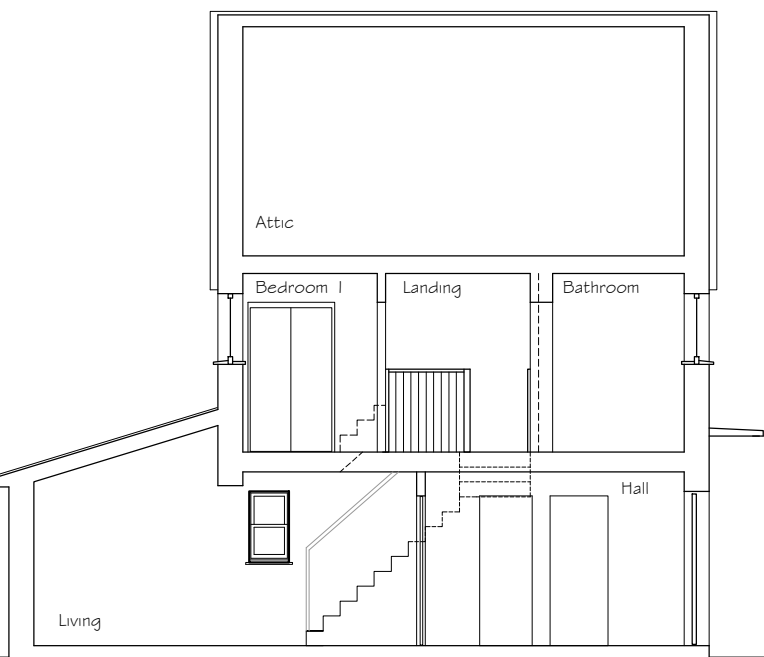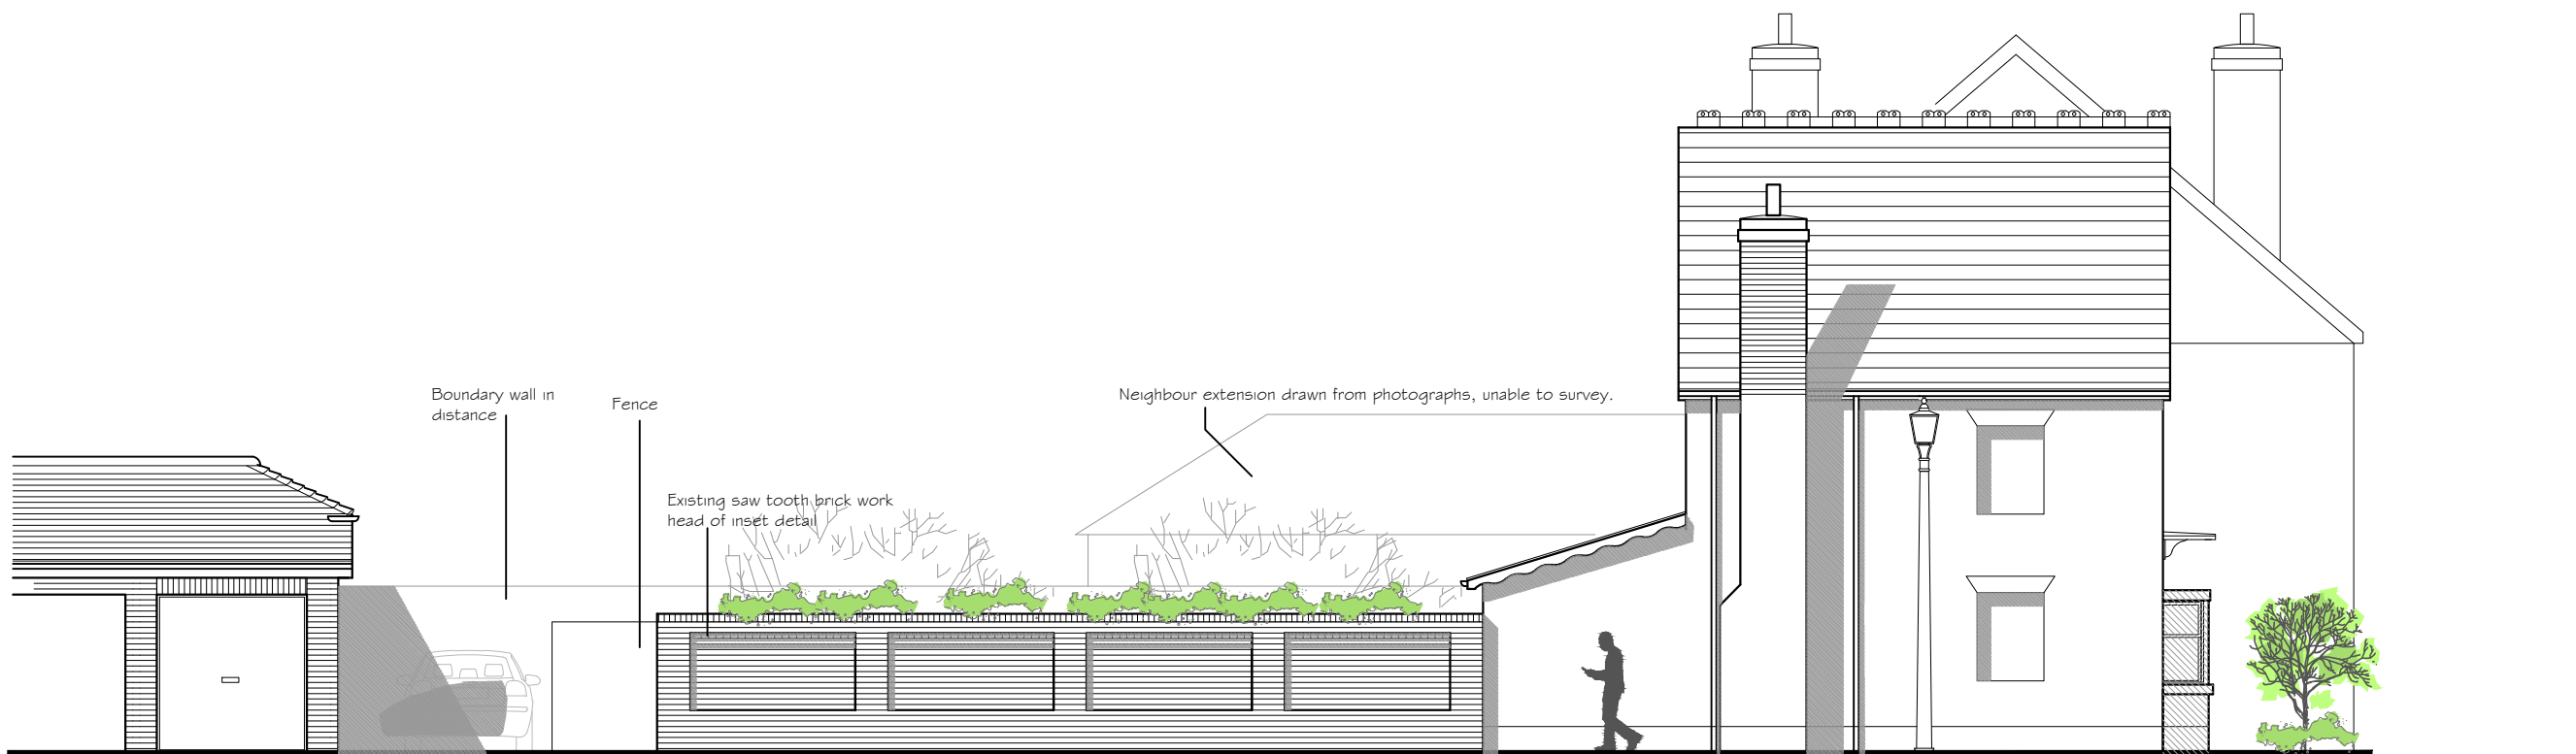

EAST
side section

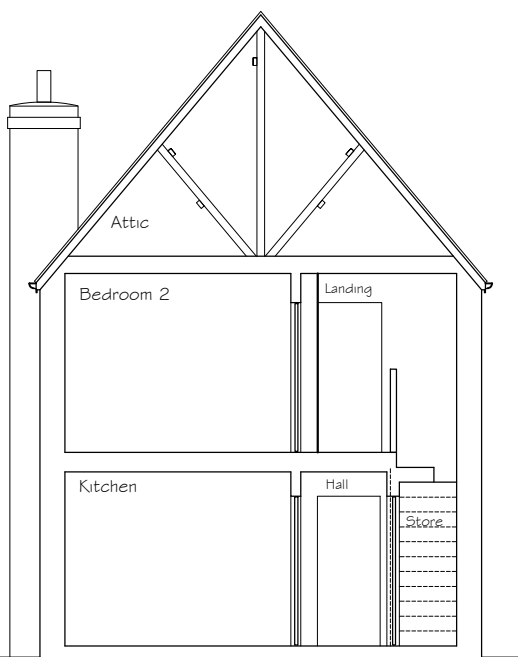

NORTH
cross-section

NOTES:

Dimensions to be checked on site before commencing work. Any discrepancies shall be reported to the architect immediately.

Do not scale from these drawings except for planning purposes.

Use figured dimensions only.

Where applicable this drawing is to be read in conjunction with other consultants' drawings.

All drawings to be read in conjunction with specification and all other drawings including structural engineer and mechanical and electrical drawings / specification

REV	DATE	AMENDMENT	DRAWN

hd
architects

Helyer Davies Architects
1 The Old Flour Mill,
Emsworth, PO10 7BT
01243 370 715

www.hdarchitects.co.uk mail@hdarchitects.co.uk

CLIENT
Paula Nickolds and David Morley

PROJECT
37 King Street
Emsworth
Hampshire
PO10 7AX

DRAWING
Existing Location
Existing Site Plan
Existing Plans & Elevations

SCALE
1:1250
1:200
1:100

DATE September 2014
DRAWING NUMBER 14-099/01_Planning Issue
DRAWN KJL
REVISION