


Rose in June - Location Plan

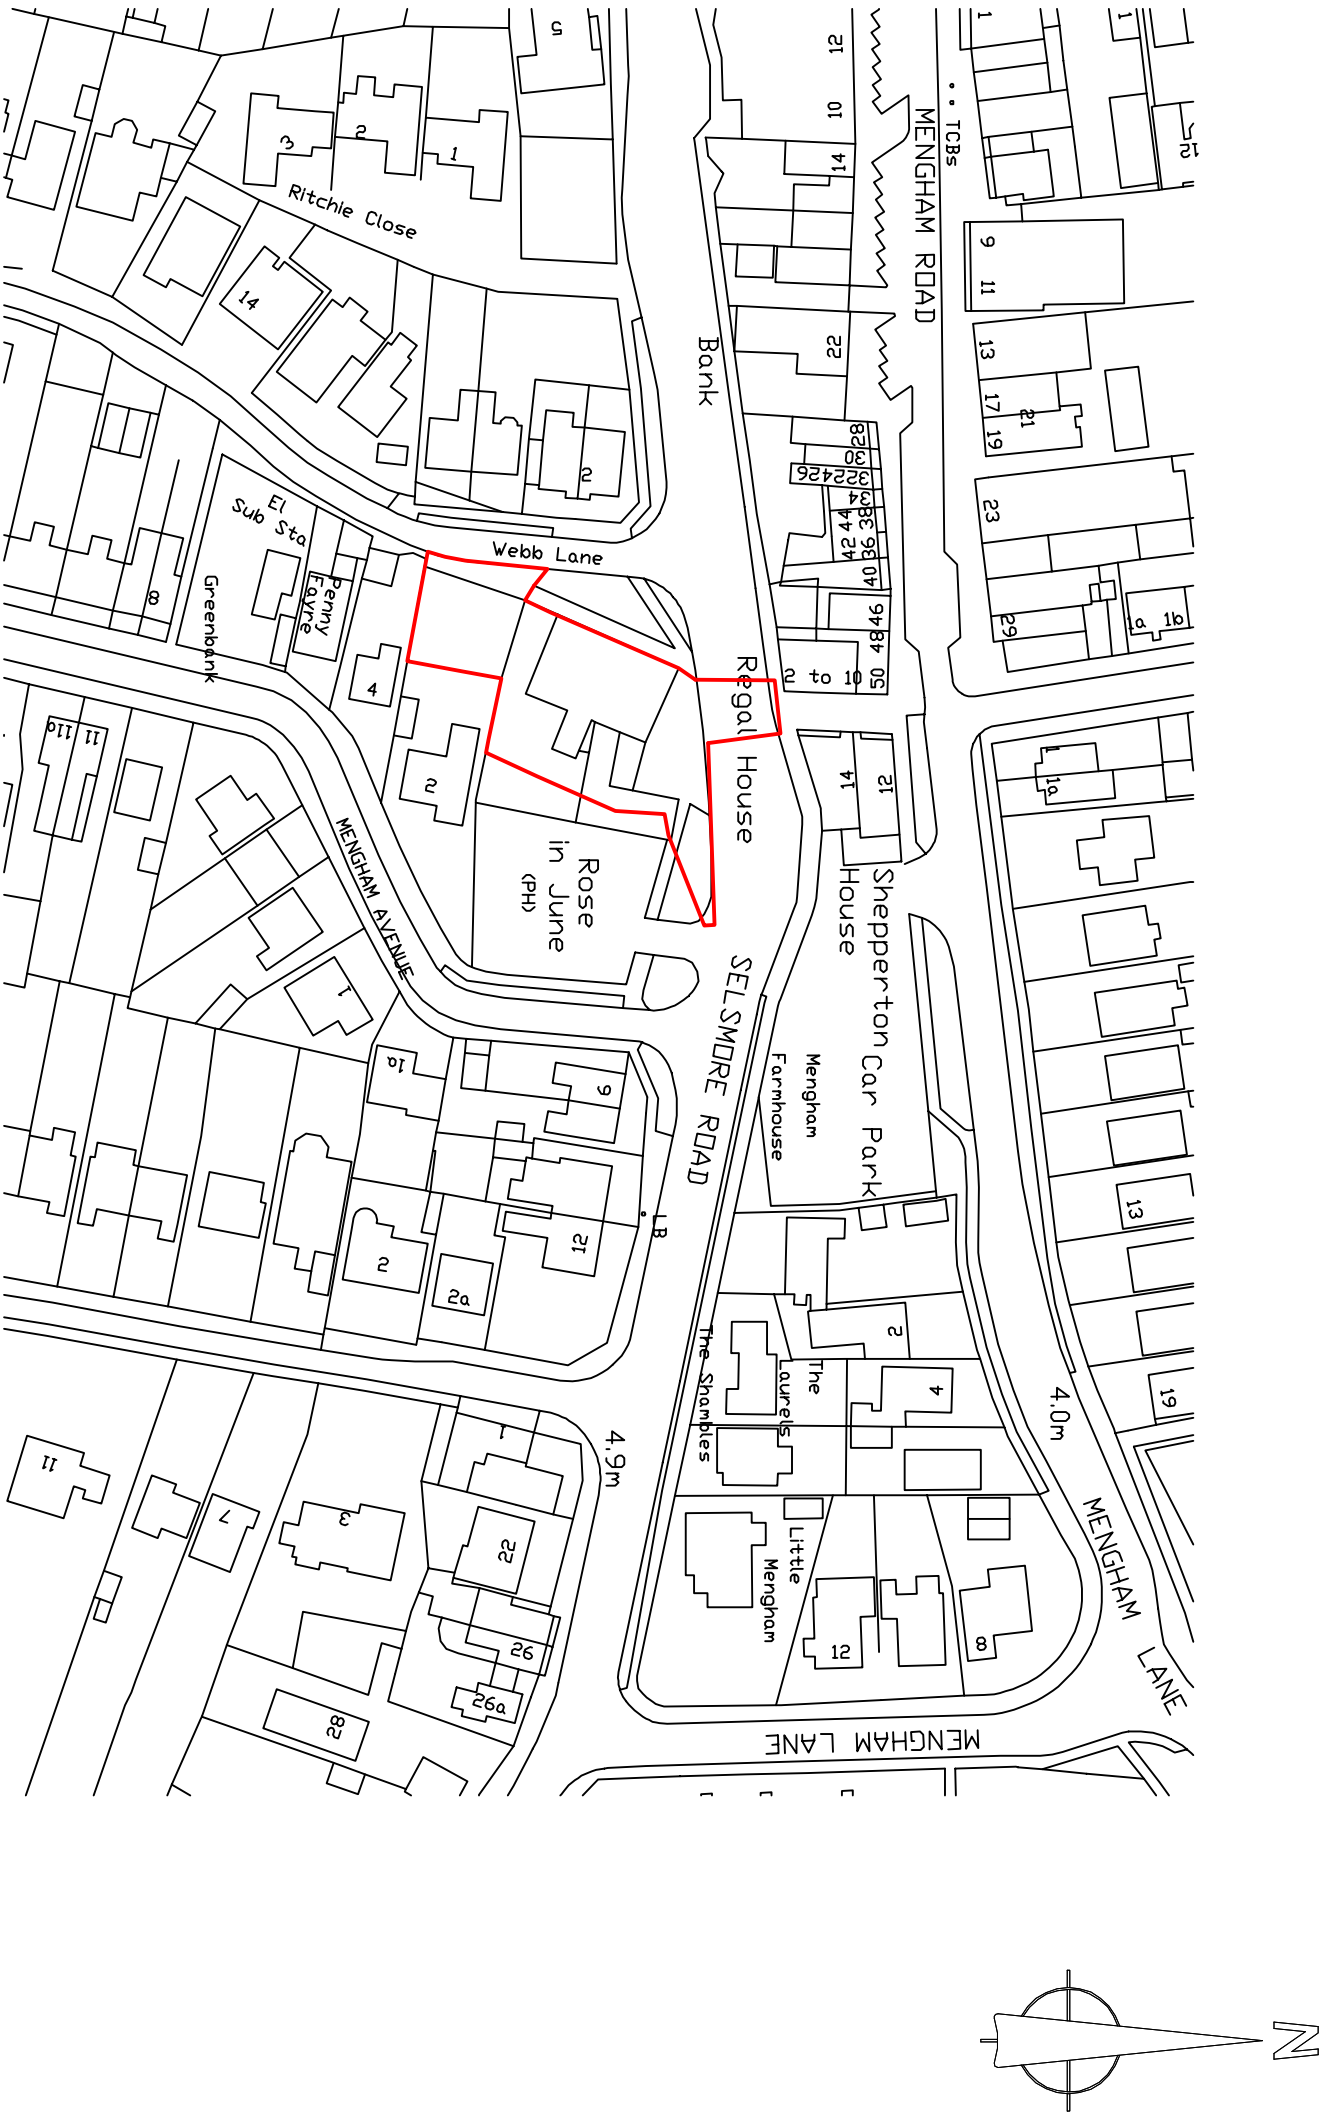

Drdrnance Survey (c) Crown Copyright 2012. All rights reserved. Licence number 100020449

revisions	
Revision A: Site boundary redrawn	-
Revision B: Site boundary redrawn	-
-	-
-	-
-	-
-	-

-	-
-	-
-	-
-	-
-	-
-	-

client	drawn by	checked by
-	AEF	NEI

project	drawing
Rose in June Hayling Island	Site Plan

drawing no.	revision
P - 001	B
date	scale at A3
24/01/13	1: 1250
job no.	
SNBC251803	



**Building & Project
Consultancy**
2 Charlotte Place
Southampton
SO14 0TB
t 02380 713 900
f 02380 713 901
e afraiser@savills.com