


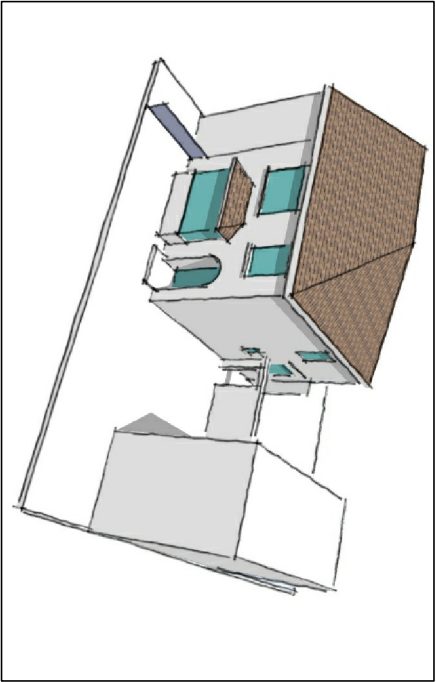
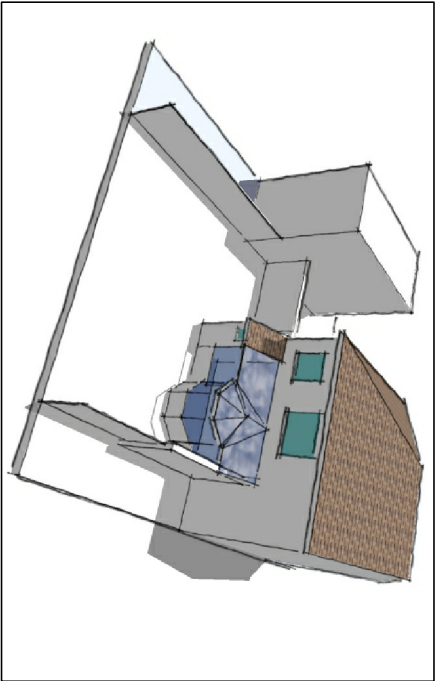
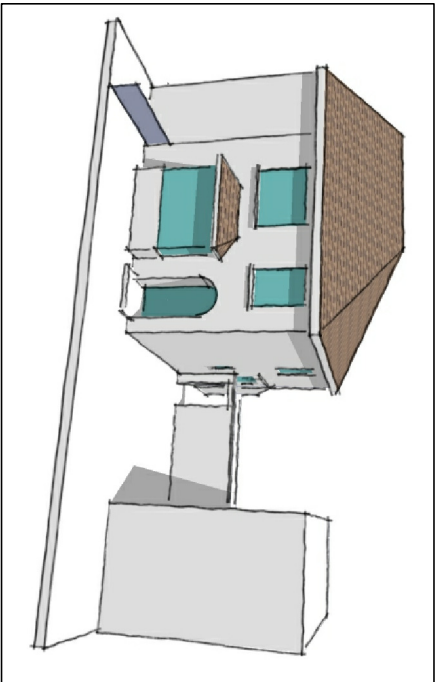
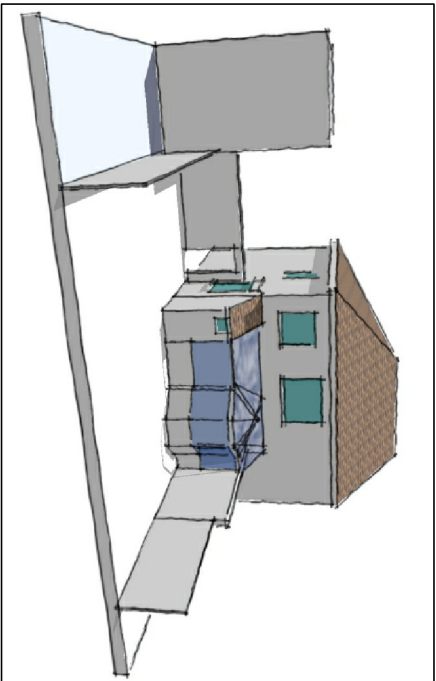
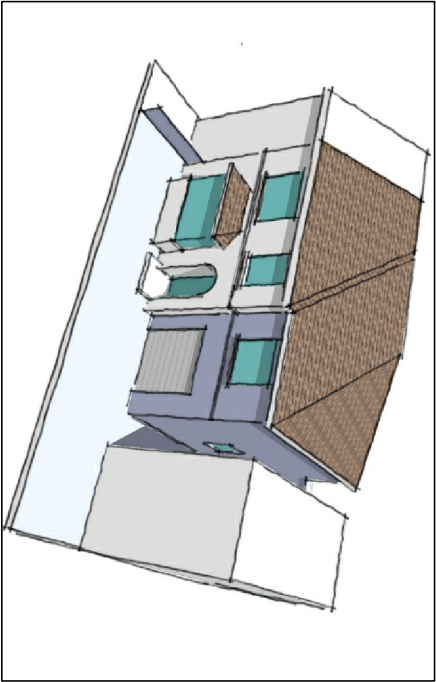
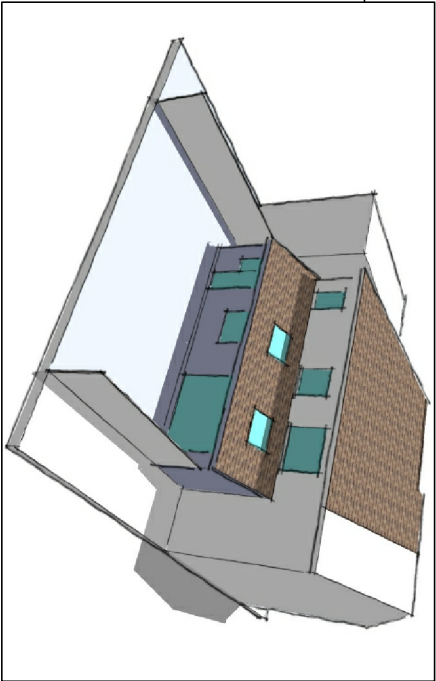


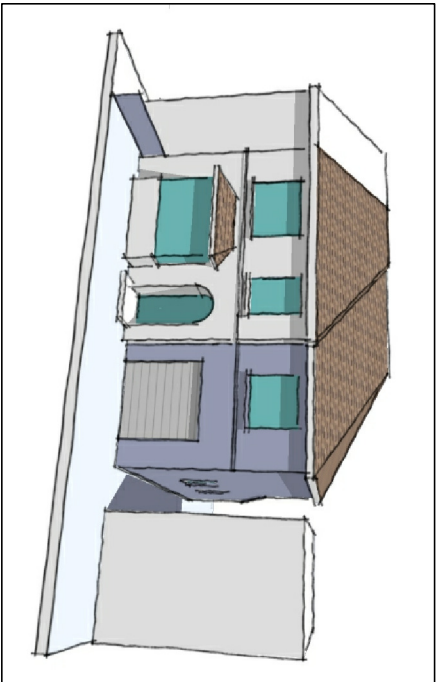


Existing

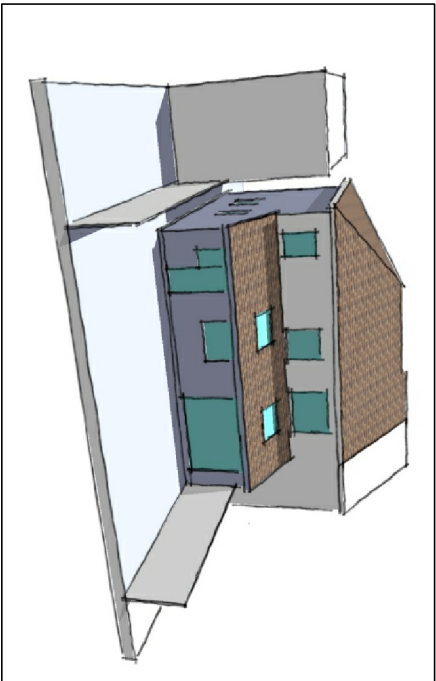


Proposed
Indicative 3D views

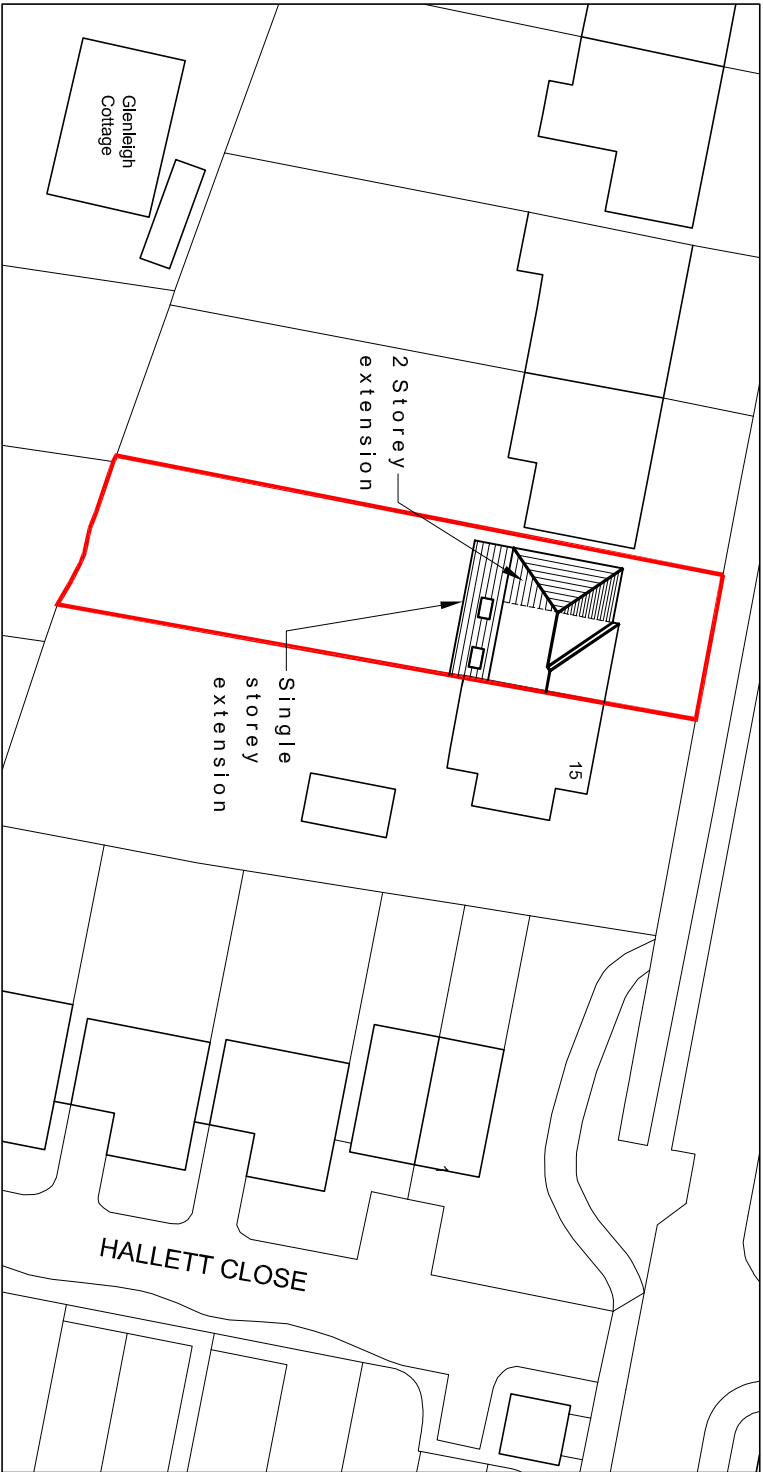

OS copyright no. 100047474

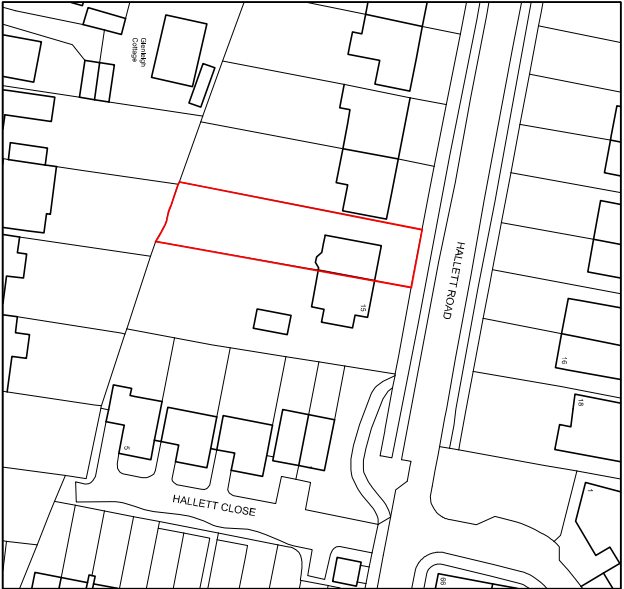

Location plan scale 1:1250

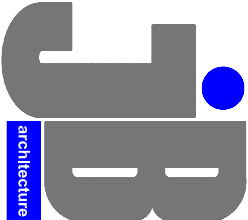

JIMMY BESSANT ARCHITECTURE
TEL: 01243 373620 M: 07769904282
E: jimmy@jb-architecture.co.uk
Web: www.jb-architecture.co.uk

For
Ms M QUINTAVALLE

Project
**PROPOSED REAR & SIDE
EXTENSION AT 13 HALLETT ROAD
DENVILLES
PO9 2PJ**

Title
**SITE & LOCATION PLANS
INDICATIVE 3D VIEWS**

Date	Drawn	Scale	Checked
SEPT 2015	JB	AS SHOWN @ A3	-
Job Number	Drawing Number	Revision	
PL-43.15	401		

Proposed site plan scale 1:500