


NOTES:

Dimensions to be checked on site before commencing work. Any discrepancies shall be reported to the architect immediately.


Do not scale from these drawings except for planning purposes. Use figured dimensions only.

Where applicable this drawing is to be read in conjunction with other consultants' drawings.



This drawing is the copyright of Harrington Design + Bloomfield

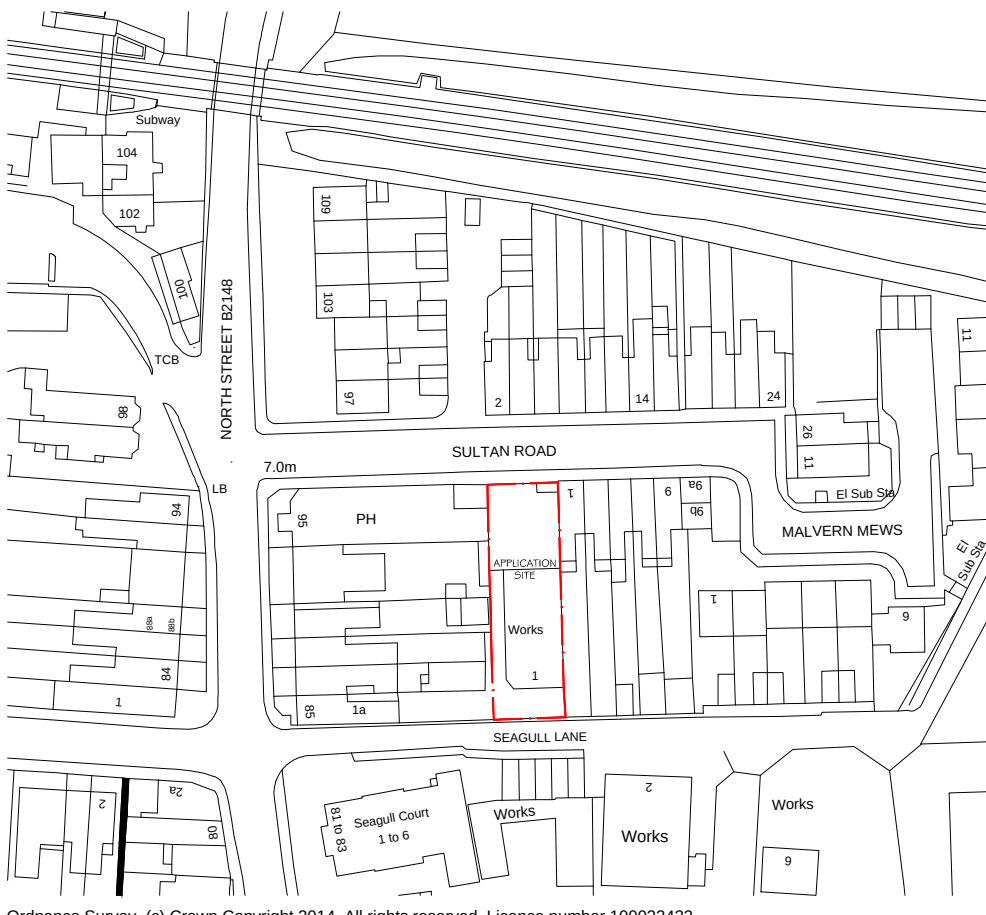

APPLICATION SITE LOCATION PLAN
1:1250 @ A1

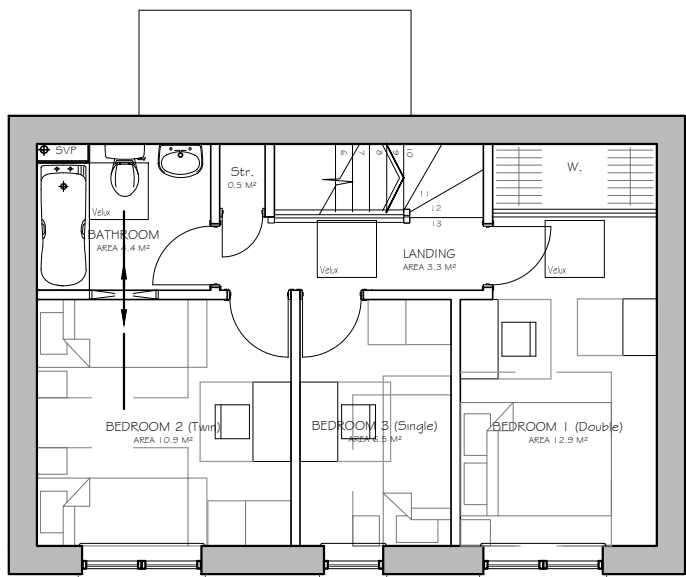

PLOT 4 - FIRST FLOOR
5 Person, 3 Bedroom House

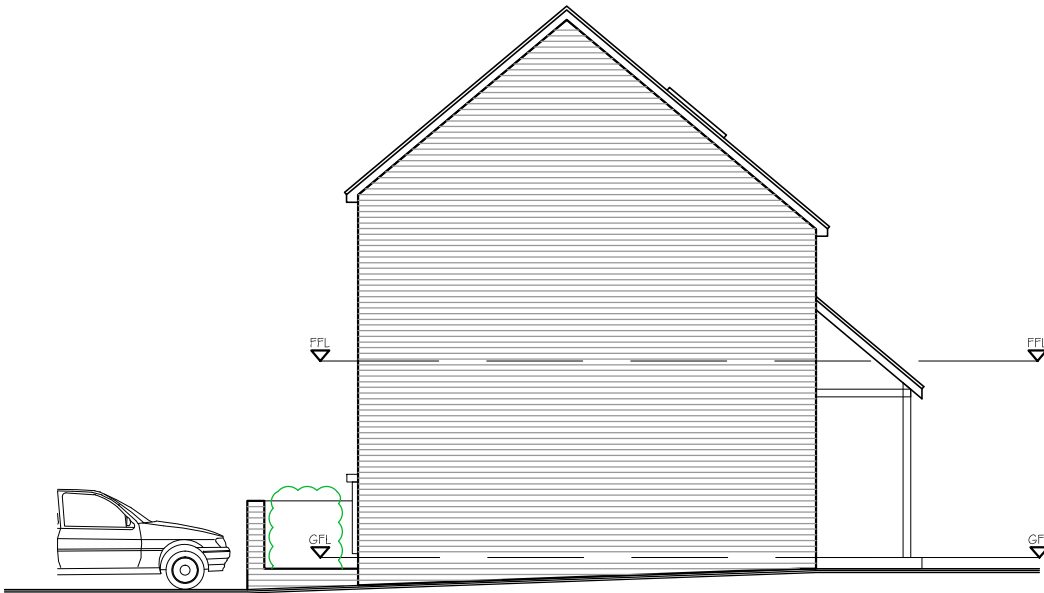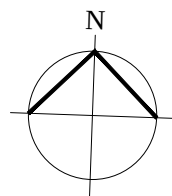


PLOT 4
EAST ELEVATION 1:100 @ A1



PLOT 4
NORTH ELEVATION 1:100 @ A1




PLOT 4
WEST ELEVATION 1:100 @ A1

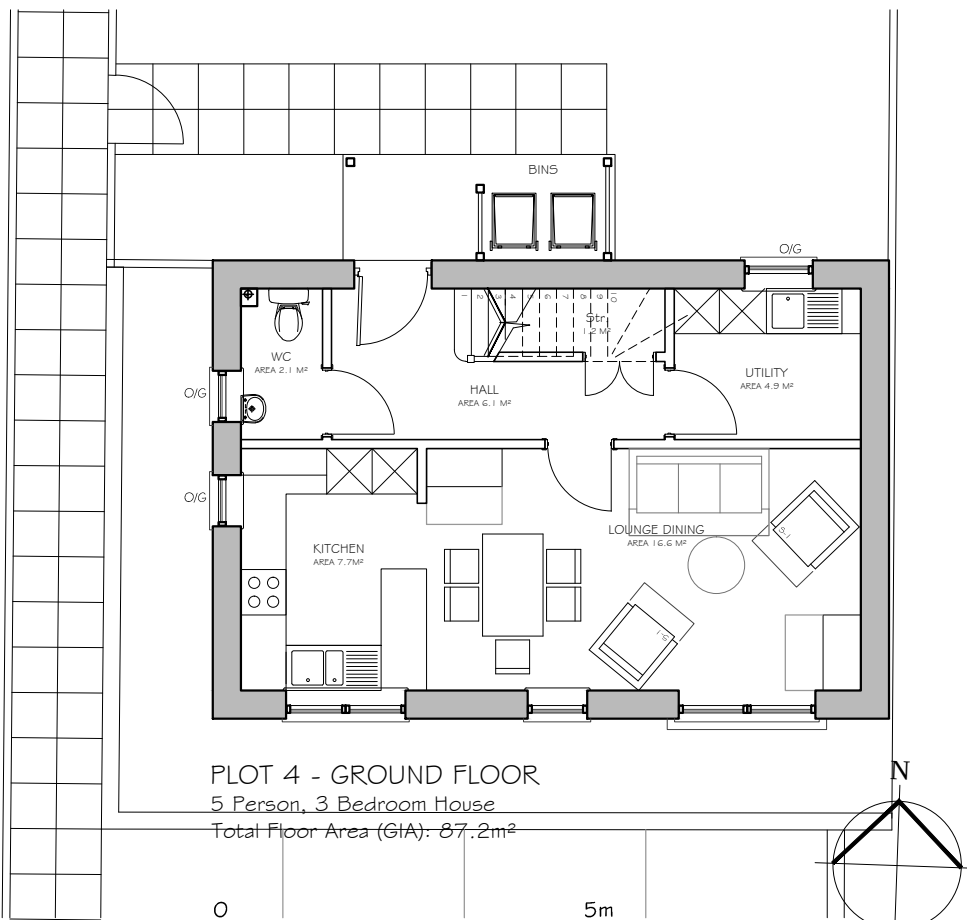

PLOT 4 - GROUND FLOOR
5 Person, 3 Bedroom House
Total Floor Area (GIA): 67.2m²

Scale in meters 1:100 @A1

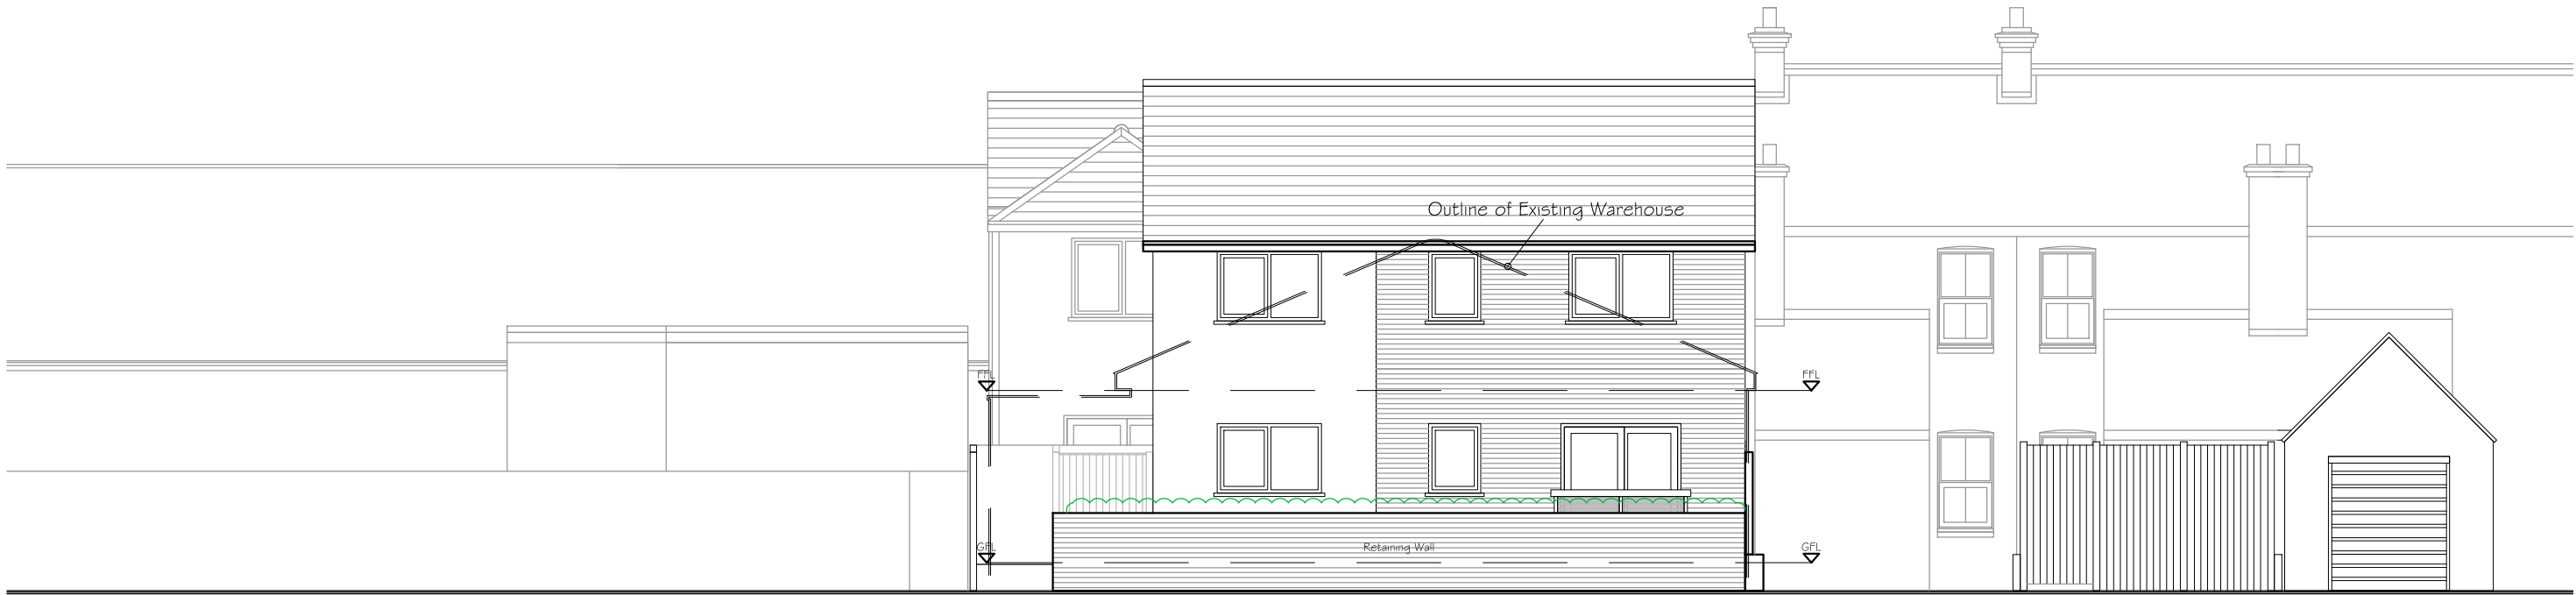

SEAGULL LANE STREET ELEVATION
South 1:100 @ A1

PLOT 4
Proposed Frontage

Rear of No. 1
Sultan Road

A	20/11/14	Seagull lane street elevation amended	CJB
Rev	Date	Amendment	Checked

harrington design + bloomfield **ARCHITECTS**

6 The Old Flour Mill, Queen Street, Emsworth, Hants, PO10 7BT
Tel: 44 (0) 1243 373855
Fax: 44 (0) 1243 373245
e-mail: info@harringtonbloomfield.co.uk

For
Tealwood & Co. Ltd.

Project
**Proposed Residential Development at
Tealwood & Co., Sultan Road /
Works Site, Seagull Lane
Emsworth, PO10 7PP**

Title
**Proposed Plans & Elevations
Plot 4 - New Build**

Date	Drawn	Scale	Checked
14/11/14	CG	1:100 @A1	CJB
Job Number	Prefix	Drawing Number	Revision
14007	PL	112	A