





Proposed West Elevation Scale 1:100


0 5m 10m

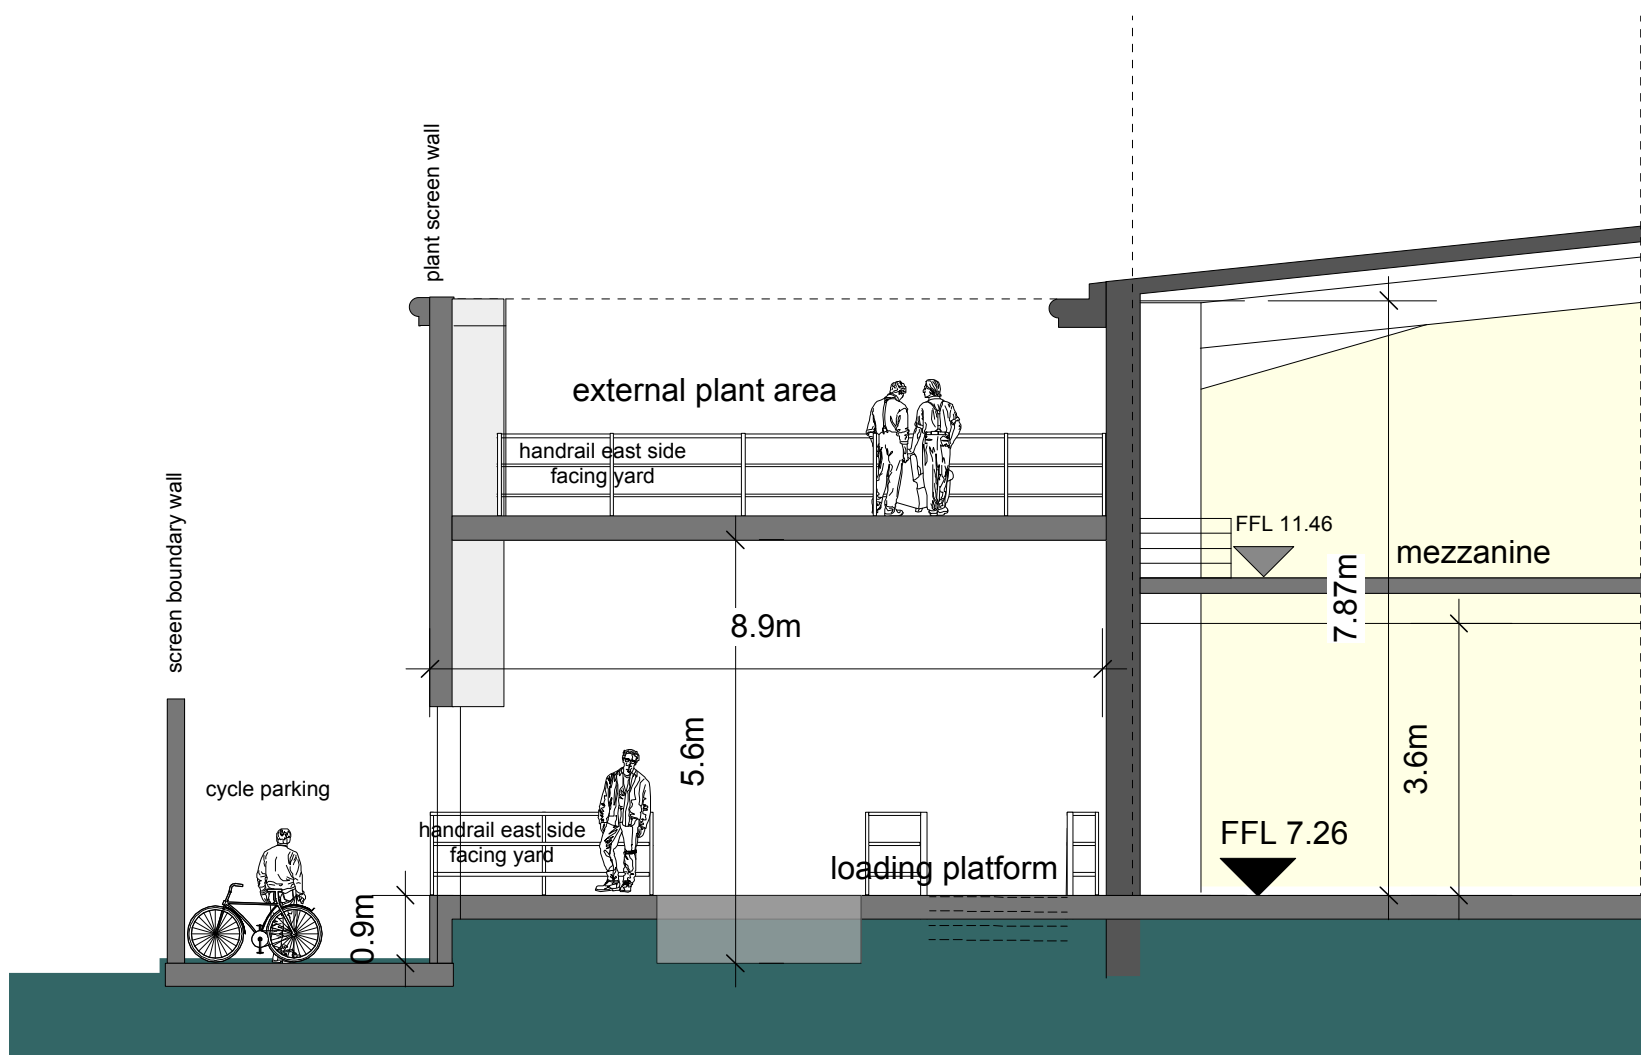


Section A-A Scale 1:100

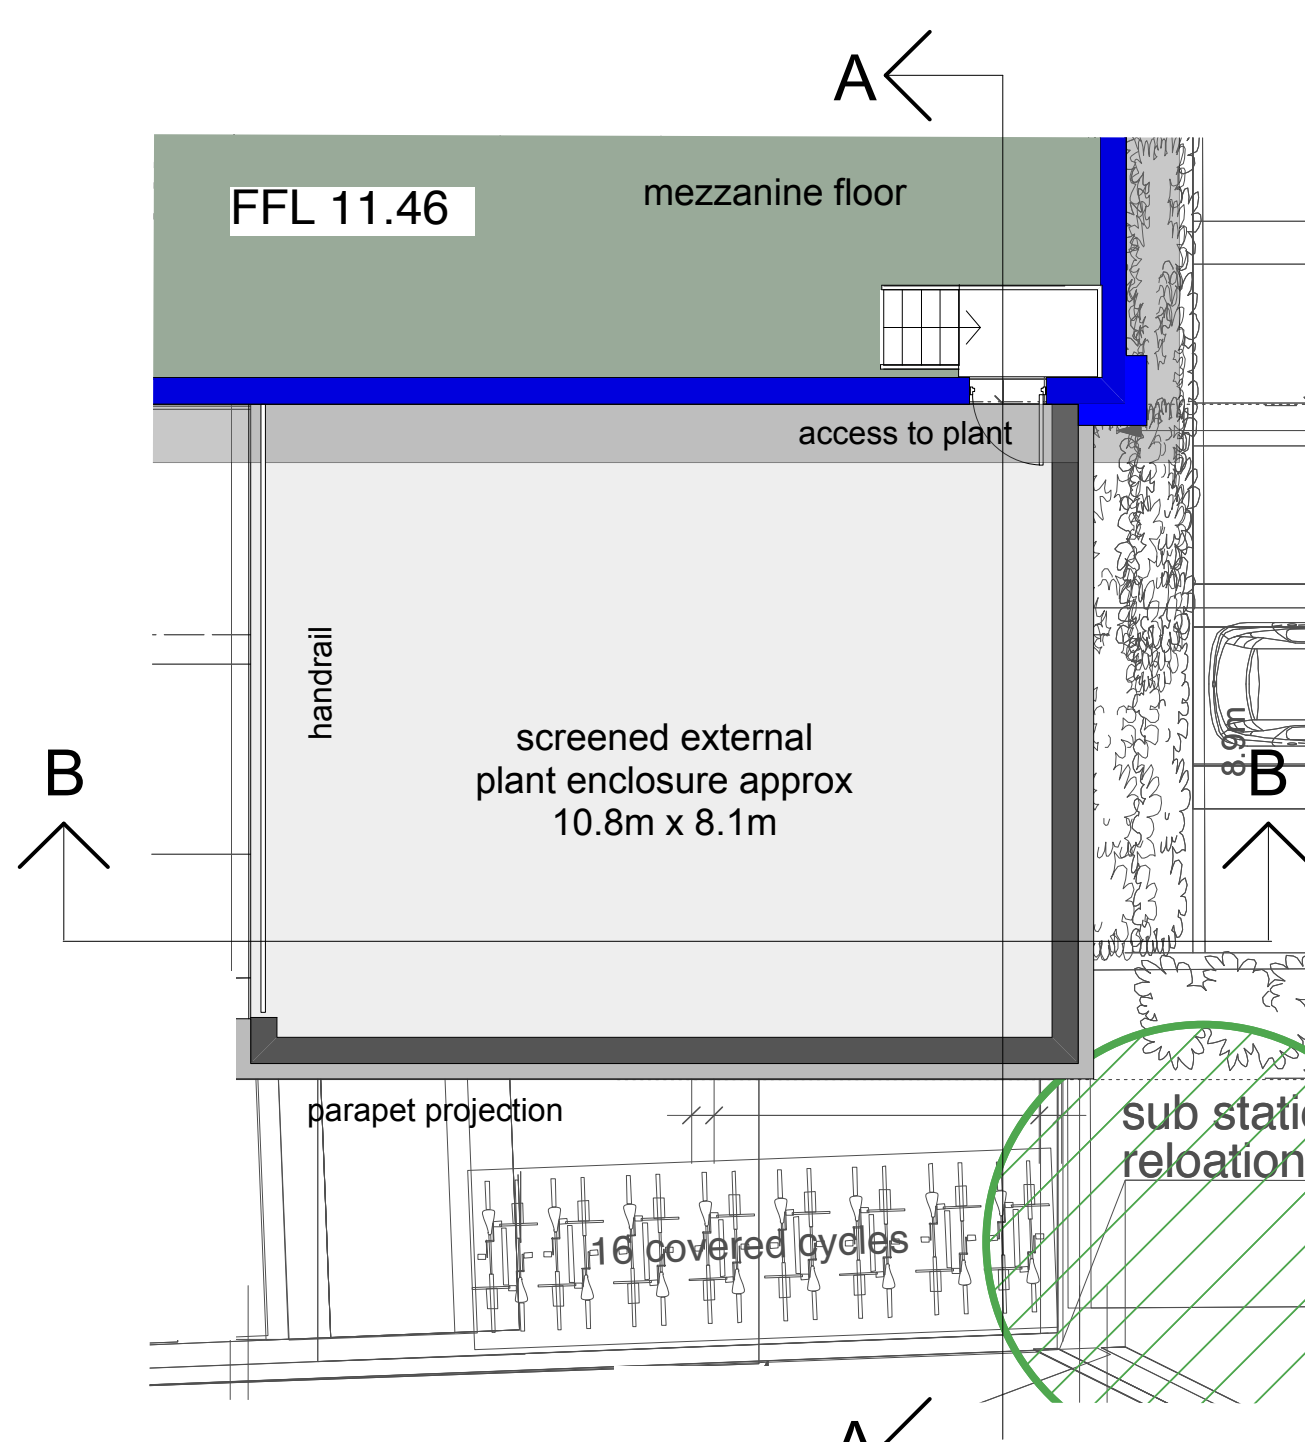


Platform Plan - Extract North West Corner Scale 1:100

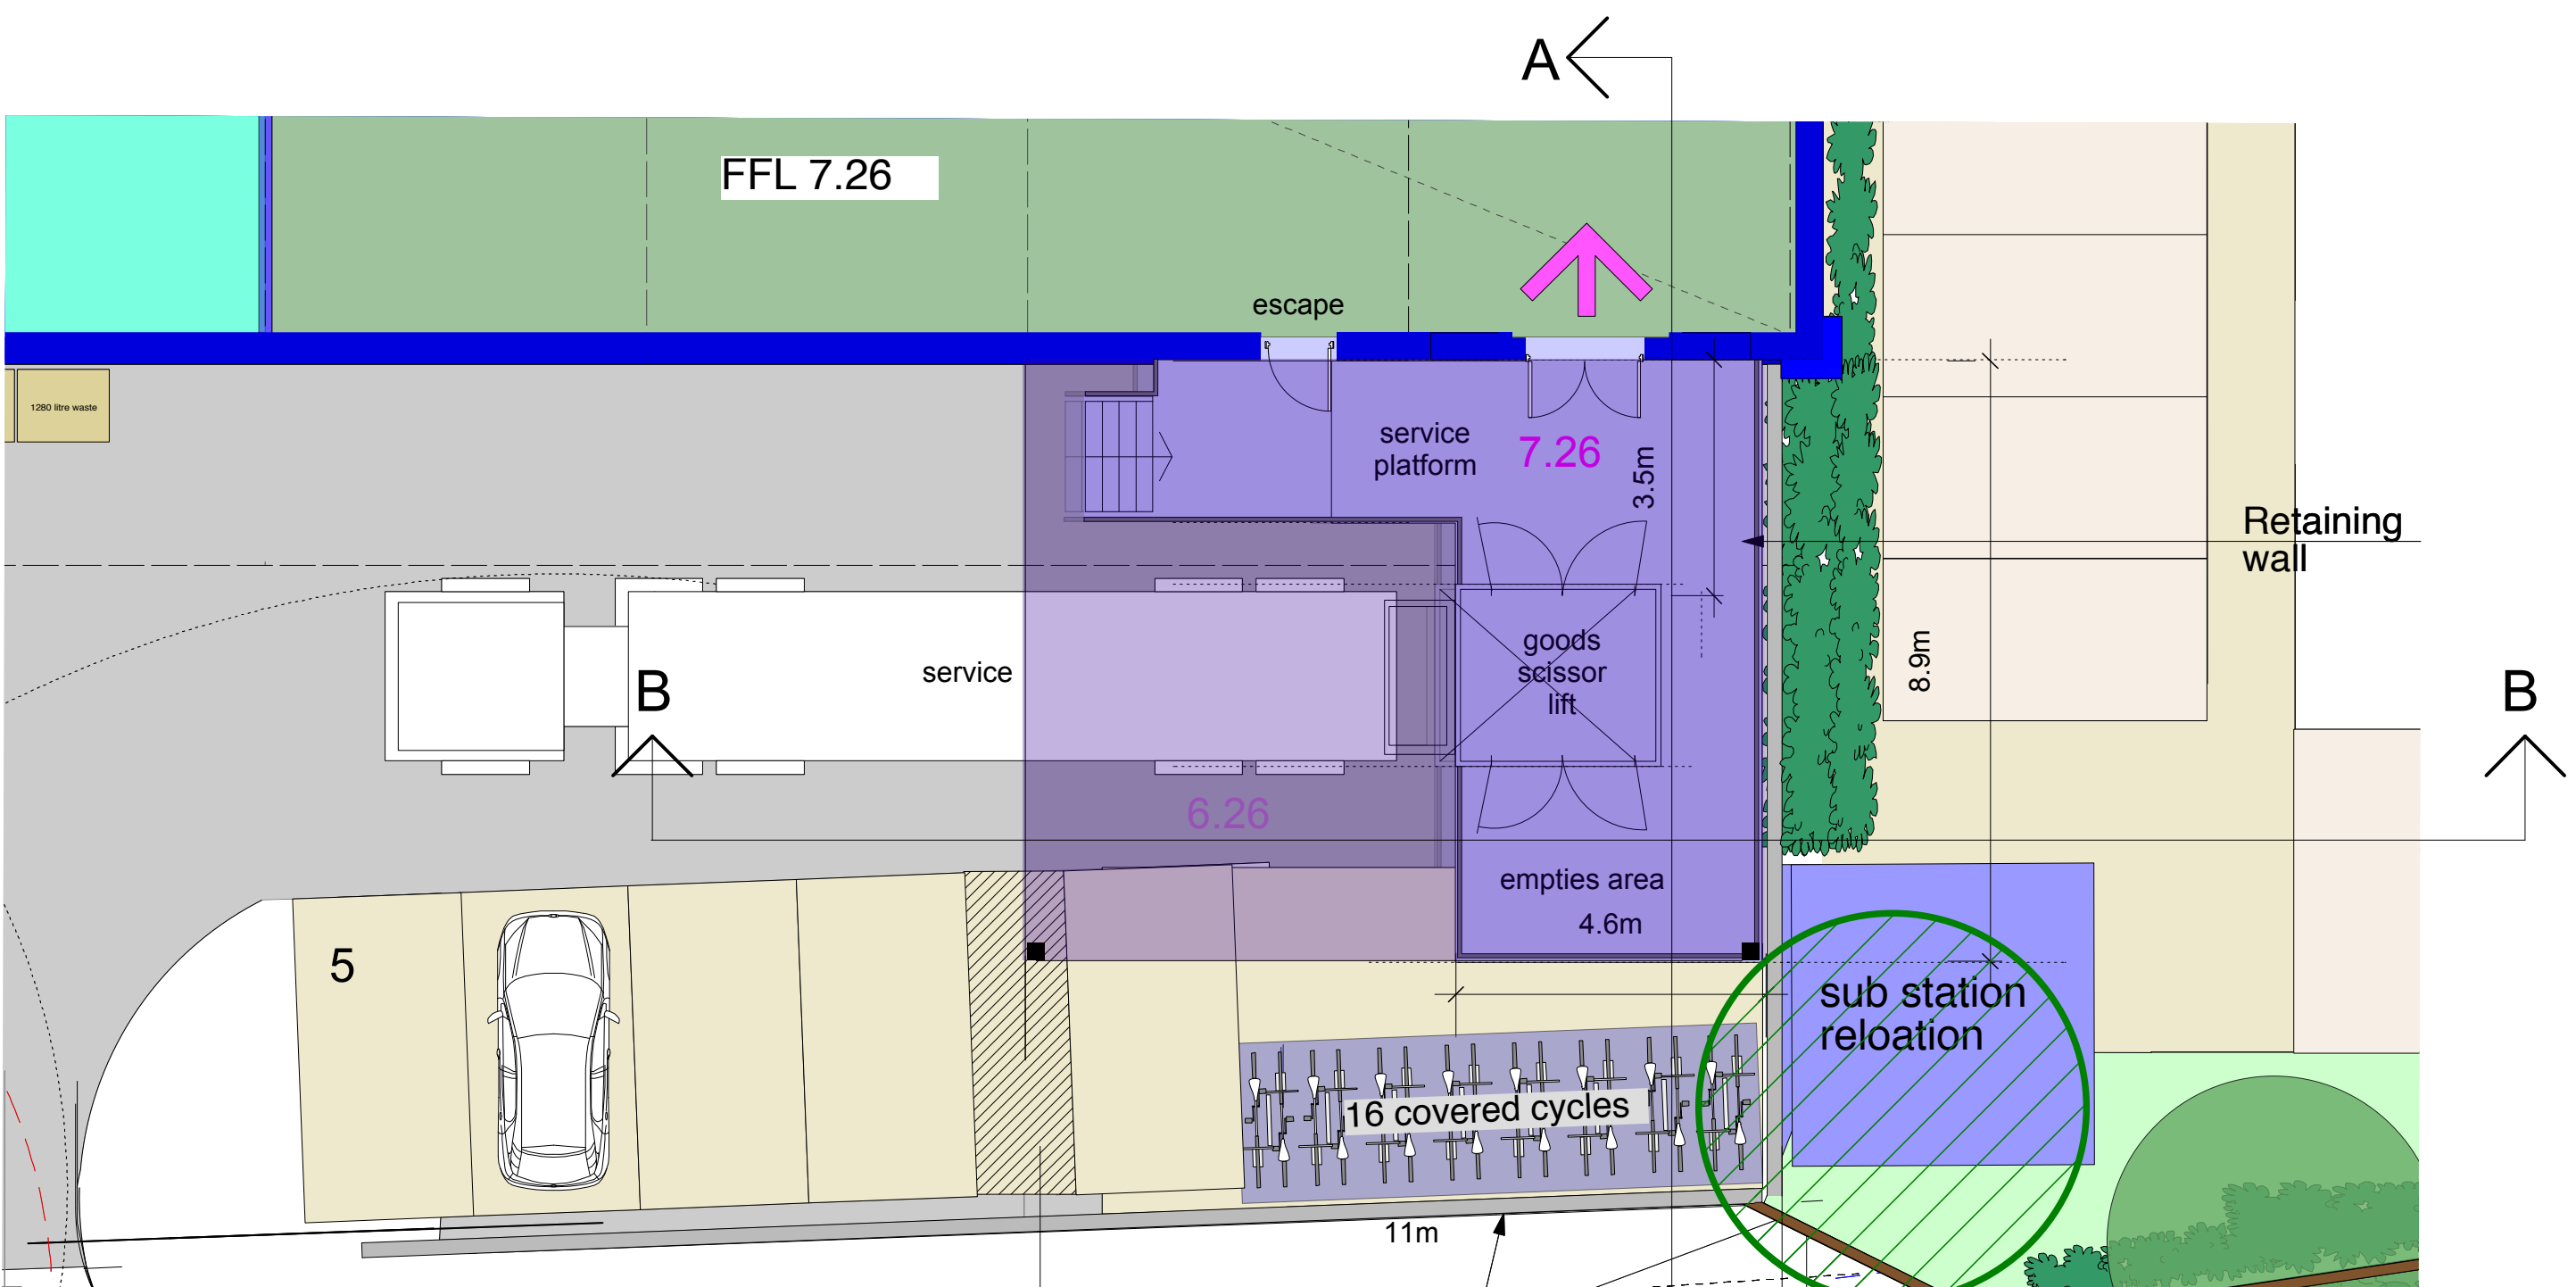


Plan - Extract North West Corner Scale 1:100

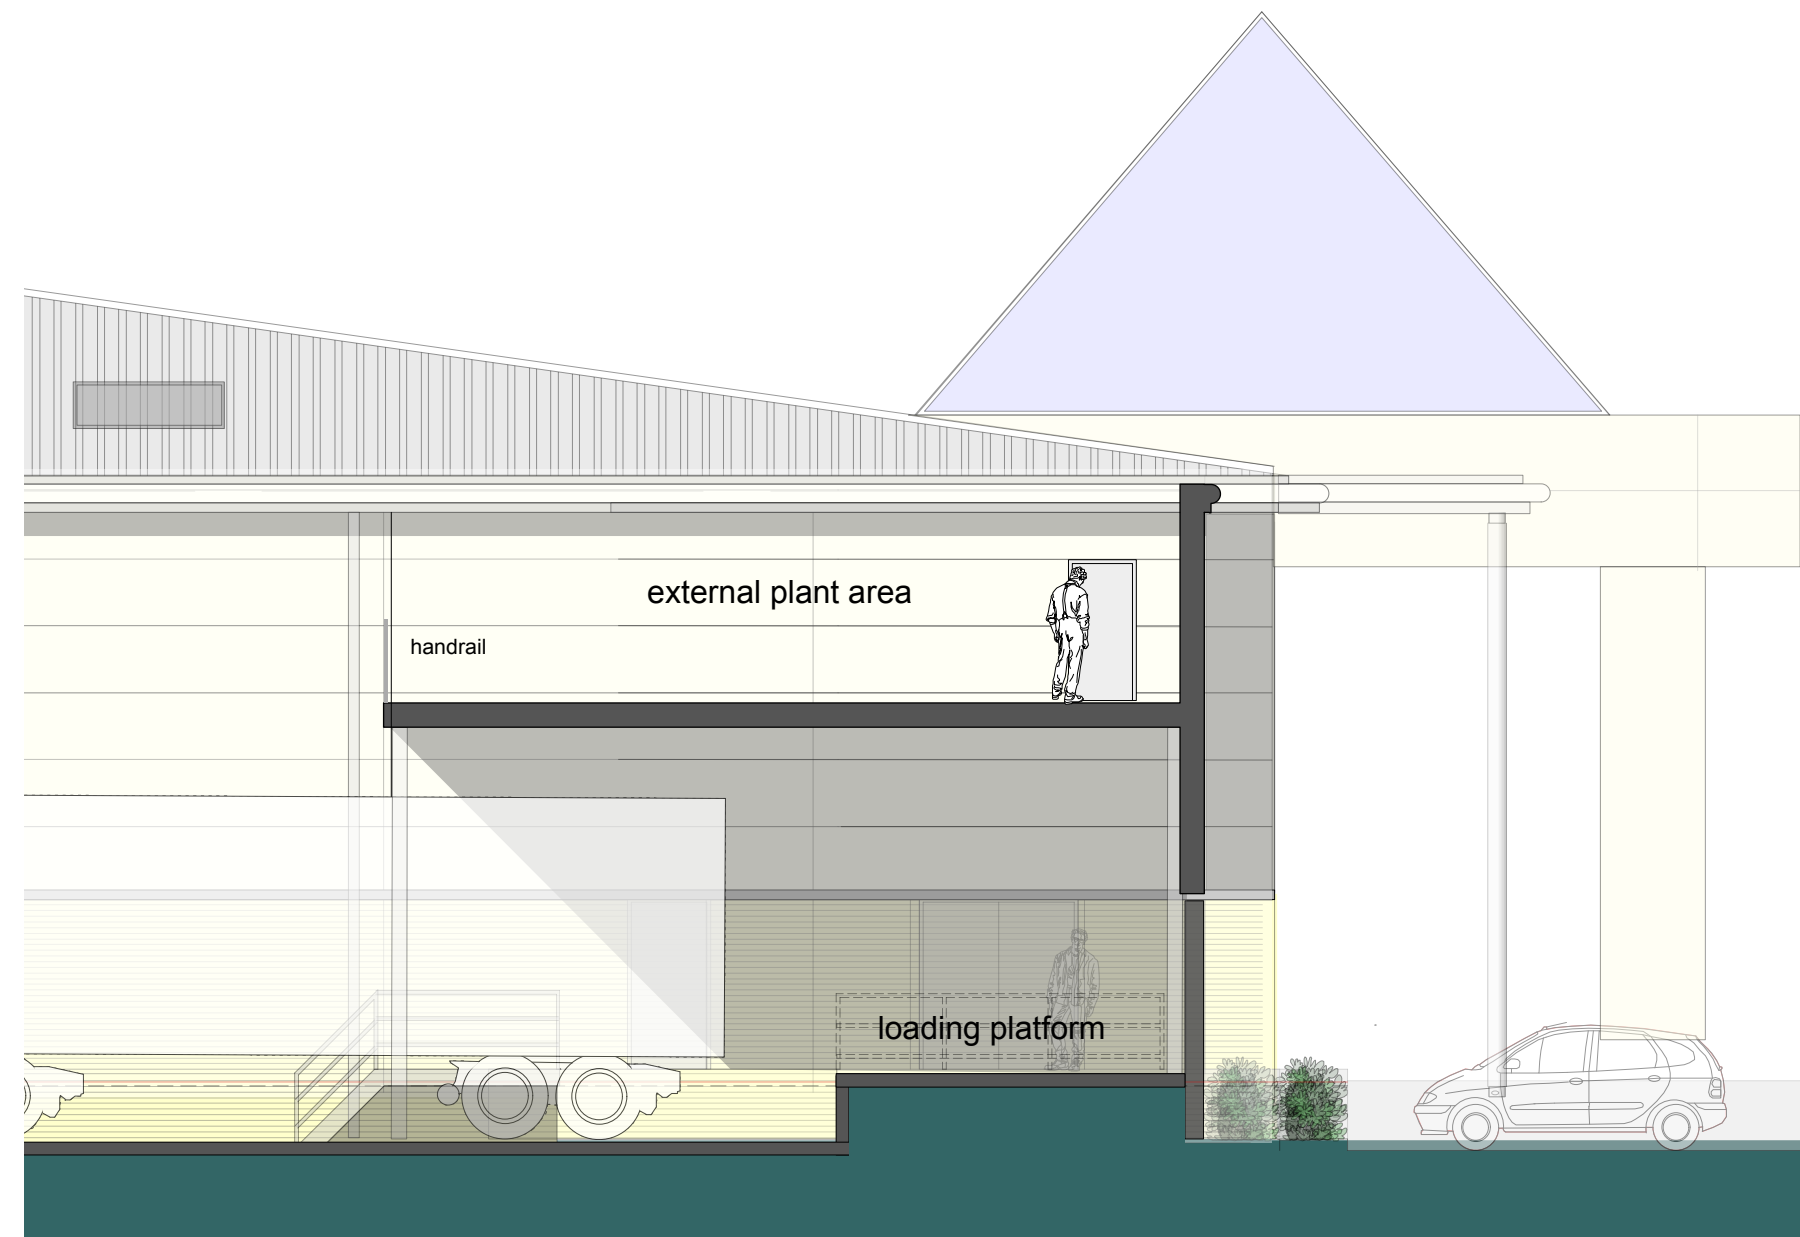

Section B - B Scale 1:100

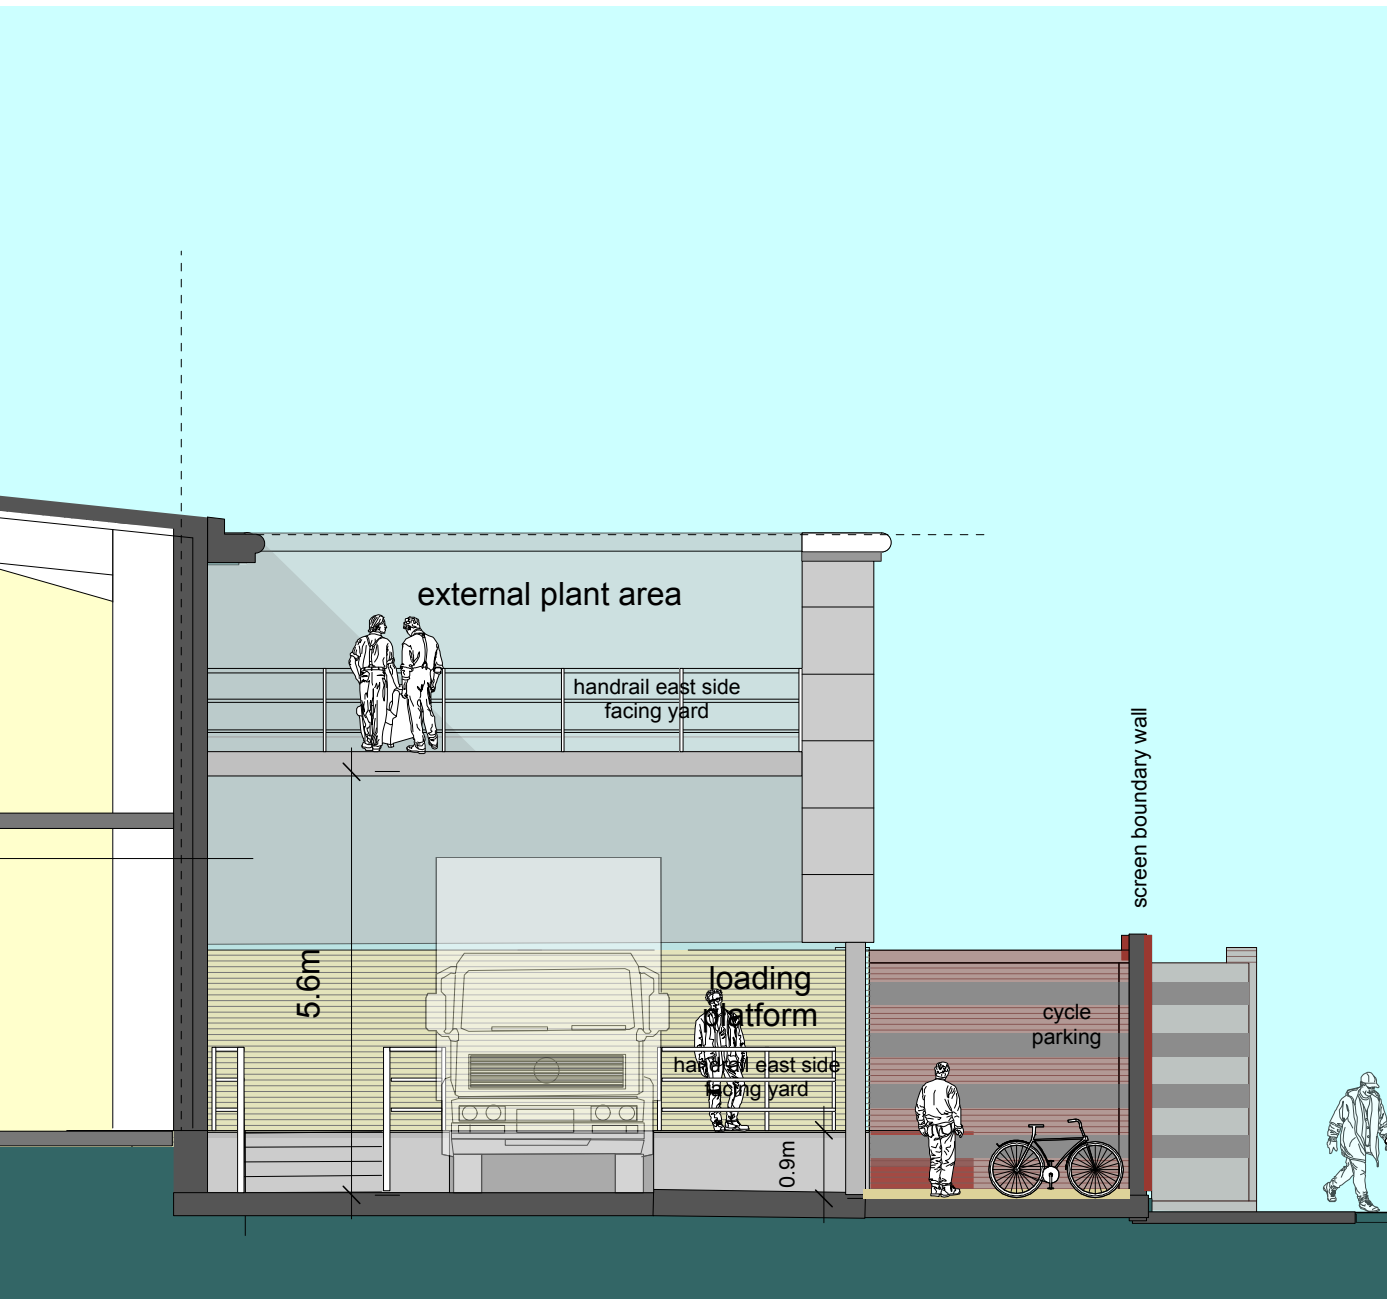

Extract East Elevation (plant enclosure) Scale 1:100

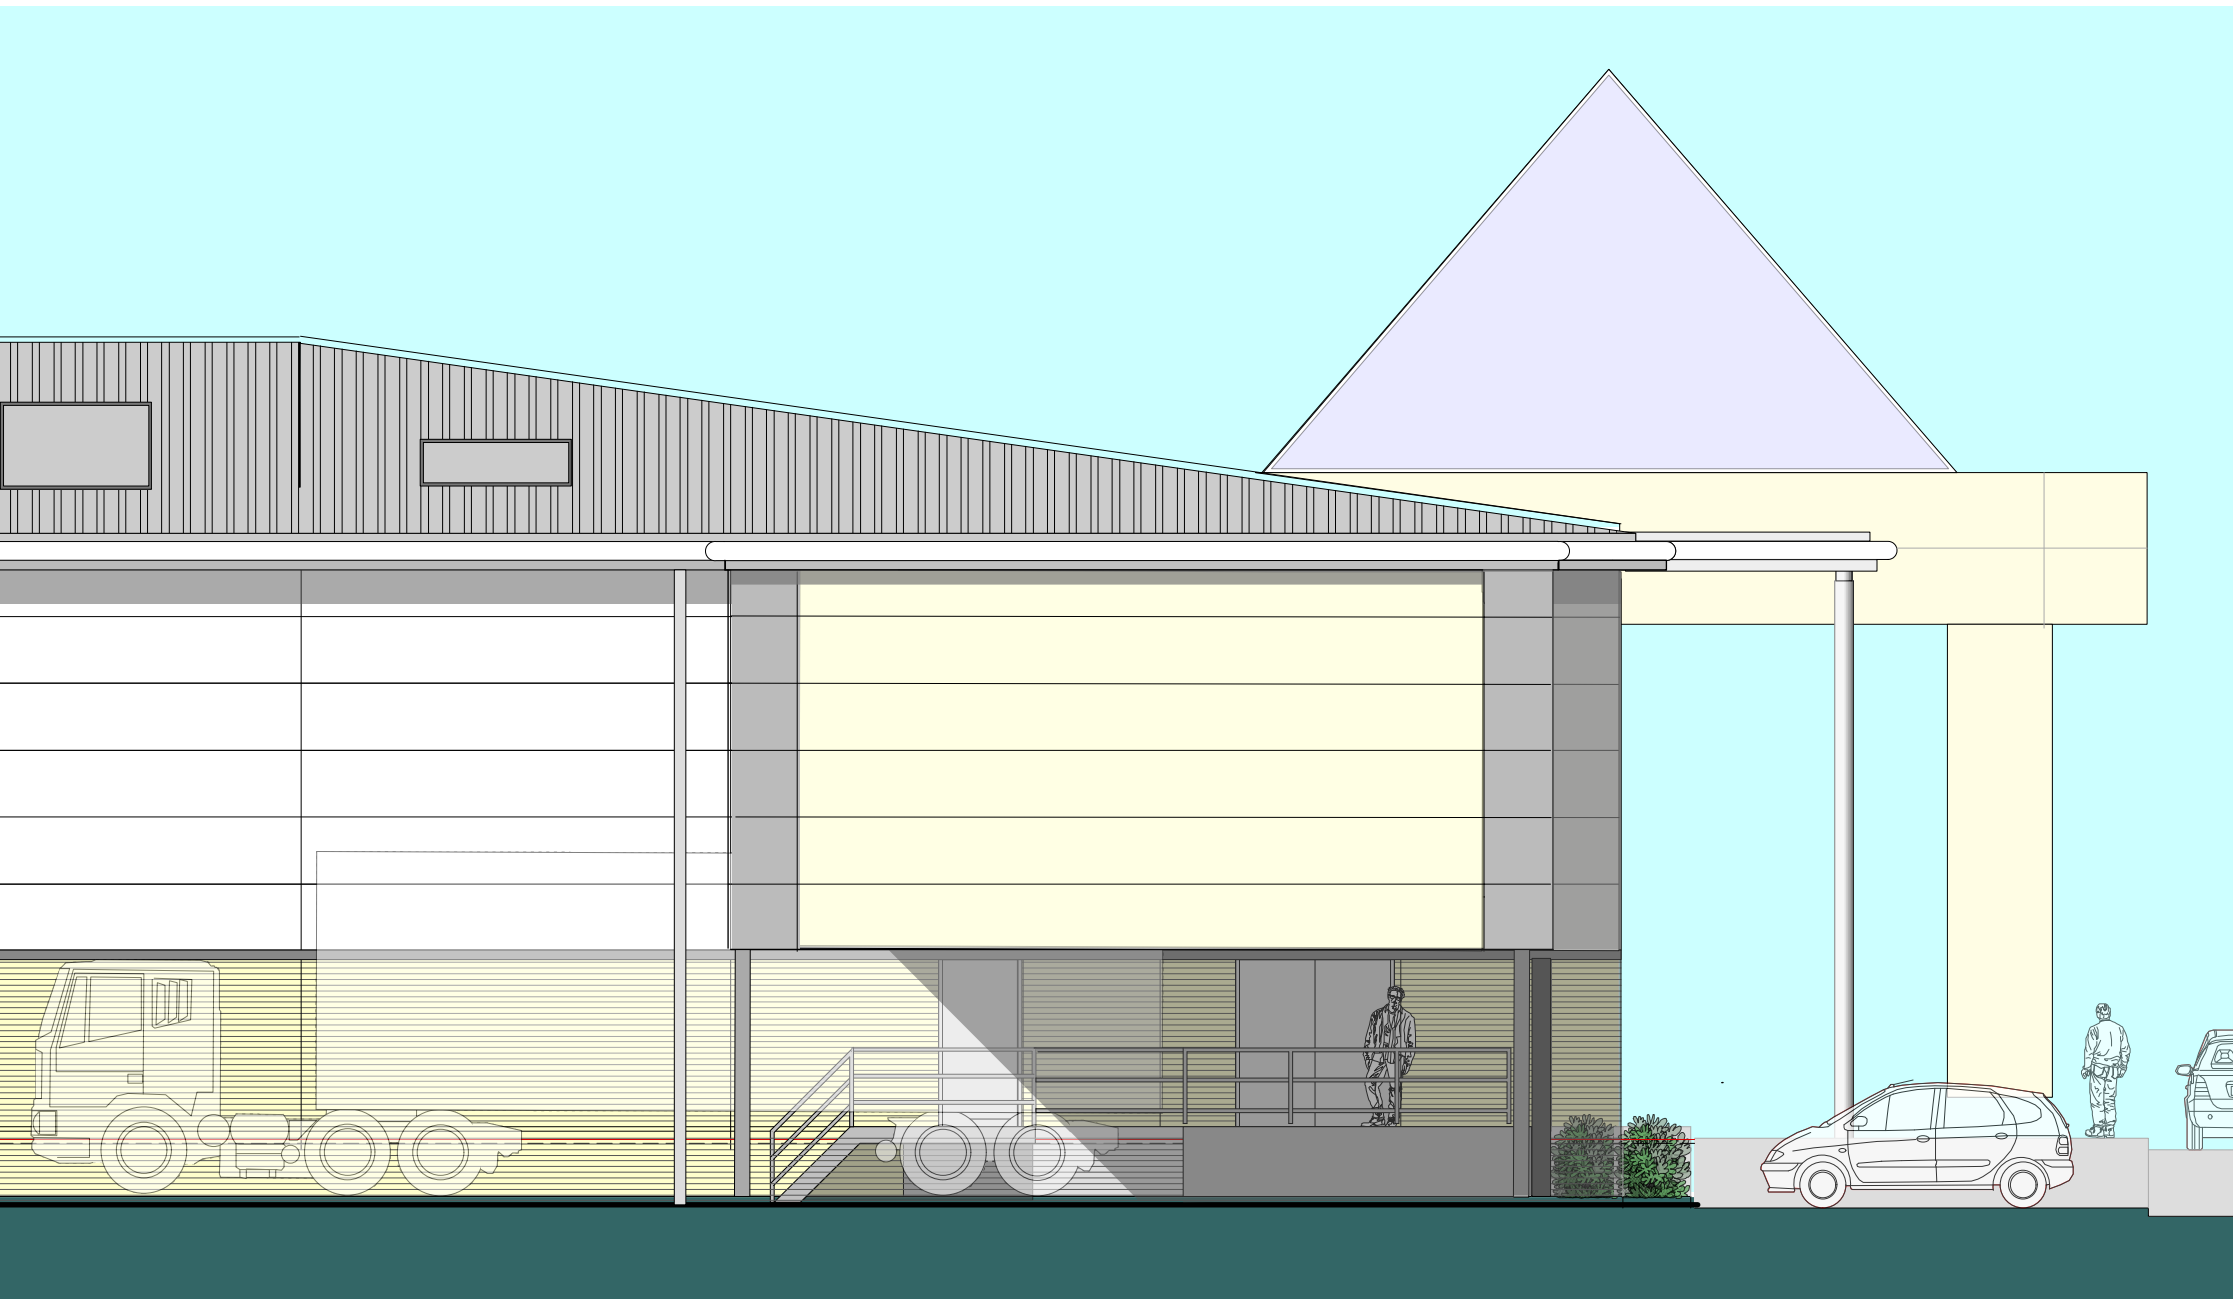

Extract North Elevation Scale 1:100

C 22-10-14 Minor mods - elevation of plant area adjusted
B 4-10-14 Minor mods - elevation of plant area adjusted
A 2-10-14 Additional mezz plan and elevation added

REV. DATE DESCRIPTION

PROJECT
PROPOSED RETAIL UNIT
SOLENT RETAIL PARK

DRAWING
EXTERNAL PLANT +
SERVICE ACCESS UNIT 1

CLIENT
HARGREAVES
PROPERTIES LTD.

SCALE
Scale 1:200 @ A1 /
1:800 @ A3

DATE
August 2014

DRAWING No.
1209-PL26

REVISION
C

© copyright retained

LDA
Chartered Architects

LDA (Architects) Limited
Devonshire House
60 Station Road
Addlestone
Surrey. KT15 2AF
T. 01932 828933
F. 01932 828934
E. lda@ldaarchitects.co.uk